


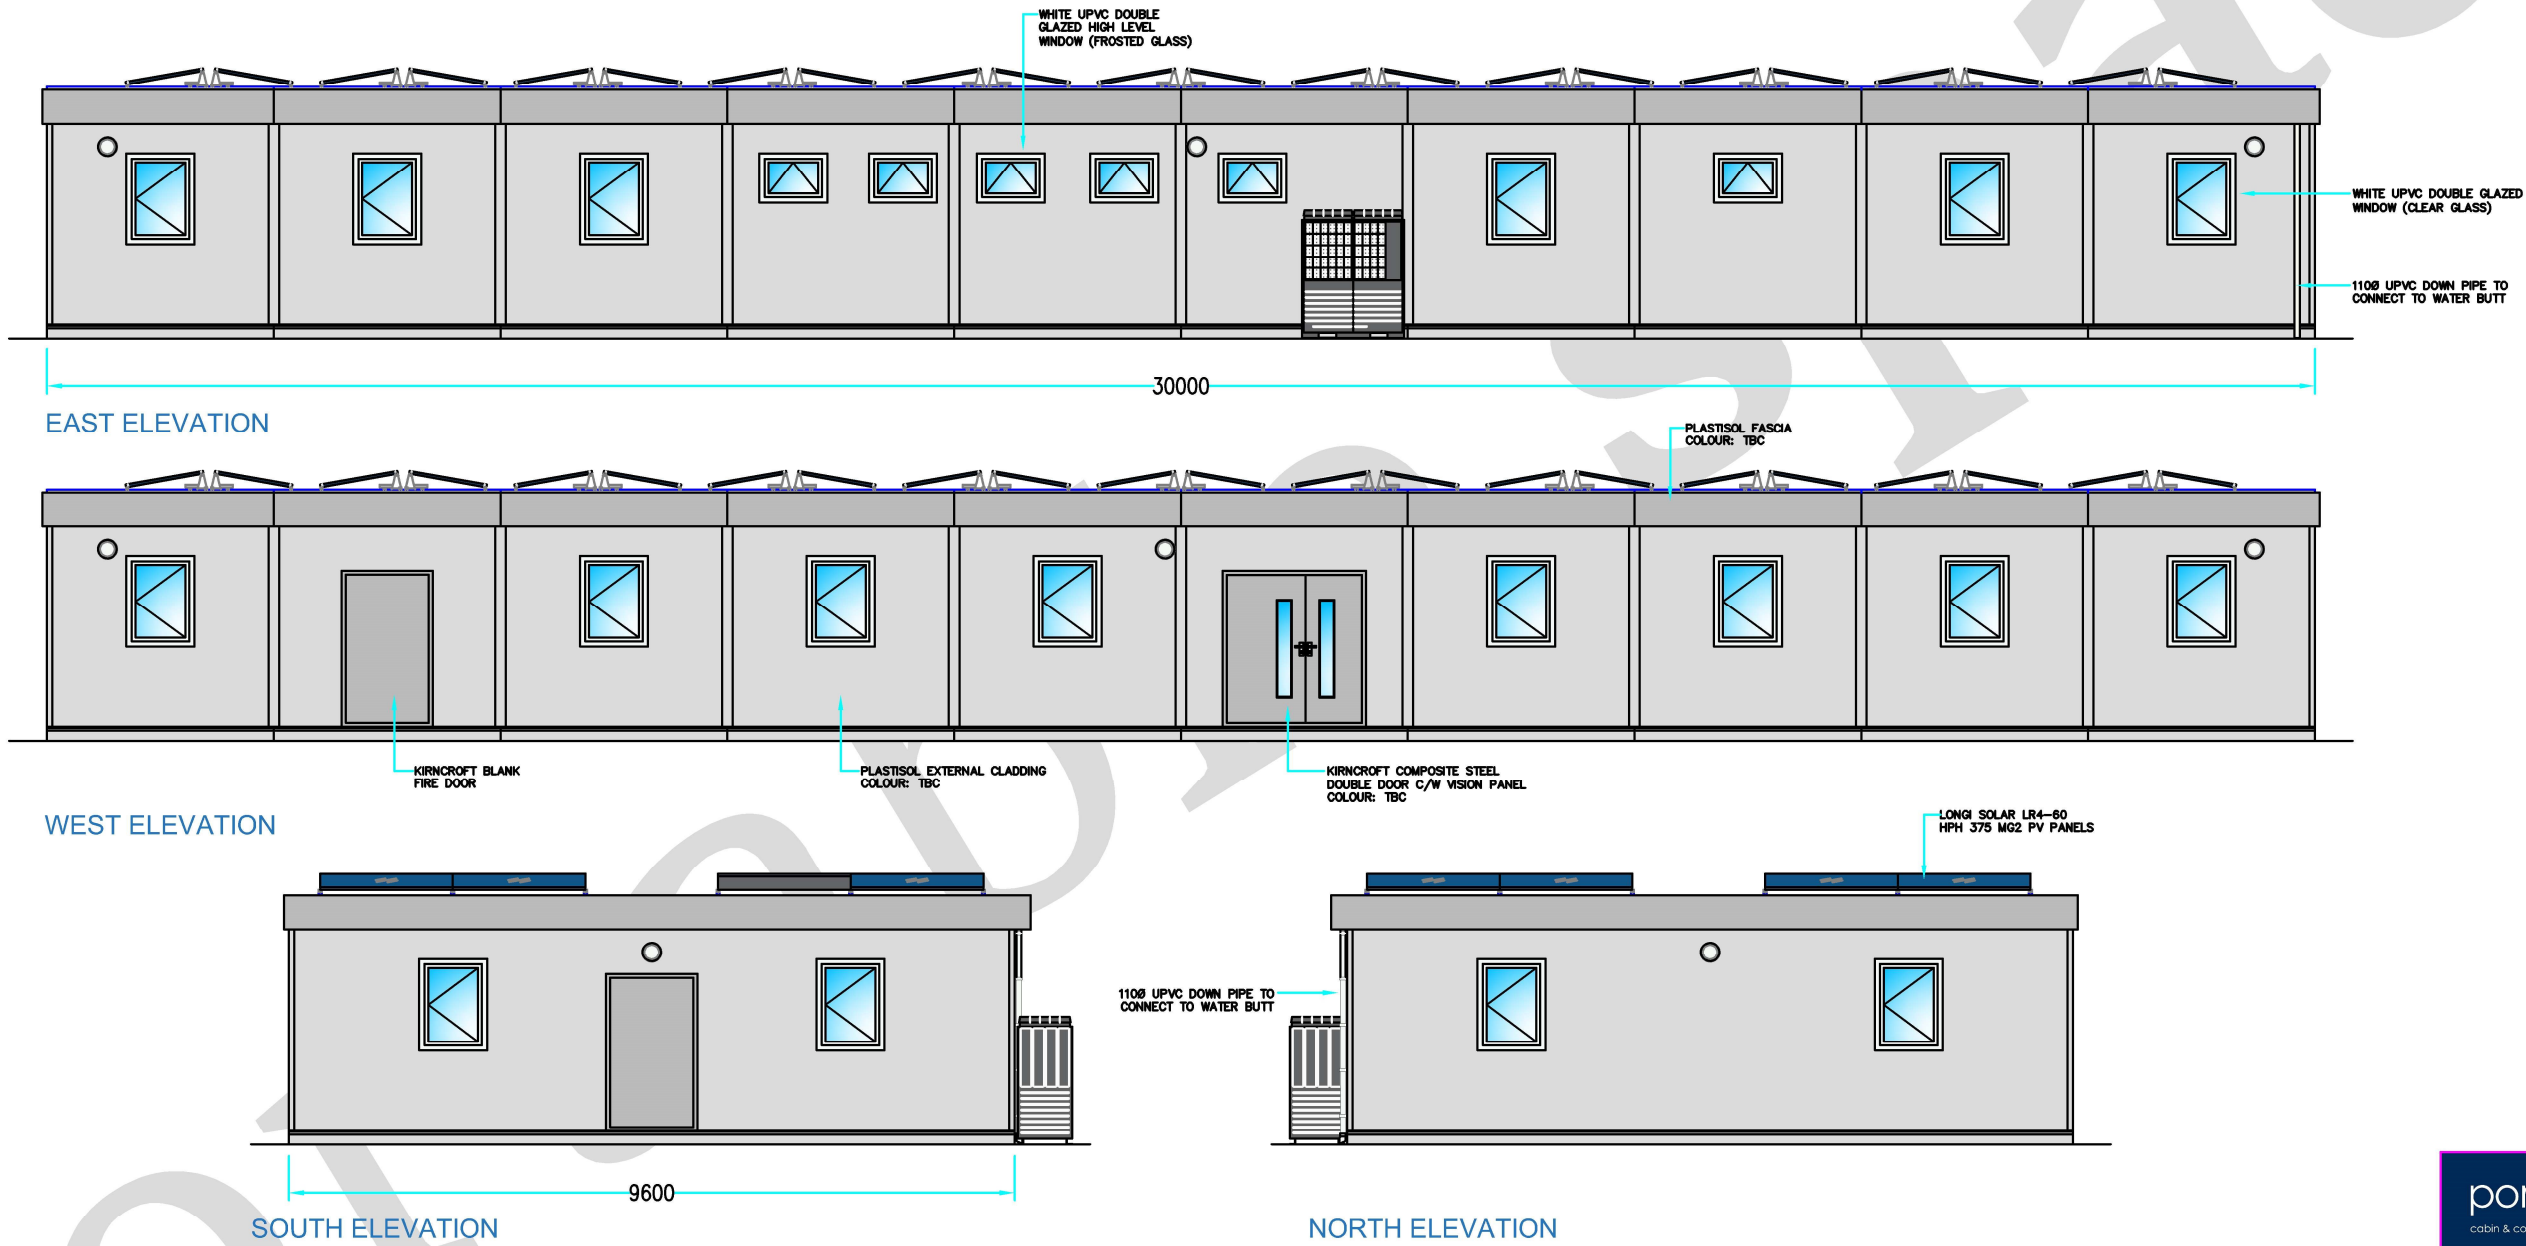

portablespace
cabin & container hire | sales | conversions | modular

Unit 1, Red House Farm Business
Units, Bacton, Suffolk, IP14 4LE
Tel: 01449 782123
Fax: 0845 3311434

Copyright in this drawing belongs to
Portable Space Ltd. Neither the whole
drawing nor any part thereof may be
reproduced without the prior permission
in writing of Portable Space Ltd

Title
TOTTENHAM HALE MDU
- S&T OPERATIONS - ELEVATIONS

Unit Type
MODULAR UNITS

Date	02-06-20	Scale	1:100 @ A3	Drawn By	SC
Ref. No.	TOT-100	Drawing No.	TOT-BGE-100	Rev.	F

Rev A:Roof Pitch/Fascia Revised 19/08/20
Rev B:RWP's & Gutter Updated 30/10/20
Rev C:Fascia Offset Revised 05/11/20
Rev D:Female WC Window Added 07/01/21
Rev E:PV Panels Shown 24/06/21
Rev F:Fire Exit Repositioned & Solar Panel
Layout Mirrored 10/11/21