




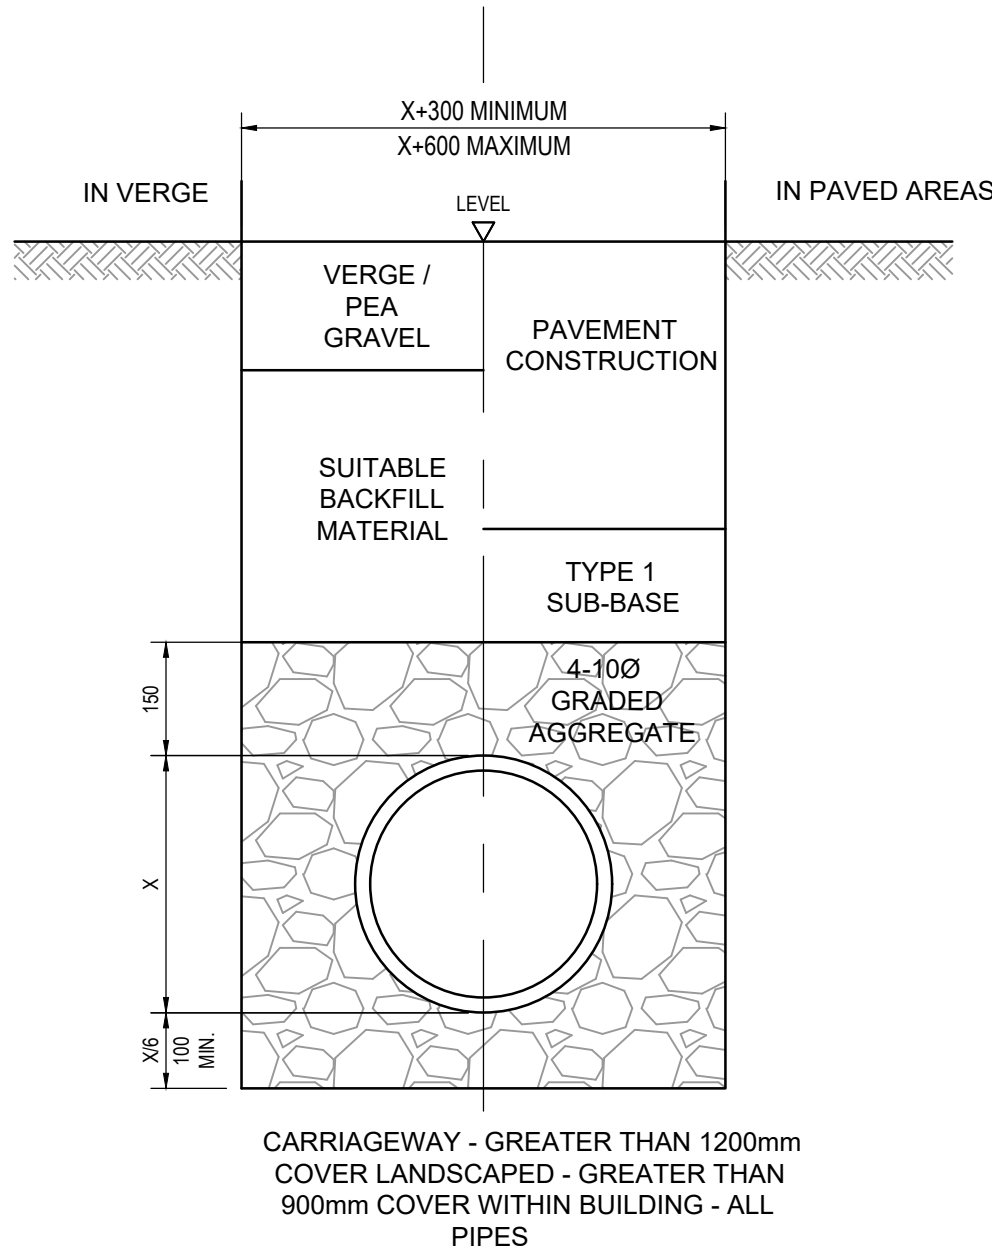

TYPE S BEDDING DETAIL
N.T.S.

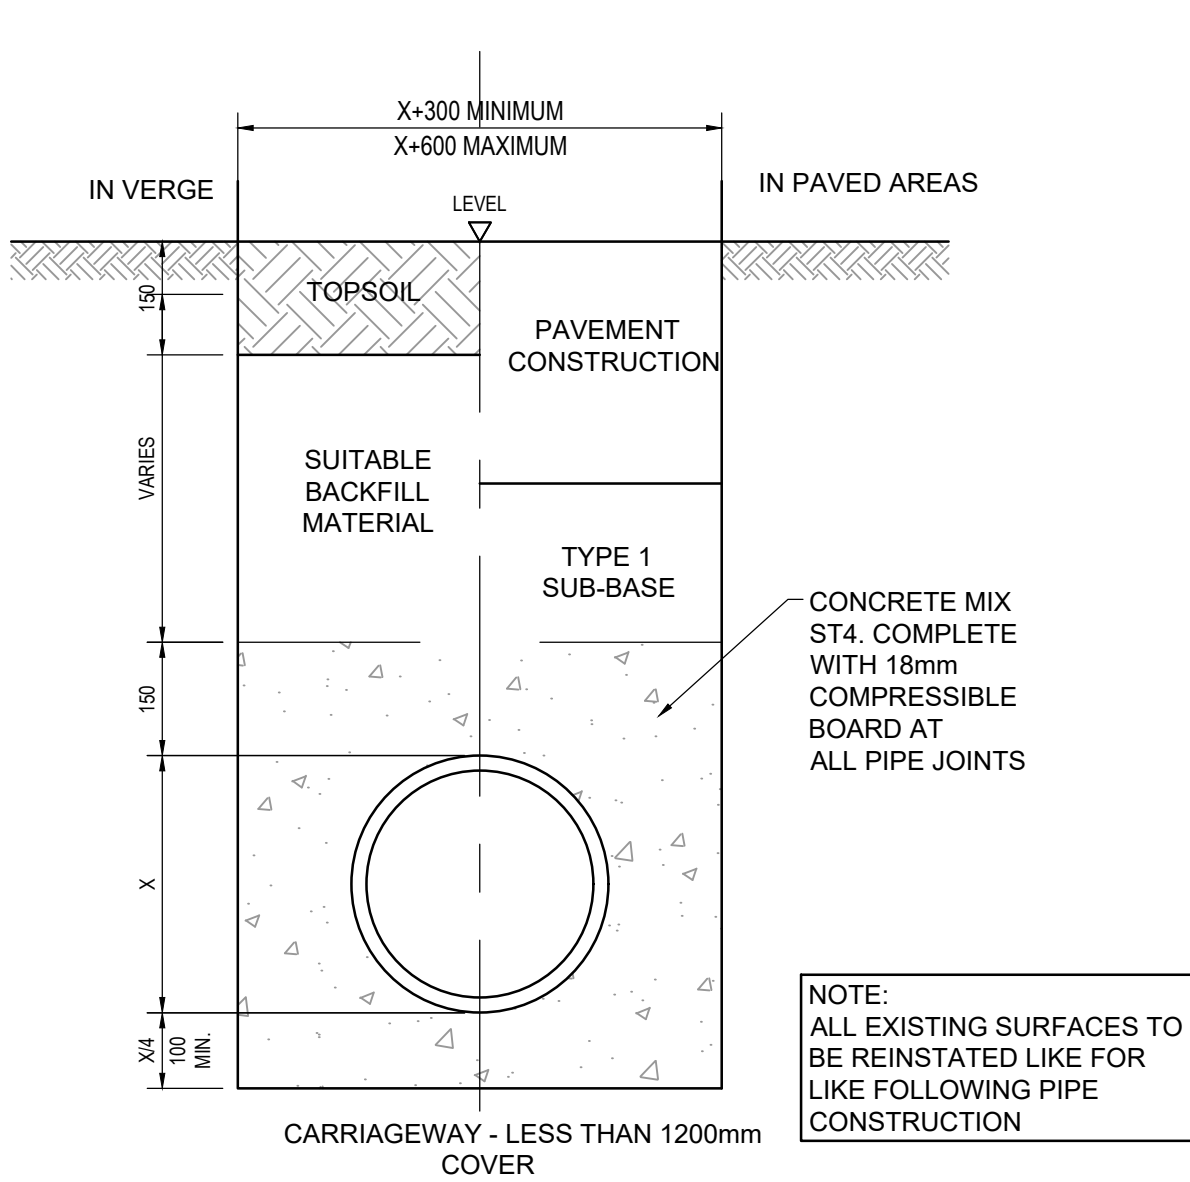

TYPE Z BEDDING DETAIL
N.T.S.

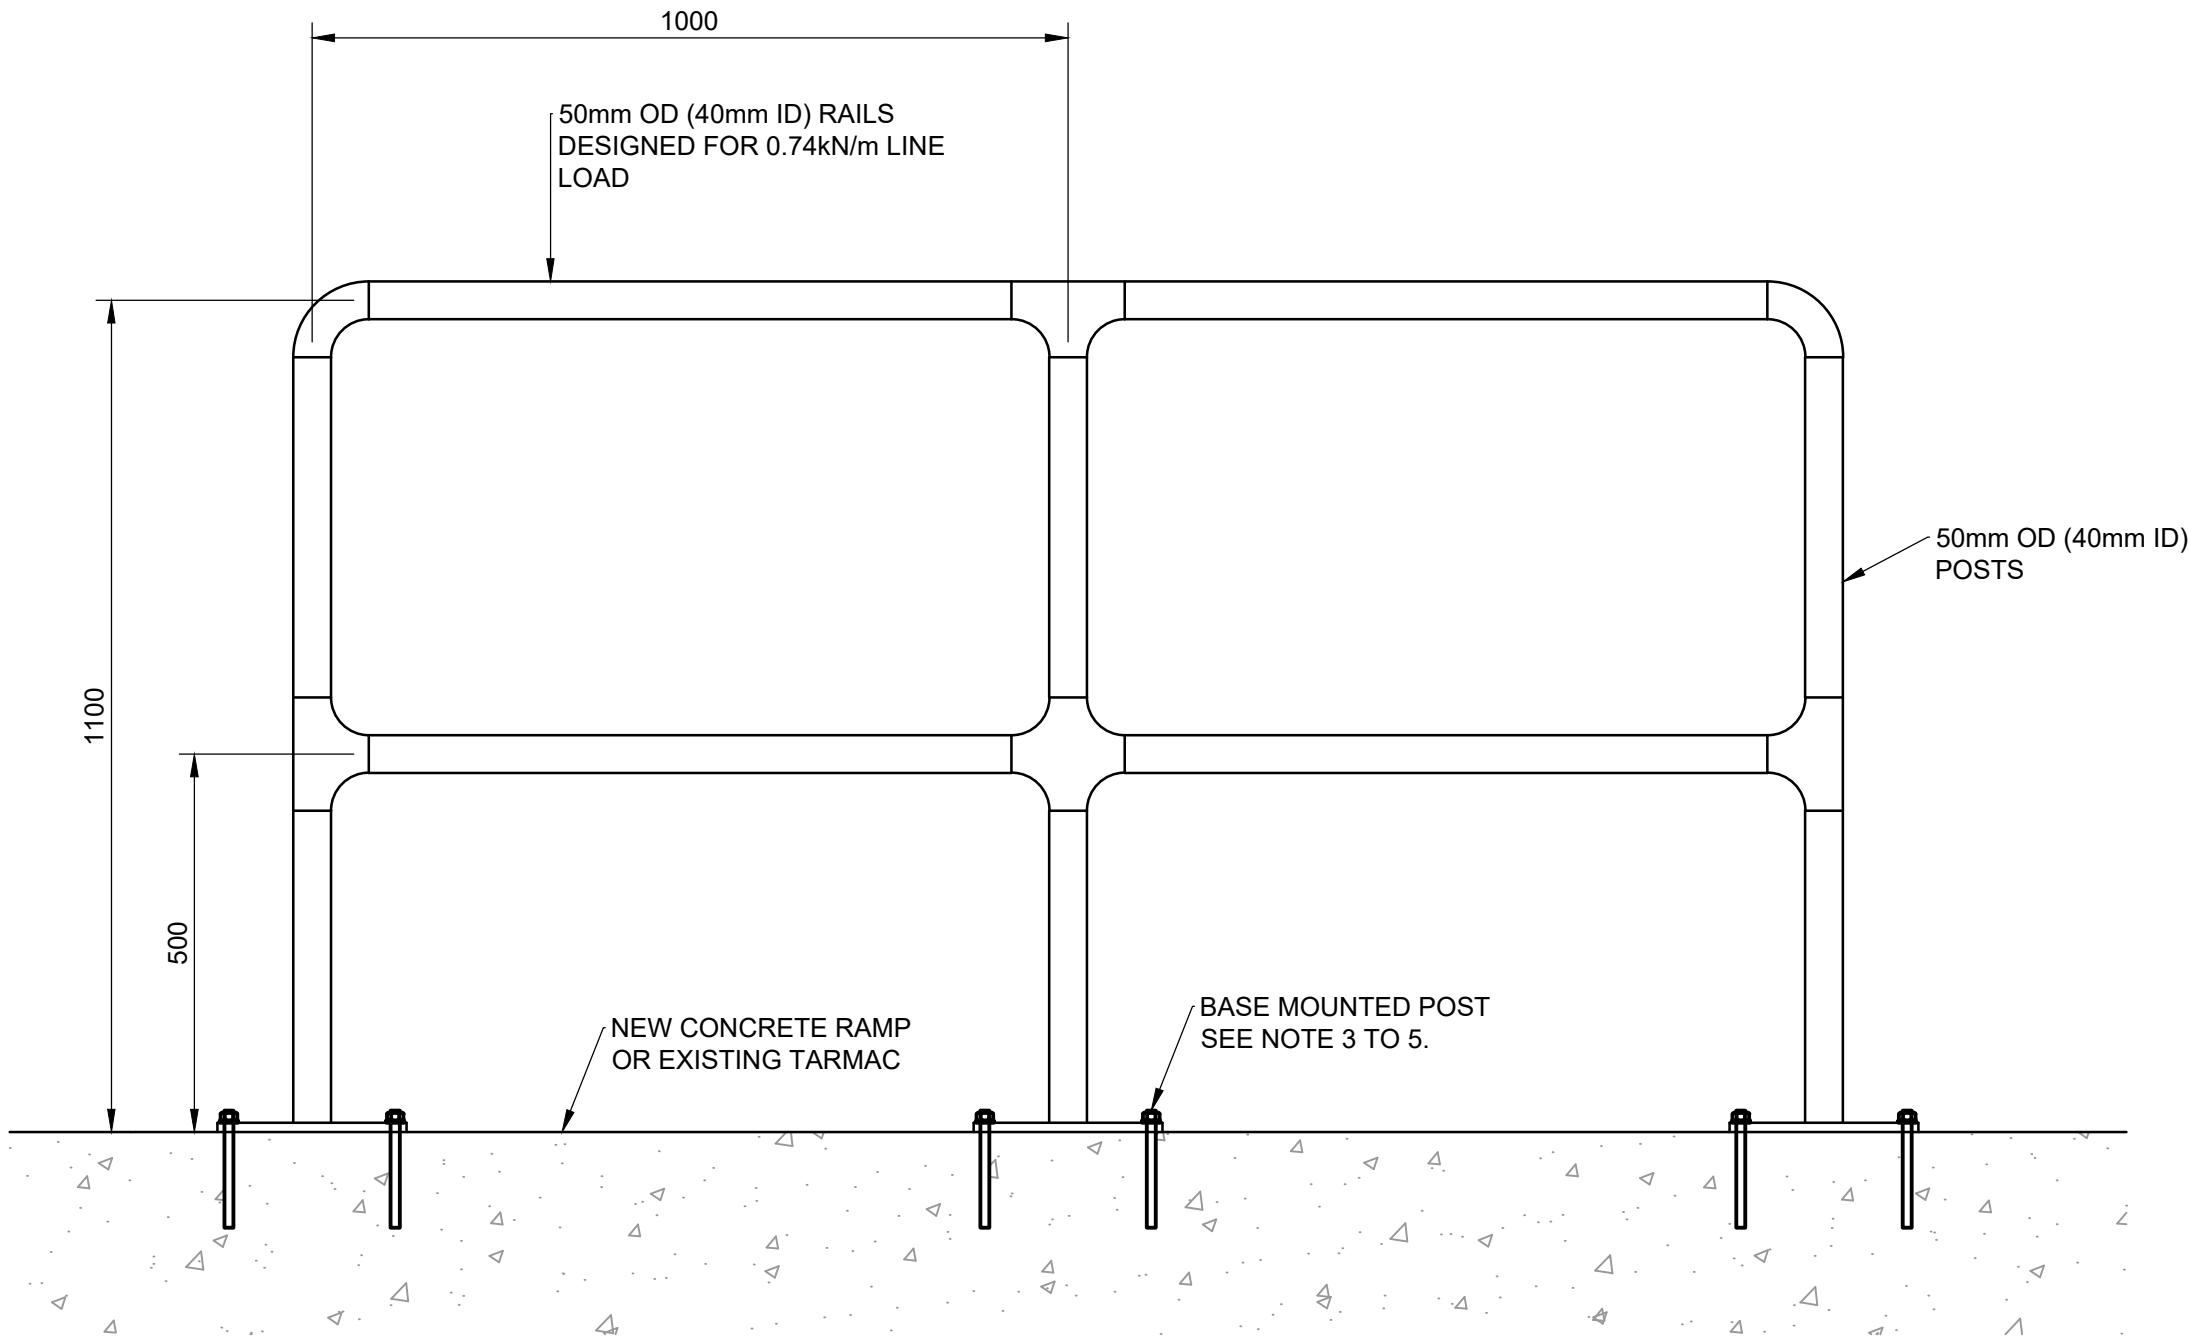

TYPICAL HANDRAIL DETAILS
SCALE 1:10

GENERAL NOTES

1. THIS DRAWING IS TO BE READ IN CONJUNCTION WITH ALL RELEVANT ARCHITECTS, ENGINEERS AND SPECIALIST DRAWINGS AND SPECIFICATIONS
2. DO NOT SCALE FROM THIS DRAWING IN EITHER PAPER OR DIGITAL FORM. USE WRITTEN DIMENSIONS ONLY.
3. HANDRAIL BASE FIXING ONTO CONCRETE RAMP/STEP WITH MIN. 4No. M12 HILTI HIT-V ANCHORS WITH HIT-HY200 RESIN (MINIMUM EMBEDMENT 150mm).
4. HANDRAIL BASE FIXING ONTO EXISTING TARMAC WITH 4No. M12 CHEMBOLTS (MINIMUM EMBEDMENT 100mm).
5. HANDRAIL BASE FIXING MIN. EDGE DISTANCE TO CONCRETE TO BE 50mm.

C2	13.08.21	REVISED TO CONTRACTOR'S COMMENTS	RAD	AP
C1	16.10.20	ISSUED FOR F002/3 APPROVAL	RAD	AP
Rev	Date	Description	Drawn	Check

conisbee Consulting Structural Engineers
Consulting Civil Engineers

London • Cambridge • Norwich
1-5 Offord St London N1 1DH
Telephone 020 7700 6666
www.conisbee.co.uk

Drawing Status	CONSTRUCTION
Project	TOTTENHAM HALE SUSTAINABLE ACCOMMODATION RENEWAL
Date	OCT' 2020
Scale	AS SHOWN@A1
Drawn	RAD
Engineer	AP
Title	EXTERNAL WORKS DETAILS
Project No	200138
Drawing No	200138-CON-X-XX-DR-C-1300
Revision	C2