



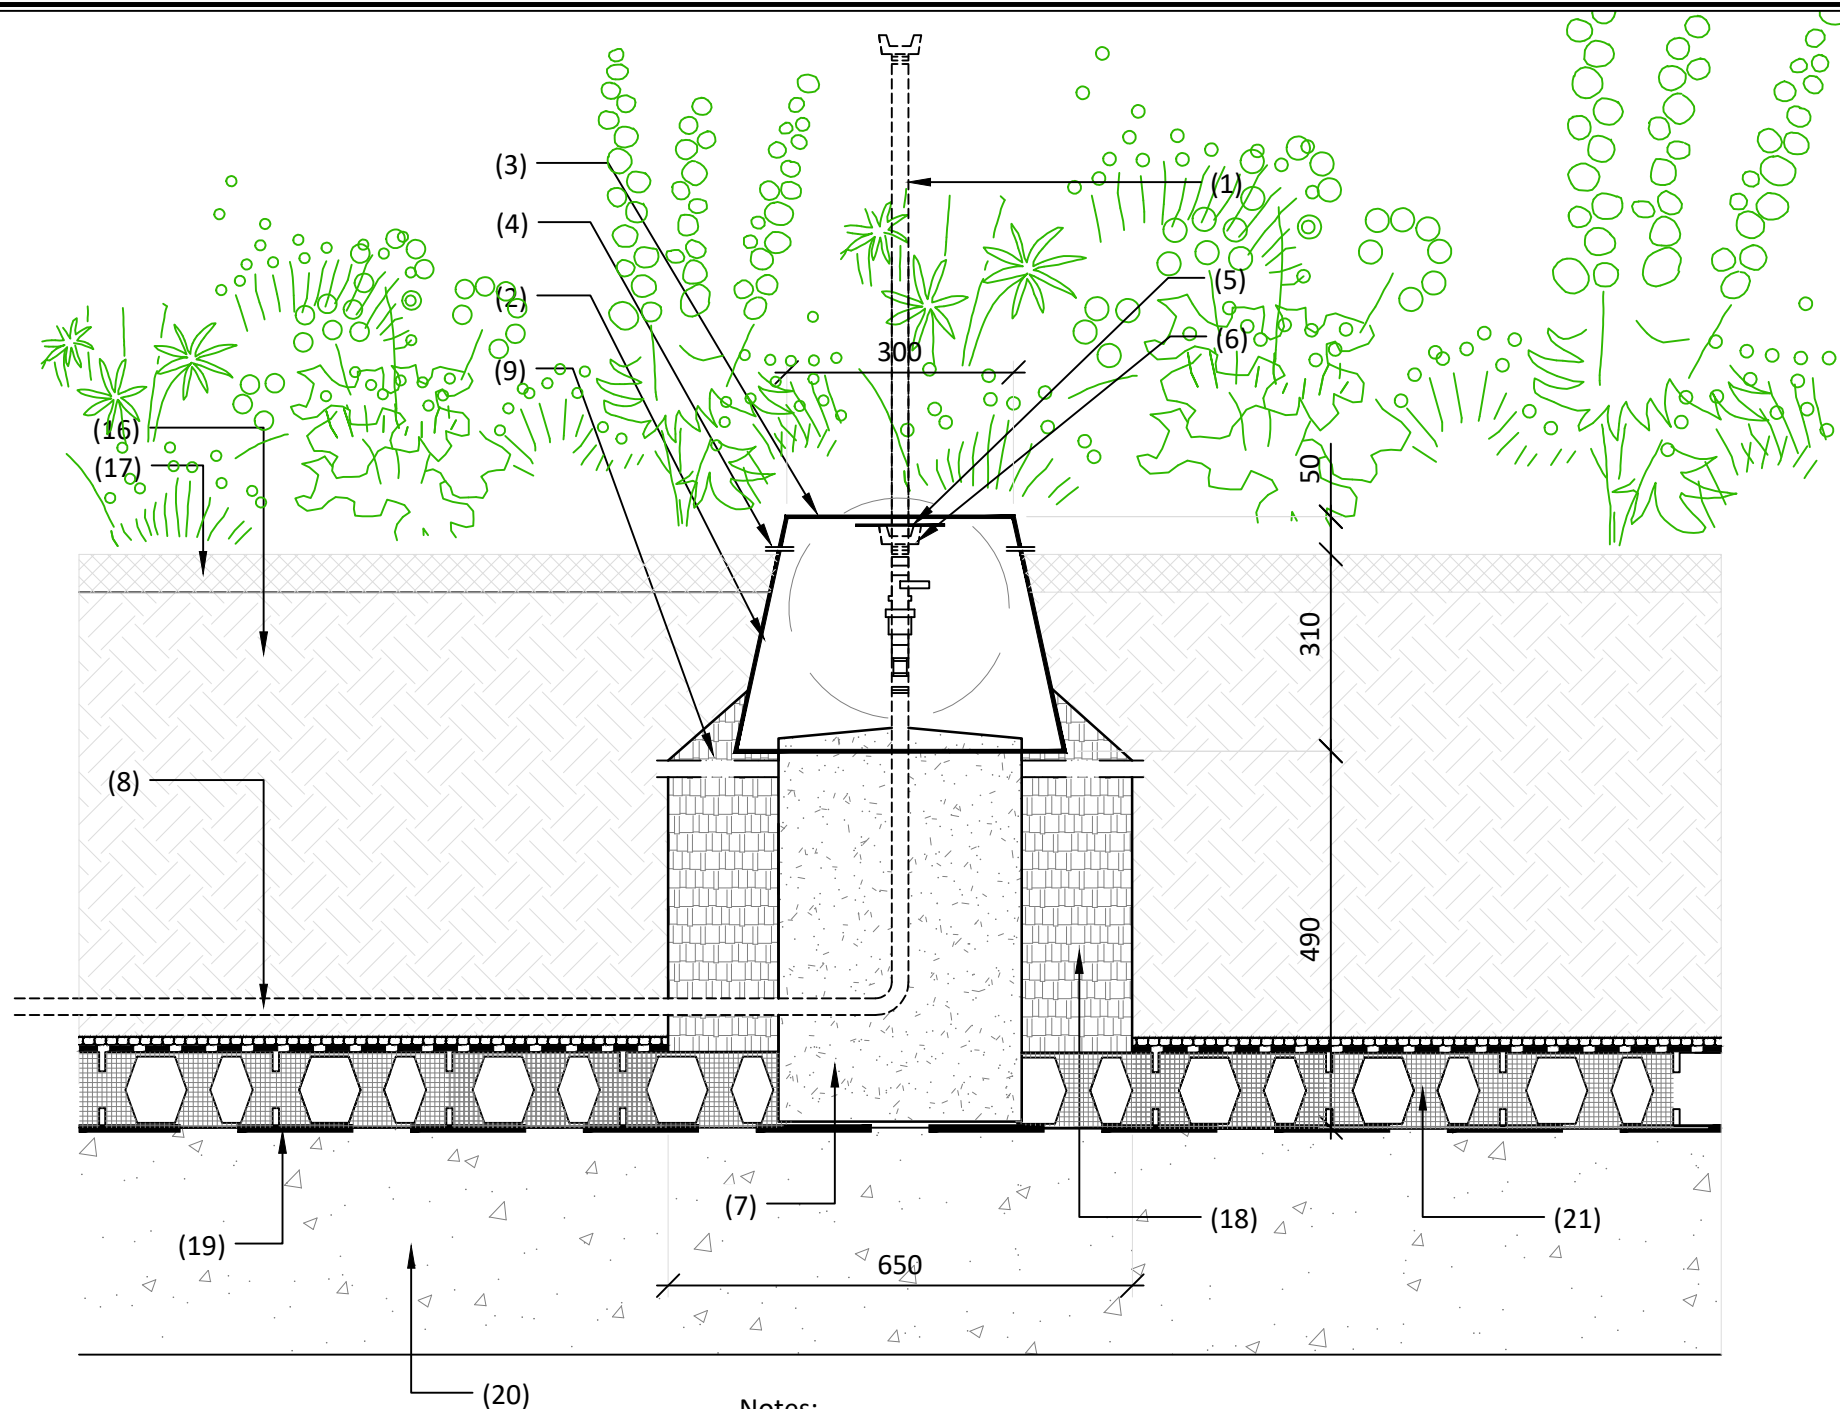

B WATERING POINT
Scale 1:10

Notes:

1. Hand fixed adaptor attached by contractor at time of watering 900mm NOM. Standard pipe with swivel top
2. VB1419 Plastic box 50mm above ground level 300x435x310mm
3. VB1419 Plastic cover with anti-vandal bolts
4. Holes drilled at ground level to remove any backfilled water
5. Geeka with swivel SHO swivel hose elbow Key 33DK quick coupling valve key
6. Geeka fitting with 3RC rubber cover
7. Concrete surround to engineers specification
8. 22mm plastic pipe to M&E engineers specification, connection by others.
9. Solid plastic mesh or bored paving slabs
10. 3/4 Geka female BSP
11. SH-O 3/4 Swivel elbow
12. Rain Bird 33DK 3/4 valve key
13. Rain Bird 3-RC quick cowling valve
14. 3/4 Nipple
15. Double check valve $\frac{3}{4}$
16. Free-draining topsoil (depth - shrubs: 450mm, trees: 650mm)
17. 50mm layer bark mulch
18. 50mm depth washed gravel drainage wrapped in geotextile
19. Water proofing to architects specification
20. Slab to engineers specification
21. Blue roof crates

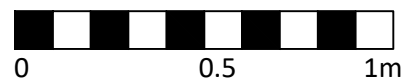

APAL FILE REFERENCE
2882-DT-05.dwg

Notes

This drawing is subject to copyright.
Do not scale from this drawing.

Based on drawing by A
Drawing number TH-ARE-01-001-L-002882-90-0510

Rev	Description	Date	Drawn	Checked
C1	Updated to latest proposals Issued for Construction	09/05/22	LM	VF

Drawing Status
CONSTRUCTION



KINGSTON UPON THAMES • CAMBRIDGE
T 020 8549 3434
www.allenpyke.co.uk
A registered practice of the Landscape Institute

Client Galliford Try	Scale 1:20@A3
Project Ashley Road East	Project No 2882
Drawing Title Level 01 Landscape detail Watering point	Date 01/03/22 By/Chk SS/VF
Drawing Number TH-ARE-01-001-L-002882-90-0511	Revision C1