


This drawing / document is intended for planning purposes, do not use this as Construction information unless it is issued for Construction.
All dimensions, setting out and levels must be checked on site.
Report any discrepancies to the architect immediately.
This drawing is copyright by Native North Ltd.

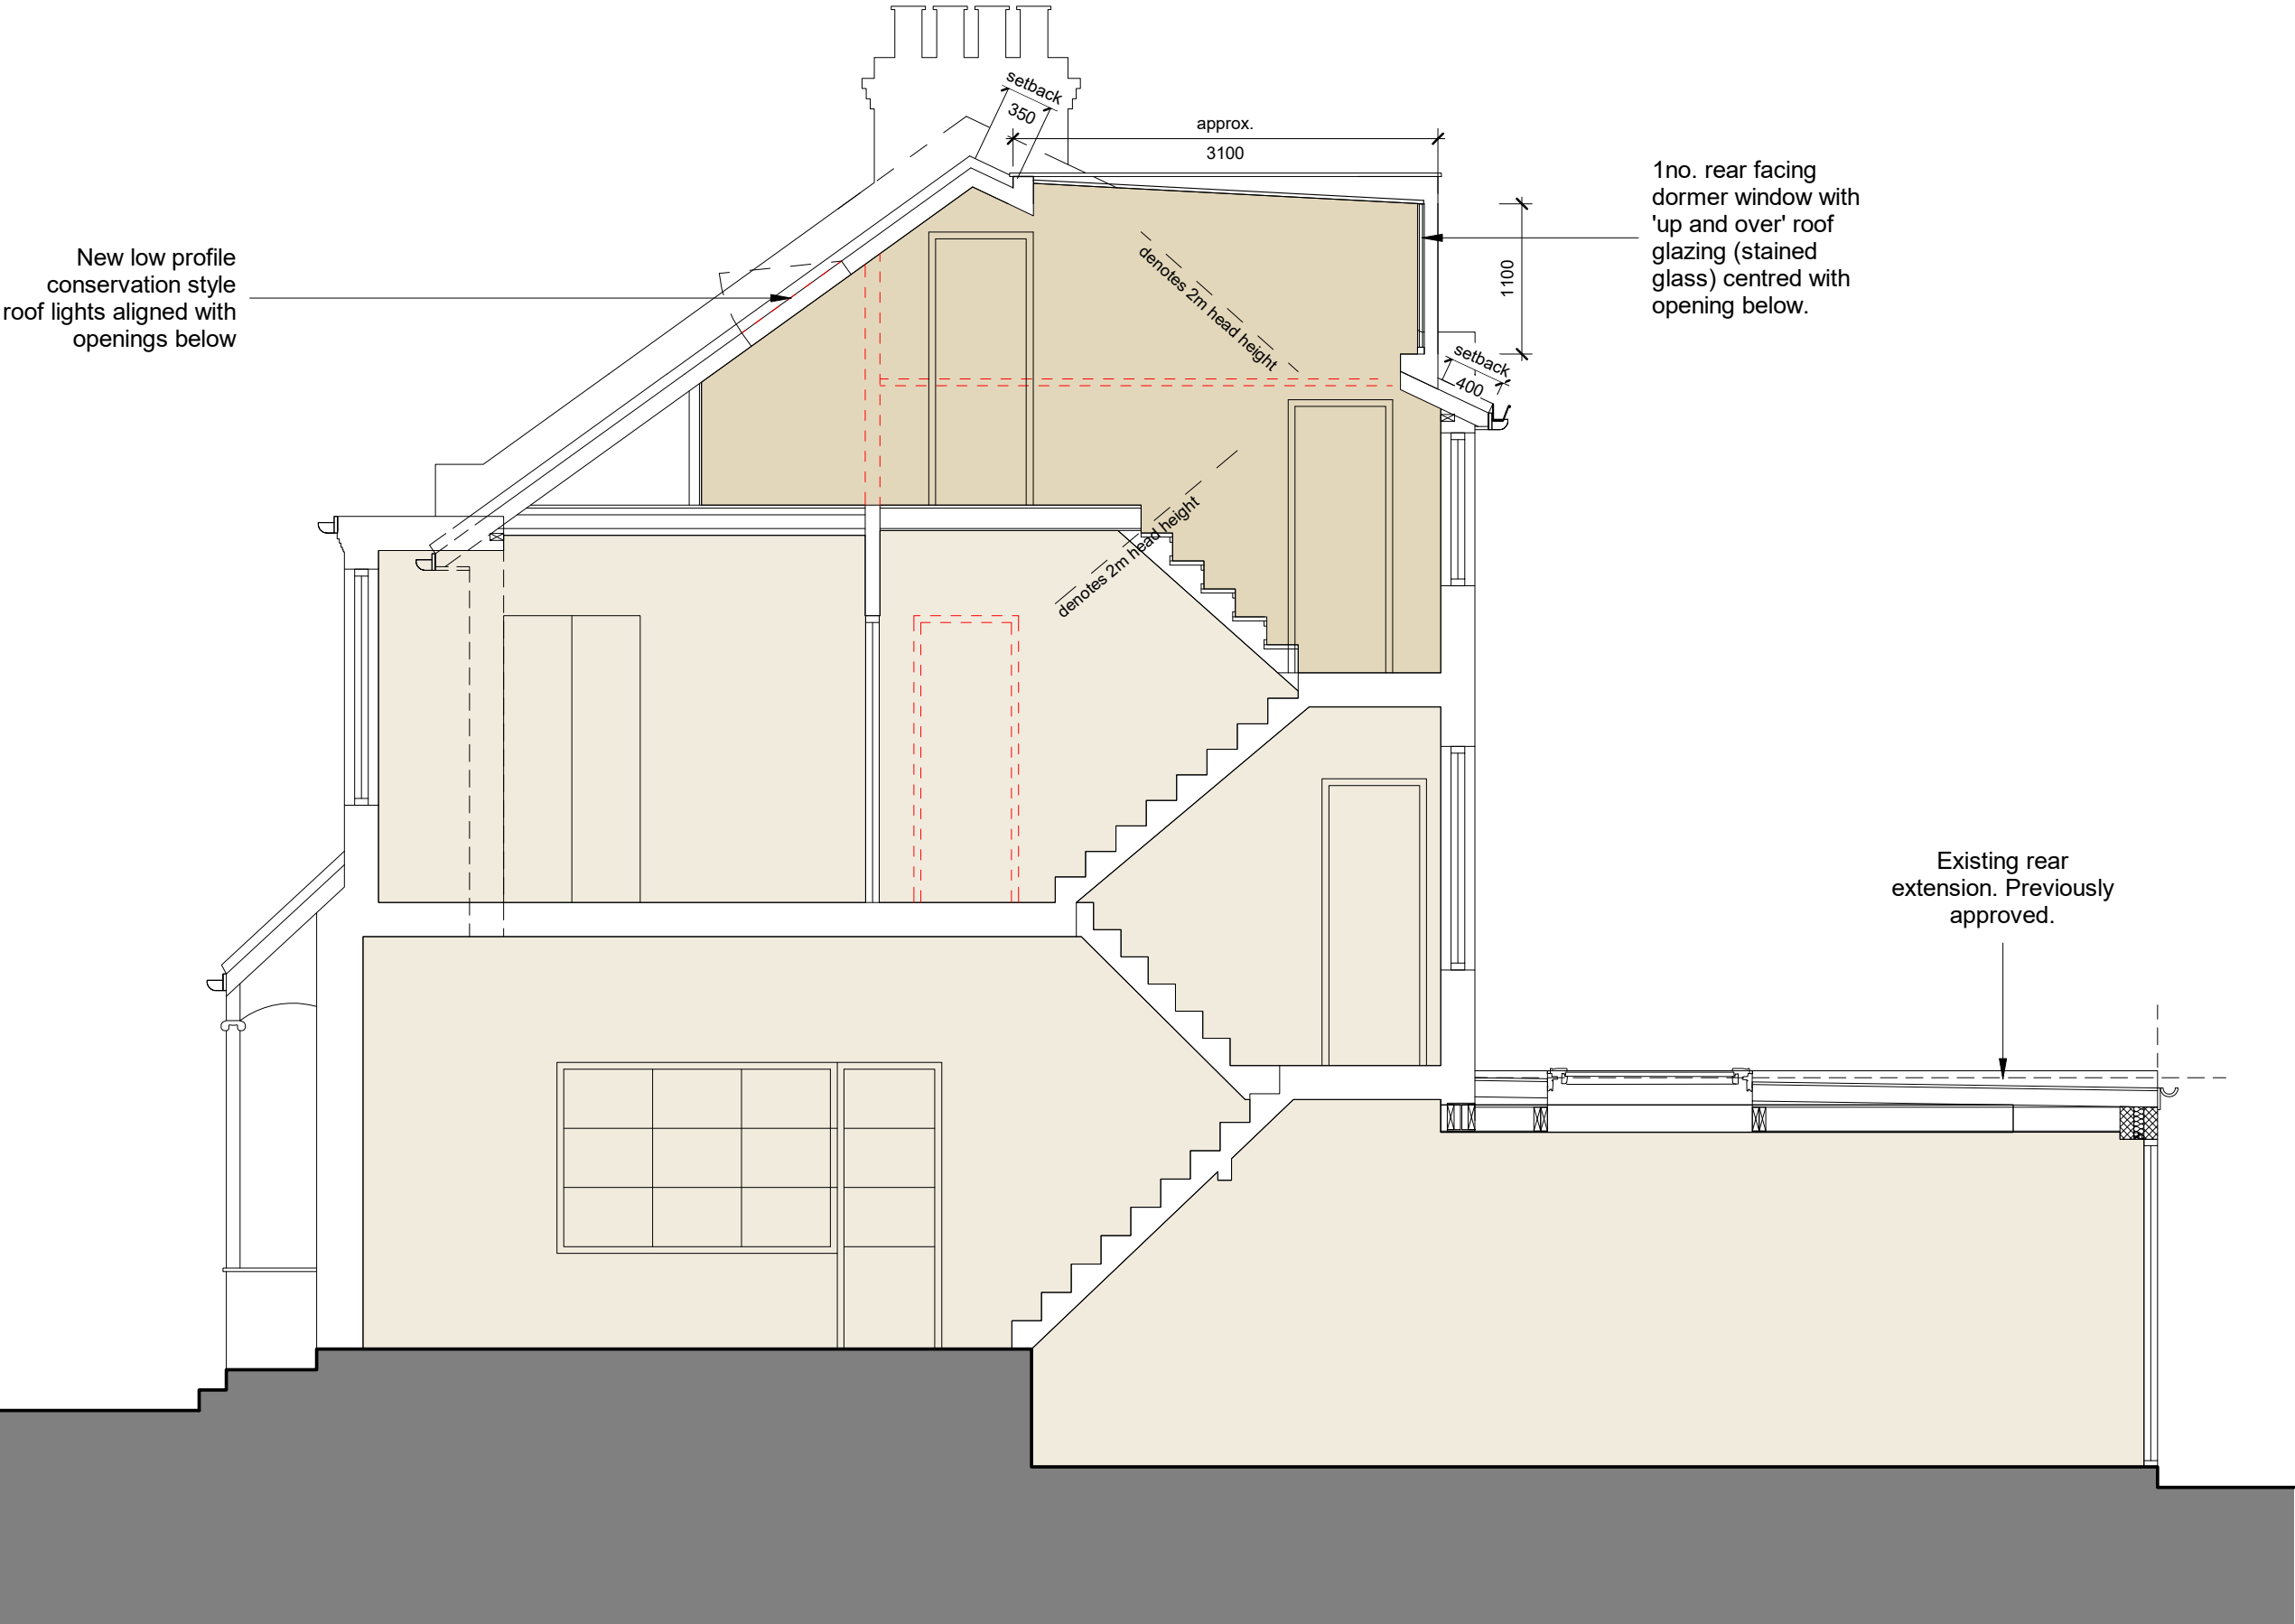

Scale bar 1:50

05	Planning Issue	30.09.22	JBro
04	Planning Issue	09.09.22	JBro
03	Draft planning	09.05.22	JBro
02	Client amendments	08.06.21	JBro
01	First Issue	08.01.21	JBro
No.	Revision	Date Drawn by	

Preliminary

Miss Marisa Clifford
26 Birchwood Avenue
London, N10 3BE

26 Birchwood Avenue

Proposed Long Section

native north

Drawing No.	370-01	native north architects
Project No.	20-10	Unit 12a, 5 Durham Yard
Scale @ A3	1 : 50	Teesdale Street
Drawn	JBro	London, E2 6QF
Date	08.01.21	justin@nativenorth.co
		www.nativenorth.co
		+44(0)20 3488 1312

1 Proposed Long Section
1 : 50