




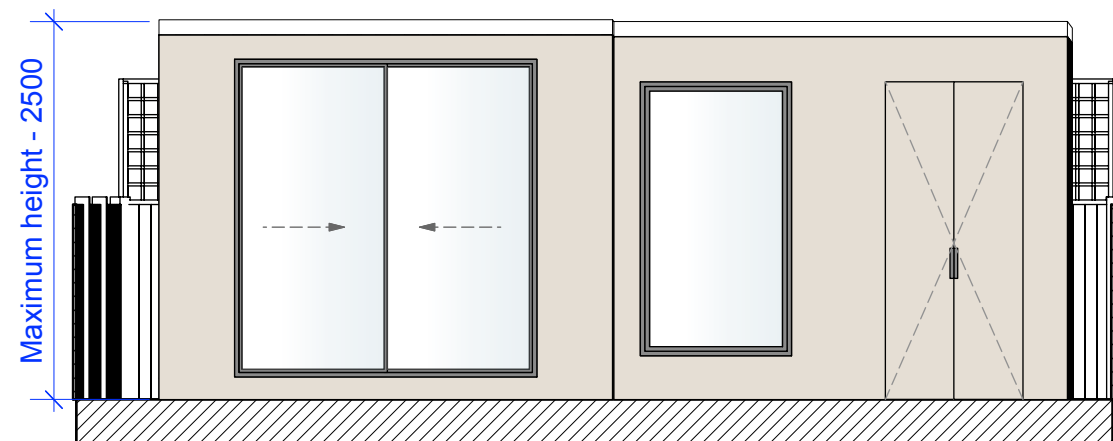

6.1 Outdoor Building - Proposed Elevation

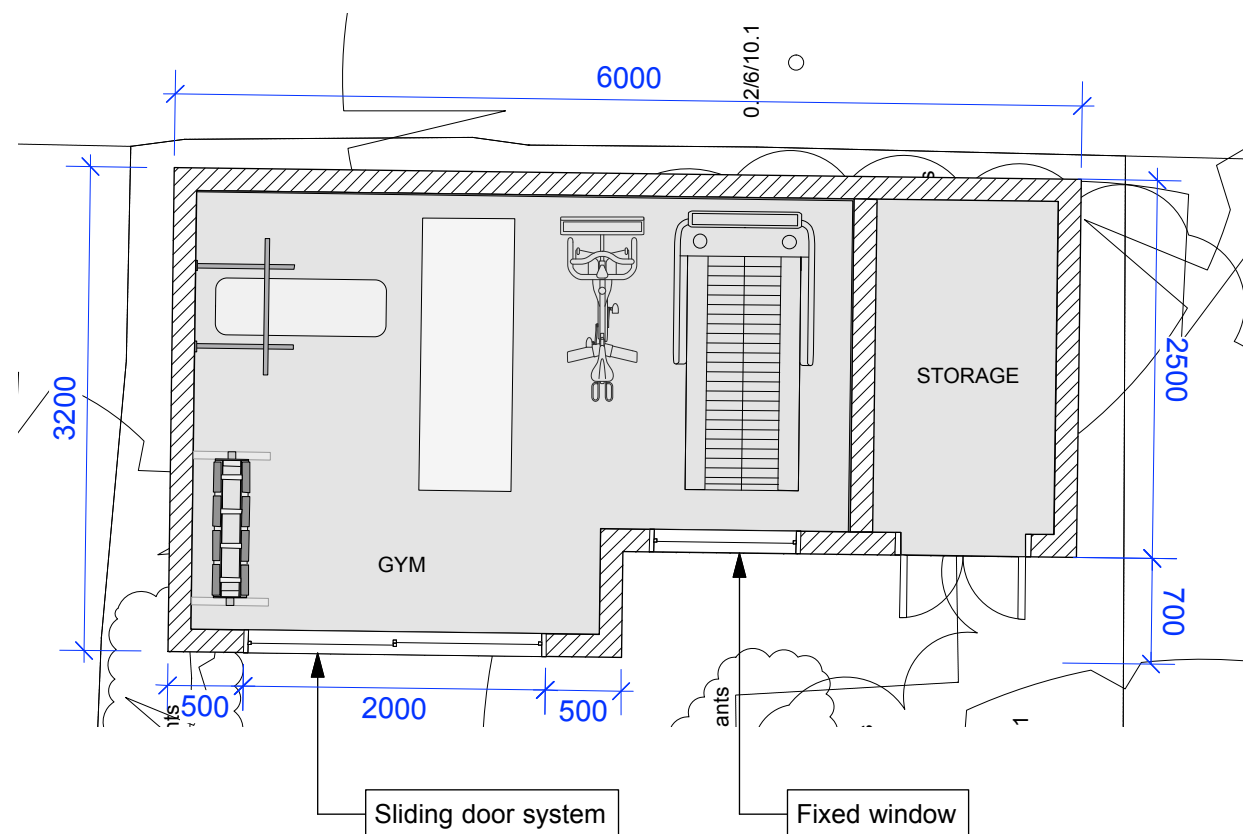

6.1 Outdoor Building - Proposed Plan

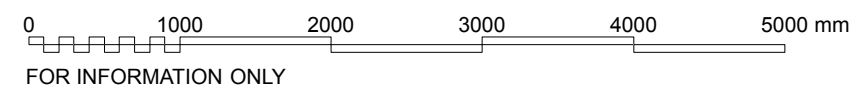

Notes : Contractor to check all measures on site

Print in colour

Rev 1.0 - Drawn : AF - Date : 13.10.2022 - Notes :
- Issued for Planning

Rev ____ - Drawn : ____ - Date : ____ - Notes :

Rev ____ - Drawn : ____ - Date : ____ - Notes :

Rev ____ - Drawn : ____ - Date : ____ - Notes :

Issue Reg :

Checked :

Client approved for production

Sign :

Print :

Date :

Project : 12 Causton Road
Drawing : GA06.1 - Proposed Outdoor Building
Rev : 1.0
Status : Planning
Scale : 1:50 @ A3

LLI
DESIGN

LLI Design
Unit 8, Broadbent Close
London, N6 5JW
+44 (0) 208 348 4800
lidesign.co.uk