


New high performance double glazing windows in powder coated anthracite framework, from Southern Windows or similar approved. Frameless glass fall barrier in front of openable window. Loft windows to be fitted with external blinds or shutters to keep light and heat out.

New rear dormer, to be clad with insulated, back-ventilated fibre-cement board rainscreen cladding. Equitone, by Eternit. Colour: Dark Grey.

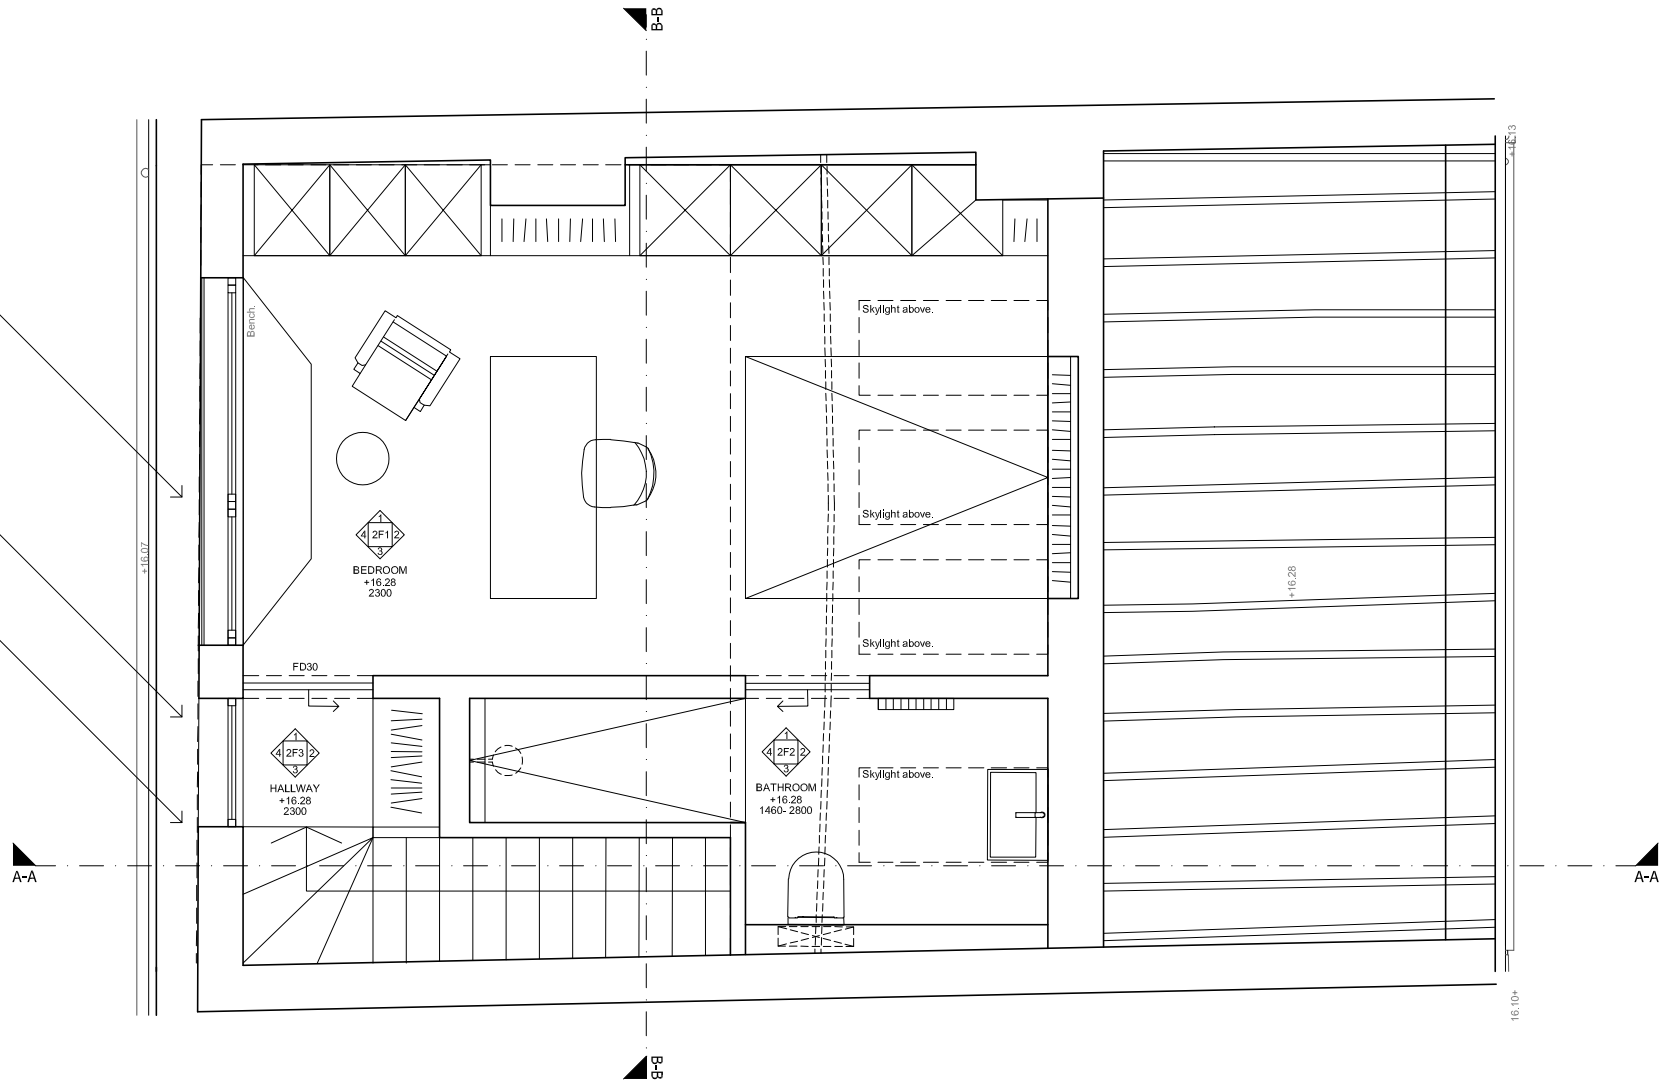

01 PROPOSED LOFT PLAN

1:50 @ A3

1m

5m

		Revision	Date	Description	Revision	Date	Description	Drawing Title	Project	Scale	Drawing Number	Revision	
		A	29.06.2022	Updated following Stage C presentation.				PROPOSED LOFT PLAN	274	1:50 @ A3	PLANNING	B	
		B	22.07.2022	Annotations added.									
This drawing is copyright. This drawing is the property of Space Group of Architects Ltd. It may not be copied or disclosed to any third party without the permission of Space Group of Architects Ltd.	The contractor shall submit full-size setting out drawings based on information provided in the drawings and specifications to the Architect for comment without which manufacture shall not commence.							Client	Date	Drawn By	274 202		
								Dimitrij Denissenko	May 22	CR			
All dimensions are to be checked on site before any work proceeds. Do not scale this drawing but use only figured dimensions. Any errors or omissions are to be reported to the Architect immediately.	This drawing is to be read in conjunction with all the relevant consultants' and/or specialists' drawings/documents and any discrepancies or variations are to be notified to the Architect before work commences.							Project	SPACE GROUP ARCHITECTS				
								54 Hermitage Road, London, N4 1LY	Unit 2, The Earl of Devon, 213 Devons Road, London E3 3QX T +44 (0) 207 987 1926 E Info@spacegrouparchitects.com				