


This drawing is not to be scaled. All dimensions to be checked on site.
Discrepancies, ambiguities and / or omissions between this drawing and information given elsewhere must be reported immediately to head office for clarification before proceeding.

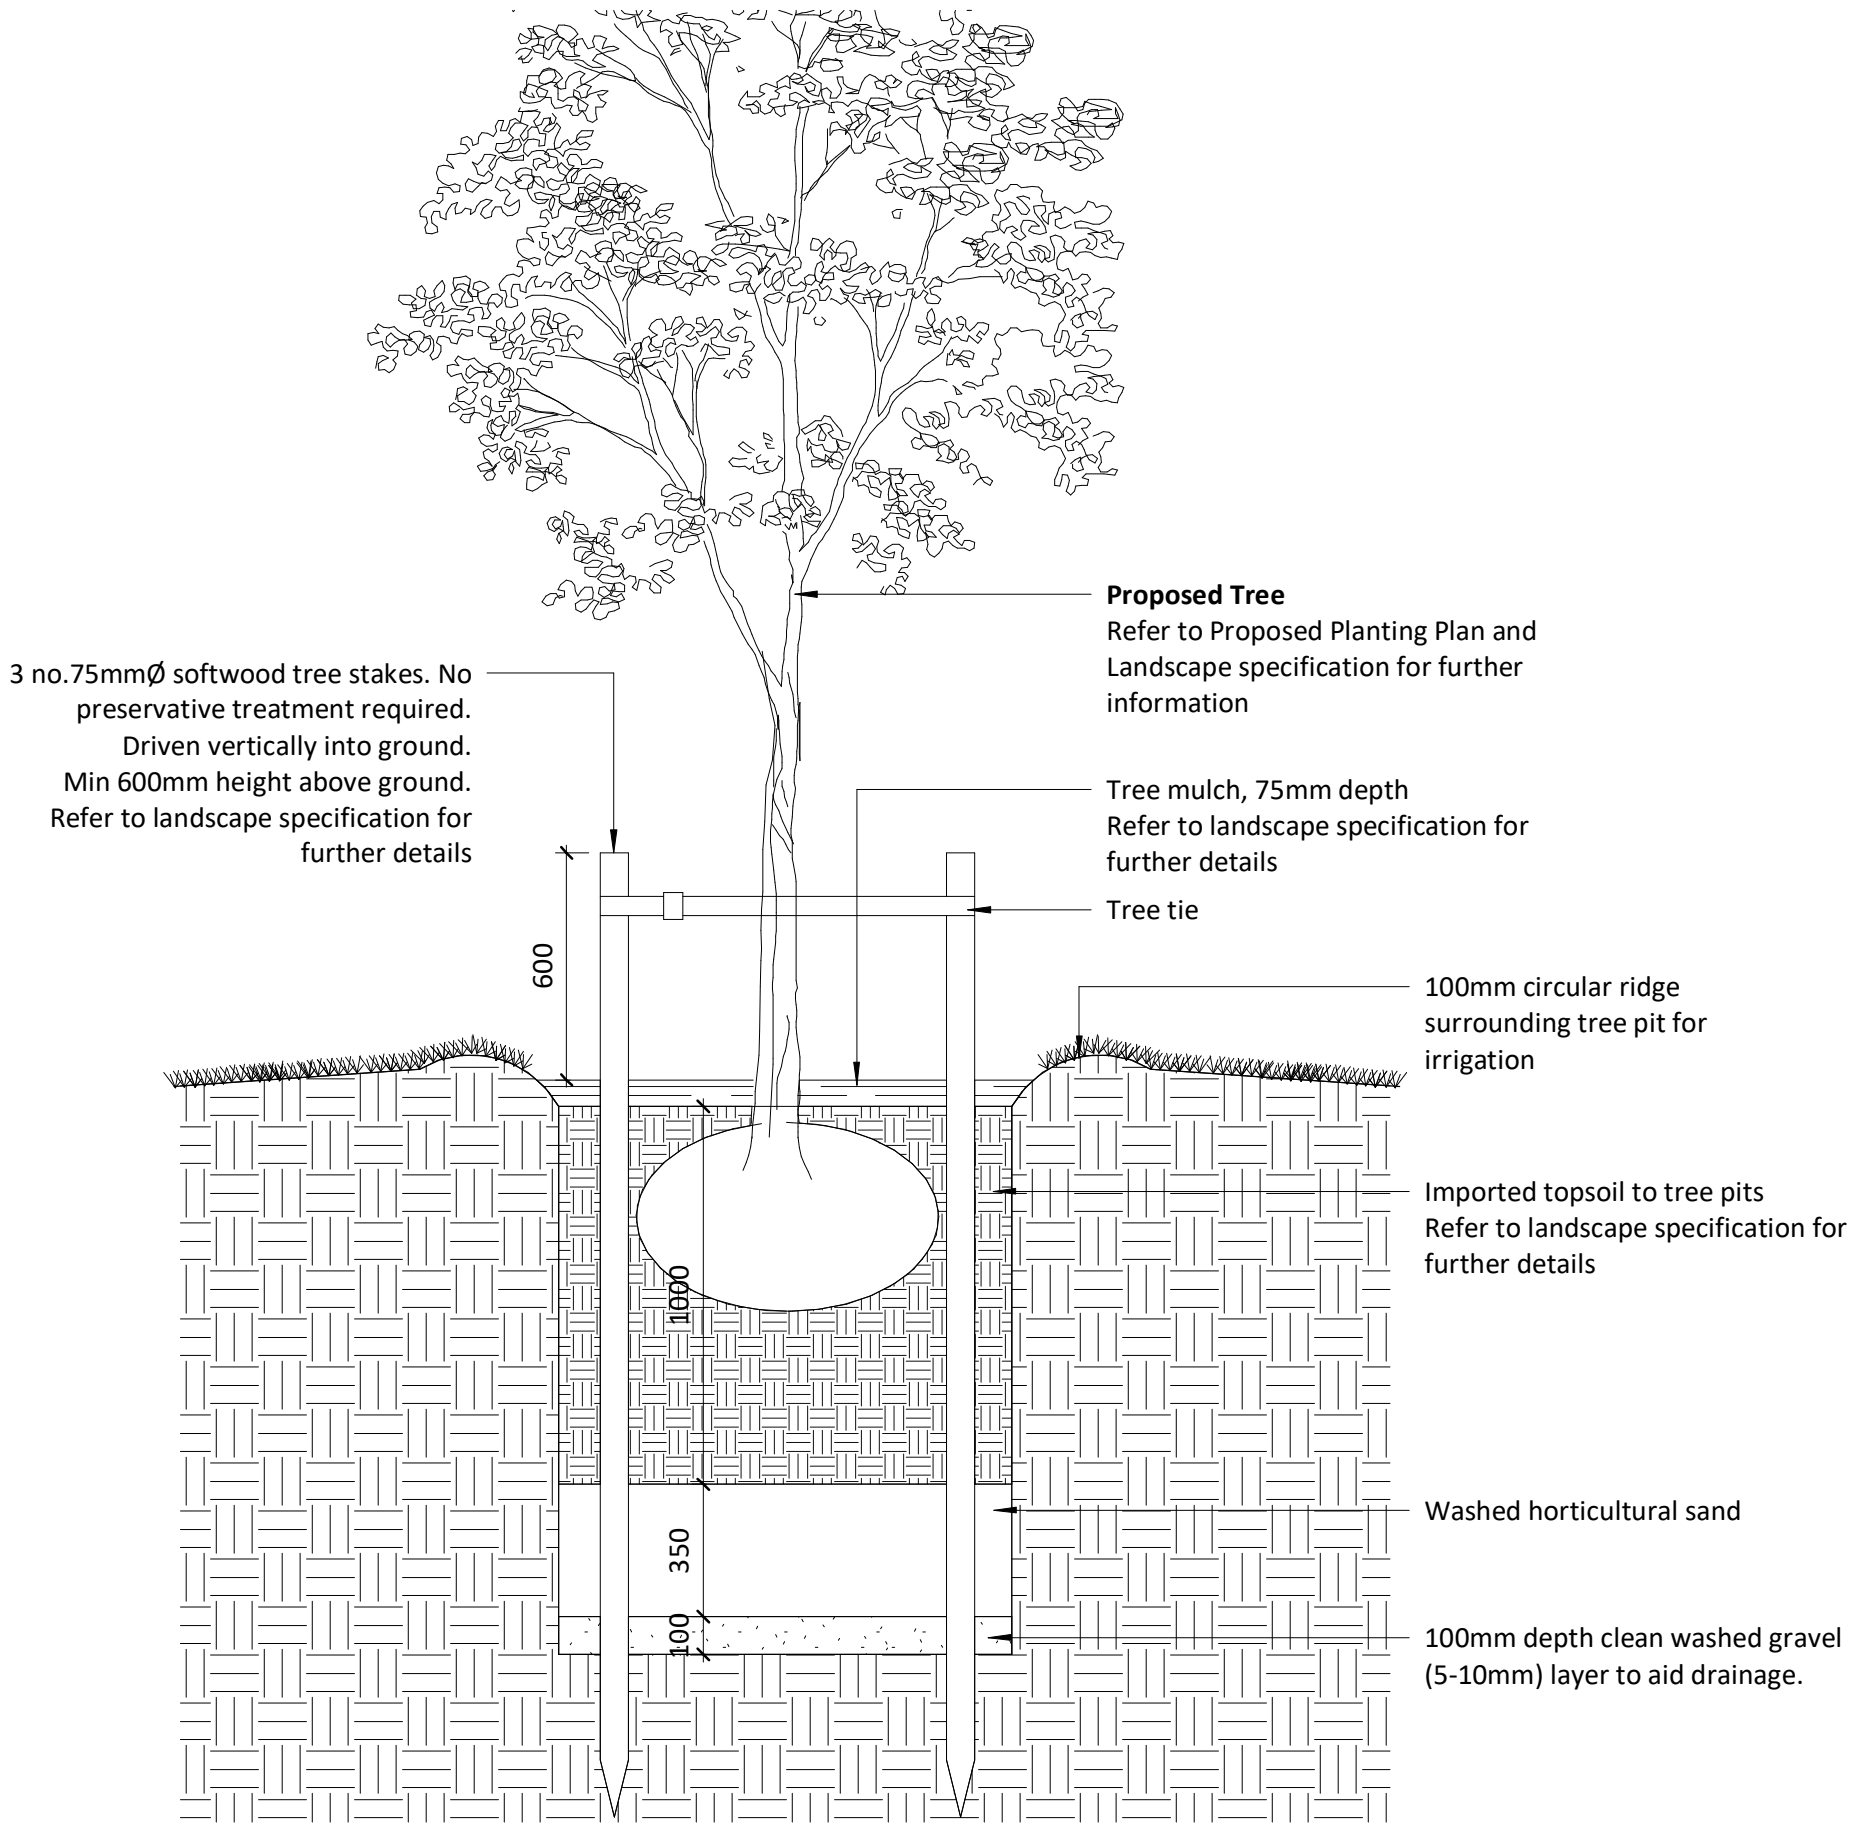

Detail 11 - Tree pit in turfed/landscaped areas
1 : 20

Responding to Council comments	P03	DWR	KMO	06/09/22
Stage 3	P02	JAF	KMO	25/05/22
Stage 2 Draft	P01	KMS	KMO	12/05/22

Revision	Status	Rev	Author	Aprvd	Date
----------	--------	-----	--------	-------	------

oobe

newcastle:
studio 7 & 8, the kiln, hoults yard, walker road,
newcastle, ne6 2hl. t: +44 (0)191 281 3775
london:
the fisheries, 1 mentmore terrace, london,
e8 3pn. t: +44 (0)203 479 2649
glasgow:
177 w george st, glasgow metropolitan area,
g2 2lb. t: +44 (0)141 301 1465
w: www.oobe.co.uk **e:** info@oobe.co.uk

Client	Haringey Council
Project	Brunel Walk redevelopment & Turner Avenue Estate improvements
Title	Typical Tree Pit Detail in Soft Landscape

Dwg. No.	5350- OOB- ZZ- 00- DR- L- 0503	Scale	1 : 20 @ A3
Revision	P03	Date	May 2022