


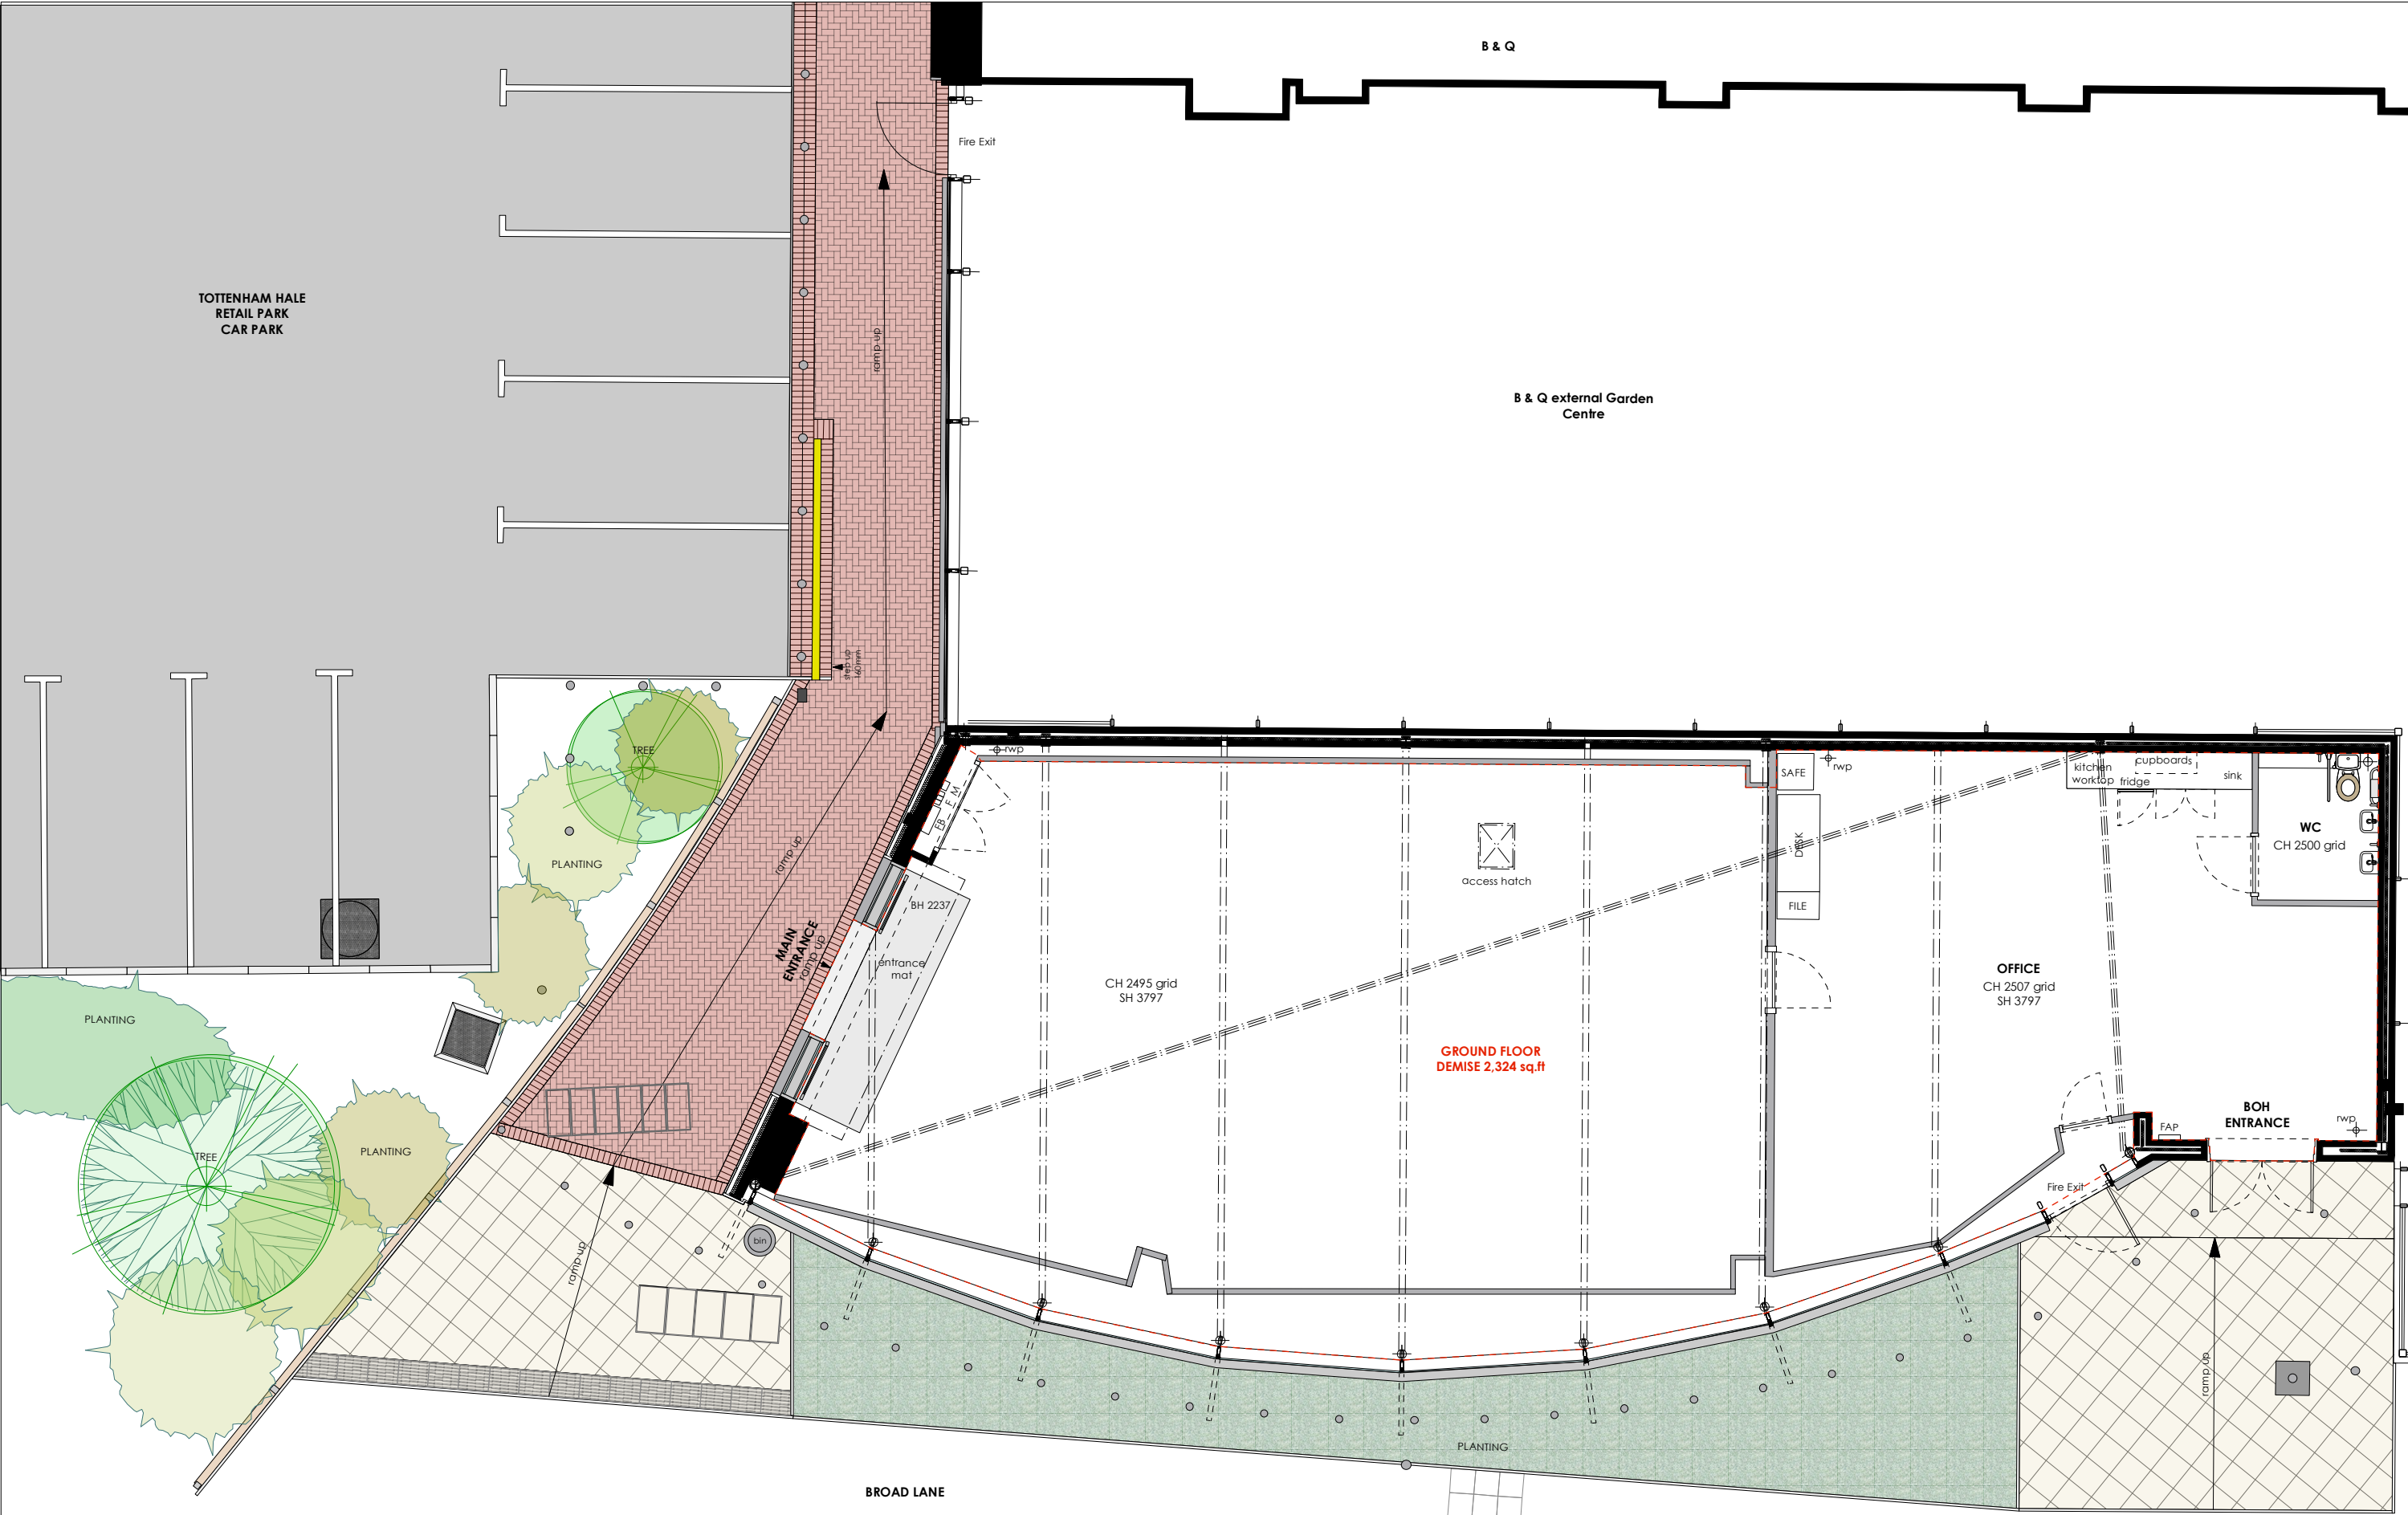

| WALLS: |                                    |
|--------|------------------------------------|
|        | EXISTING WALLS                     |
|        | EXISTING PARTITIONS & WALL LININGS |
|        | EXISTING CEILING LINES             |

|   |   |                  |                     |
|---|---|------------------|---------------------|
| <div>PROJECT<br/><b>★ PRET ★</b></div> <div>LOCATION<br/>Tottenham Hale Retail Park<br/>LONDON N15 4QD</div> <div>DRAWING No.<br/>TD22/PM174/OS01</div> | <div>0 1M 2M 3M 4M 8M<br/>SCALE 1:100 METRES</div> <div>NORTH</div> <div>All dimensions to be confirmed on site by Contractor.<br/>Structural works to be confirmed by Structural Engineer.<br/>All elements to comply with statutory requirements.</div> |                  |                     |
|   | <div>TITLE<br/>existing layout</div> <div>REVISIONS</div>   |                  |                     |
|   | REVISION<br>-   | DATE<br>09.06.22 | SCALE @ A3<br>1:100 |

Copyright Tanner Design Limited,  
Marcar House 13 Parkshot Richmond Surrey TW9 2RG  
tel. 07974 324216 email. studio@tannerdesign.co.uk  
www.tannerdesign.co.uk

TANNER