


SITE PLAN 1:200 at A3

Site

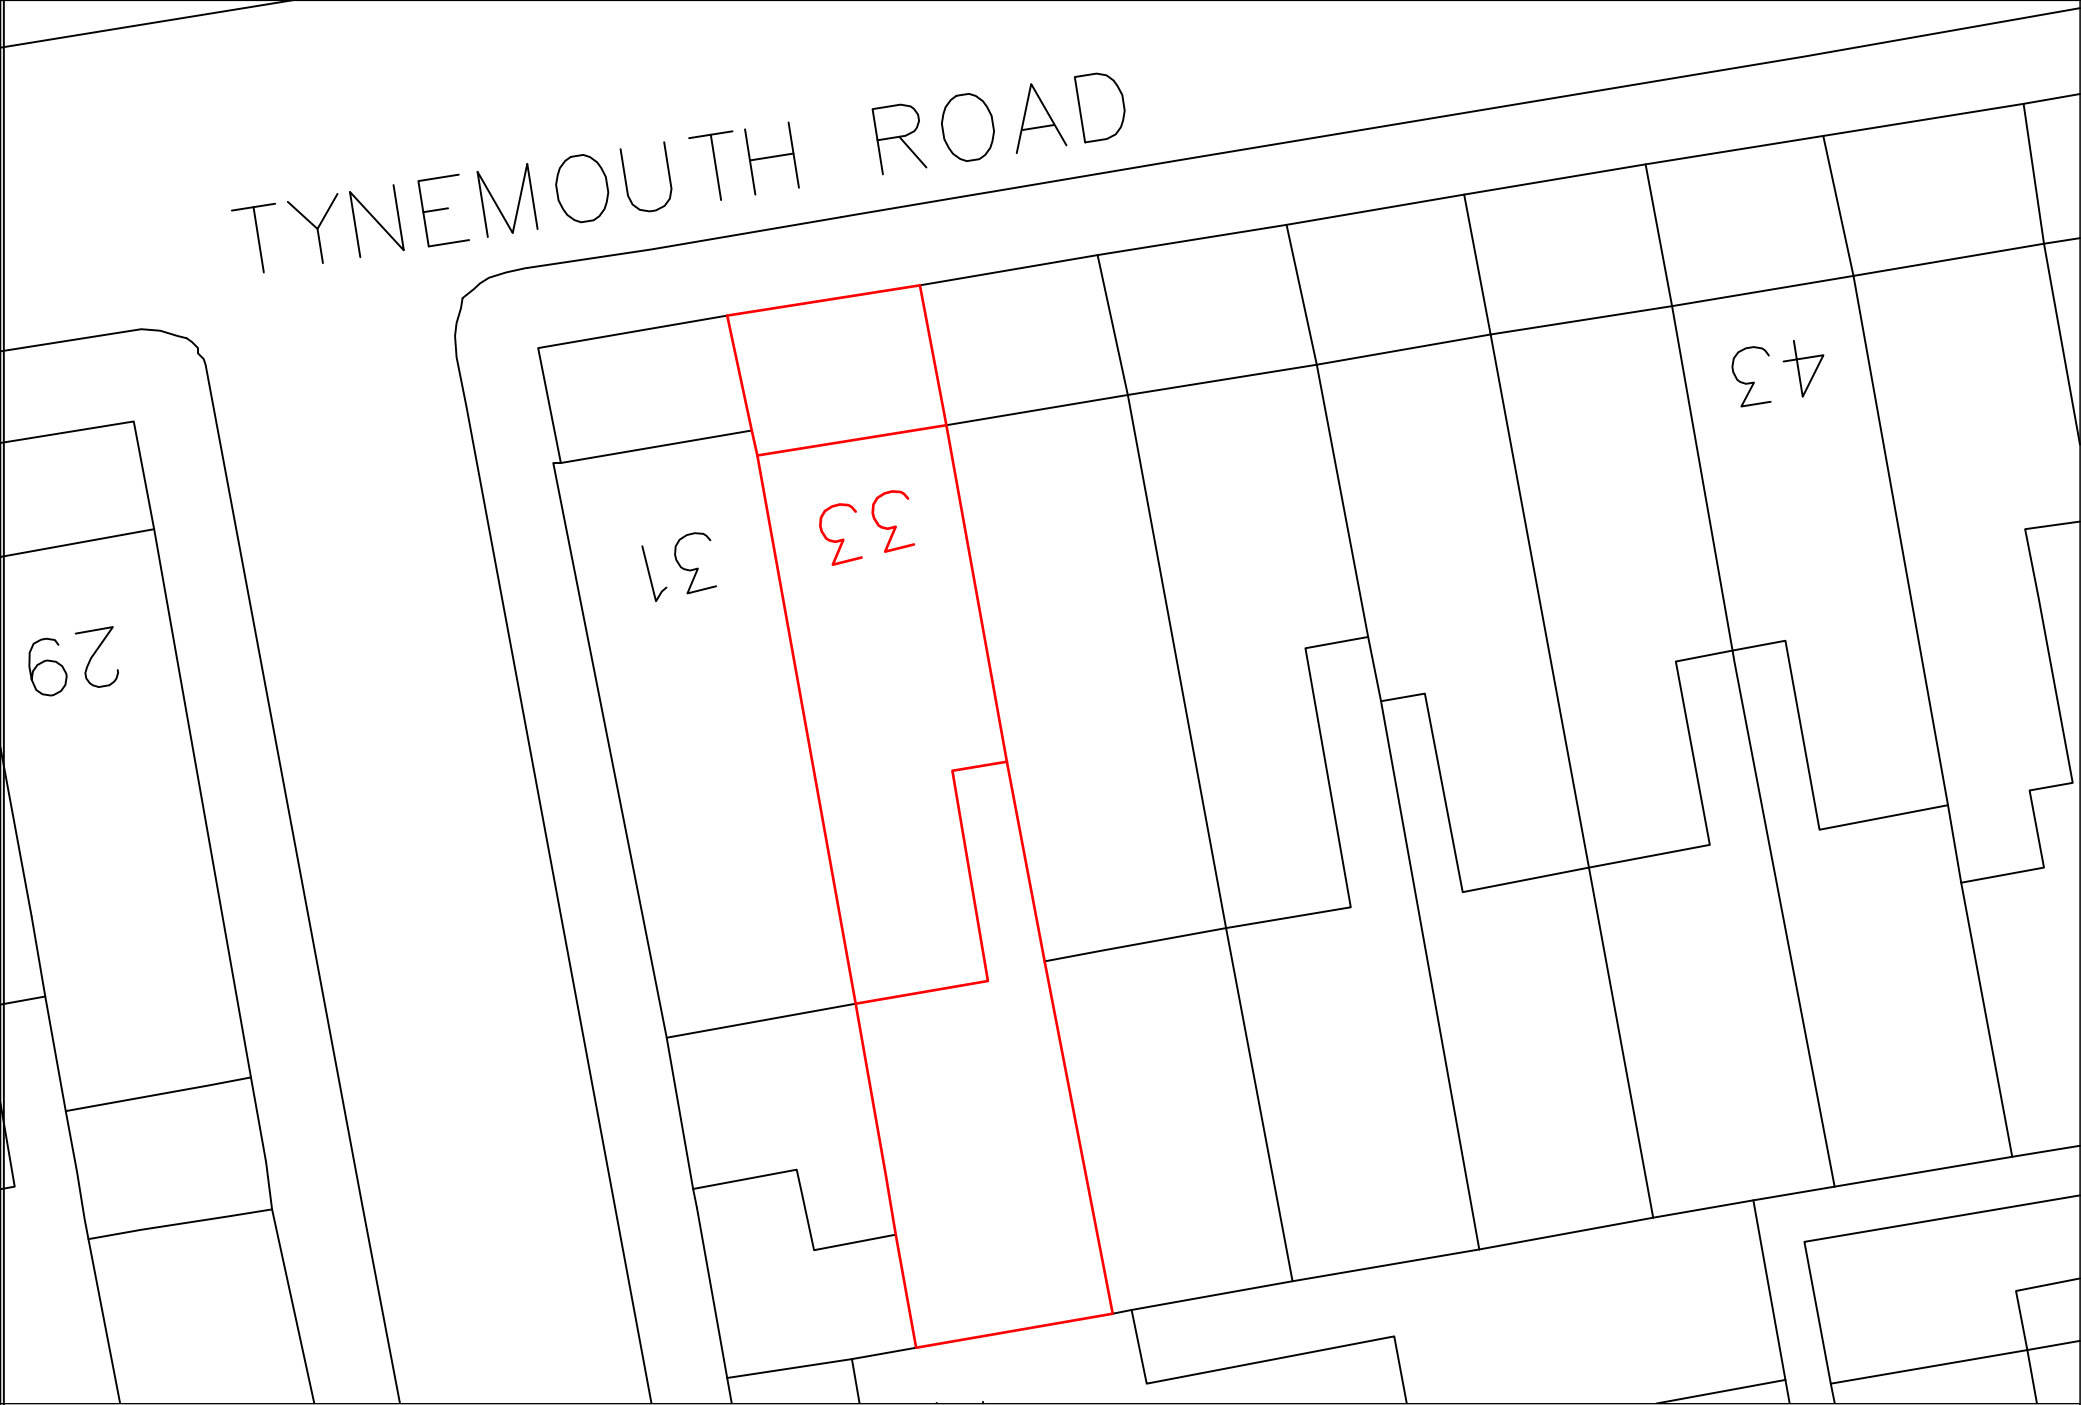

PROJECT: 33 Tynemouth Road
LONDON N15 4AU

TITLE: LOCATION PLAN