


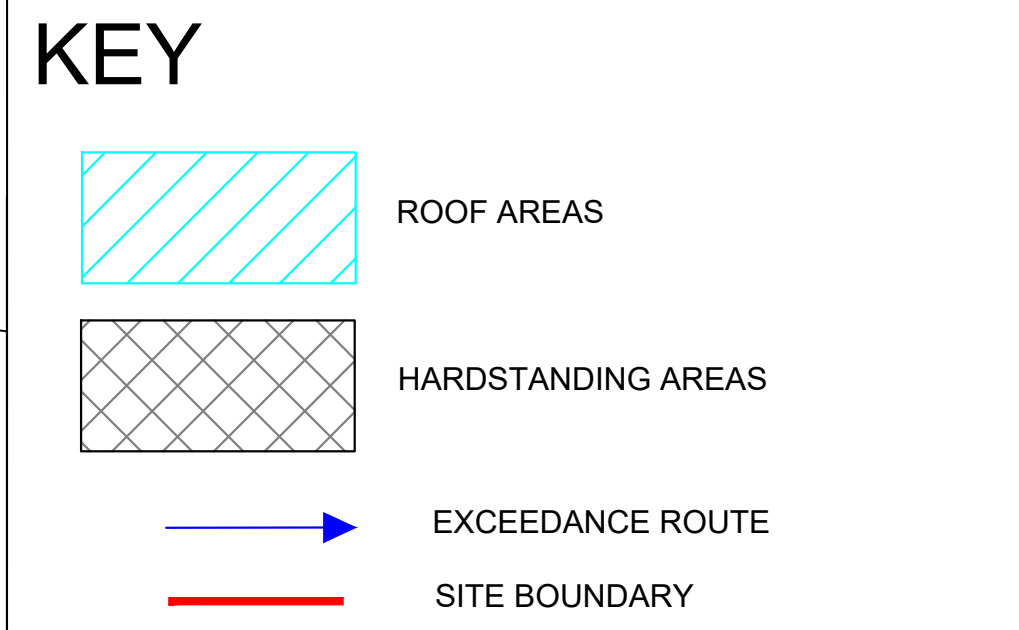

IMPERMEABLE SURFACE	AREA (m ²)
ROOF AREA 1	337.215
ROOF AREA 2	4.950
ROOF AREA 3	242.940
HARDSTANDING 1	191.430
HARDSTANDING 2	267.200
HARDSTANDING 3	216.095
HRDSTANDING 4	370.140
HARDSTANDING 5	191.220

REV	DATE	DRAWN	DESCRIPTION	CHECK	APPR.
A	01-09-22	FG	For Information	SL	SL

PROJECT:


44-46 HAMPSTEAD LANE, LONDON, N6 4LL

TITLE:

PRE DEVELOPMENT IMPERMEABLE AREAS &
EXCEEDANCE ROUTE PLAN

CLIENT:

HARRISON VARMA PROJECTS LTD.

 

Nimbus
ENGINEERING CONSULTANTS

www.nimbusengineering.co.uk
info@nimbusengineering.co.uk

CHECKED BY: S.L	DATE: 01-09-22	APPROVED BY: S.L	DATE: 01-09-22
DRN BY: F.G	SCALE: 1:200	DRAWING NUMBER: C2823-01	REV: A
DATE: 01-09-22	SIZE: A1		

El Sub Sta

