


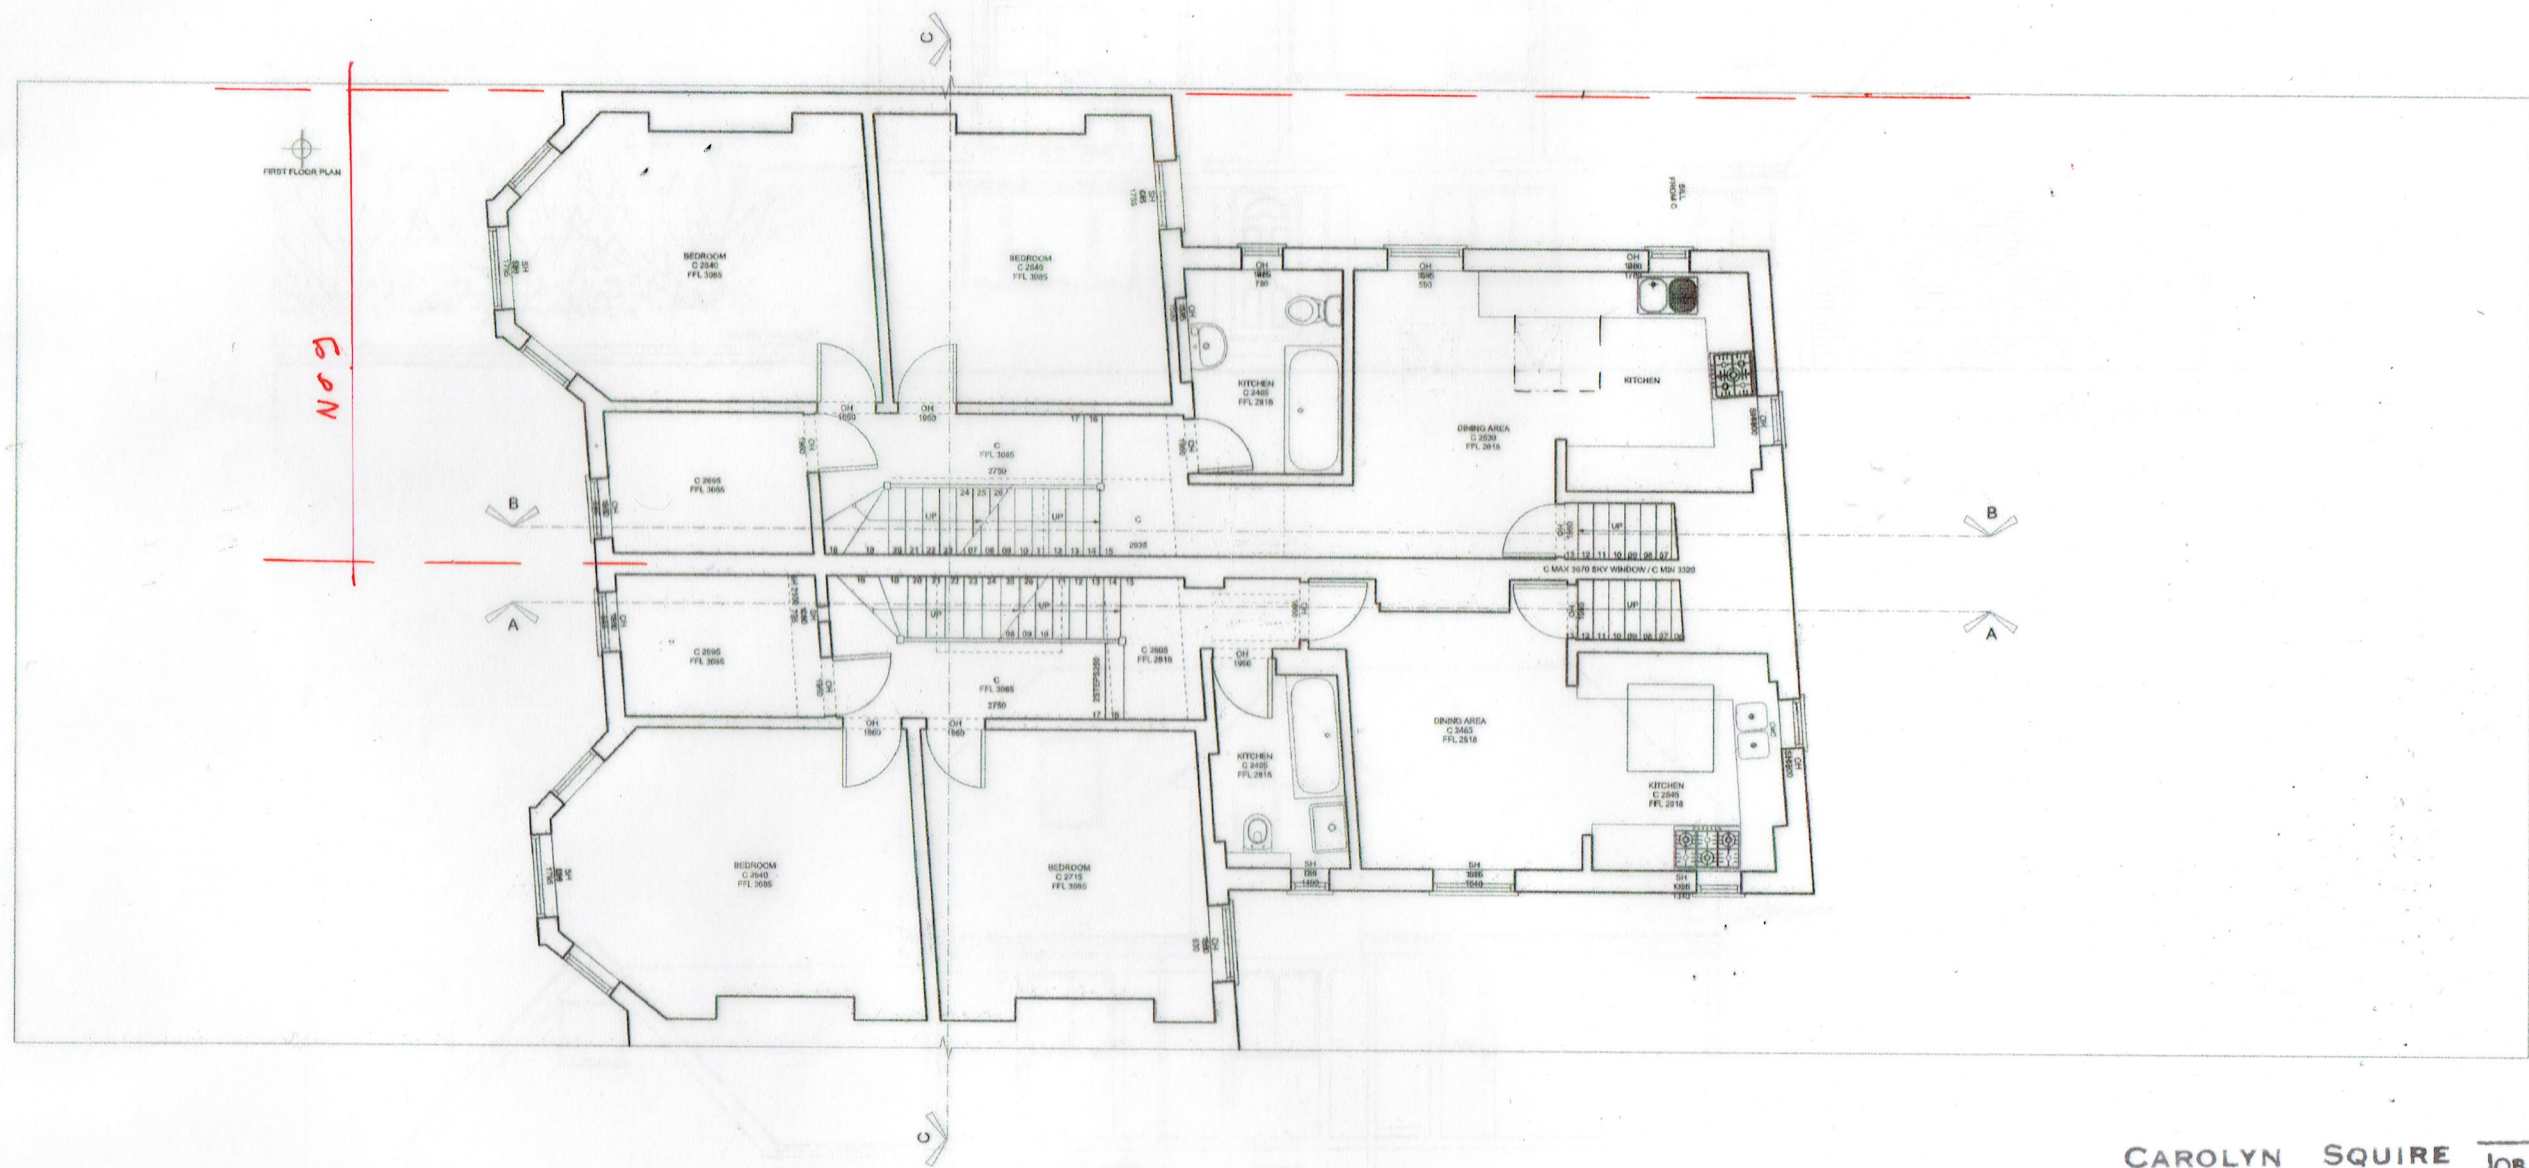

CAROLYN SQUIRE  
DIP ARCH RIBA  
122 CHURCH WALK  
LONDON N16 8QW  
TEL 020 7254 0624  
FAX 020 7503 9769

JOB No: 2216/9  
DATE: SEPT 22  
SCALE: 1:100 @ A3

PROJECT: 9 ALBERT ROAD  
N22 7AD

DRAWING: PROPOSED FIRST FLOOR  
PLAN

