



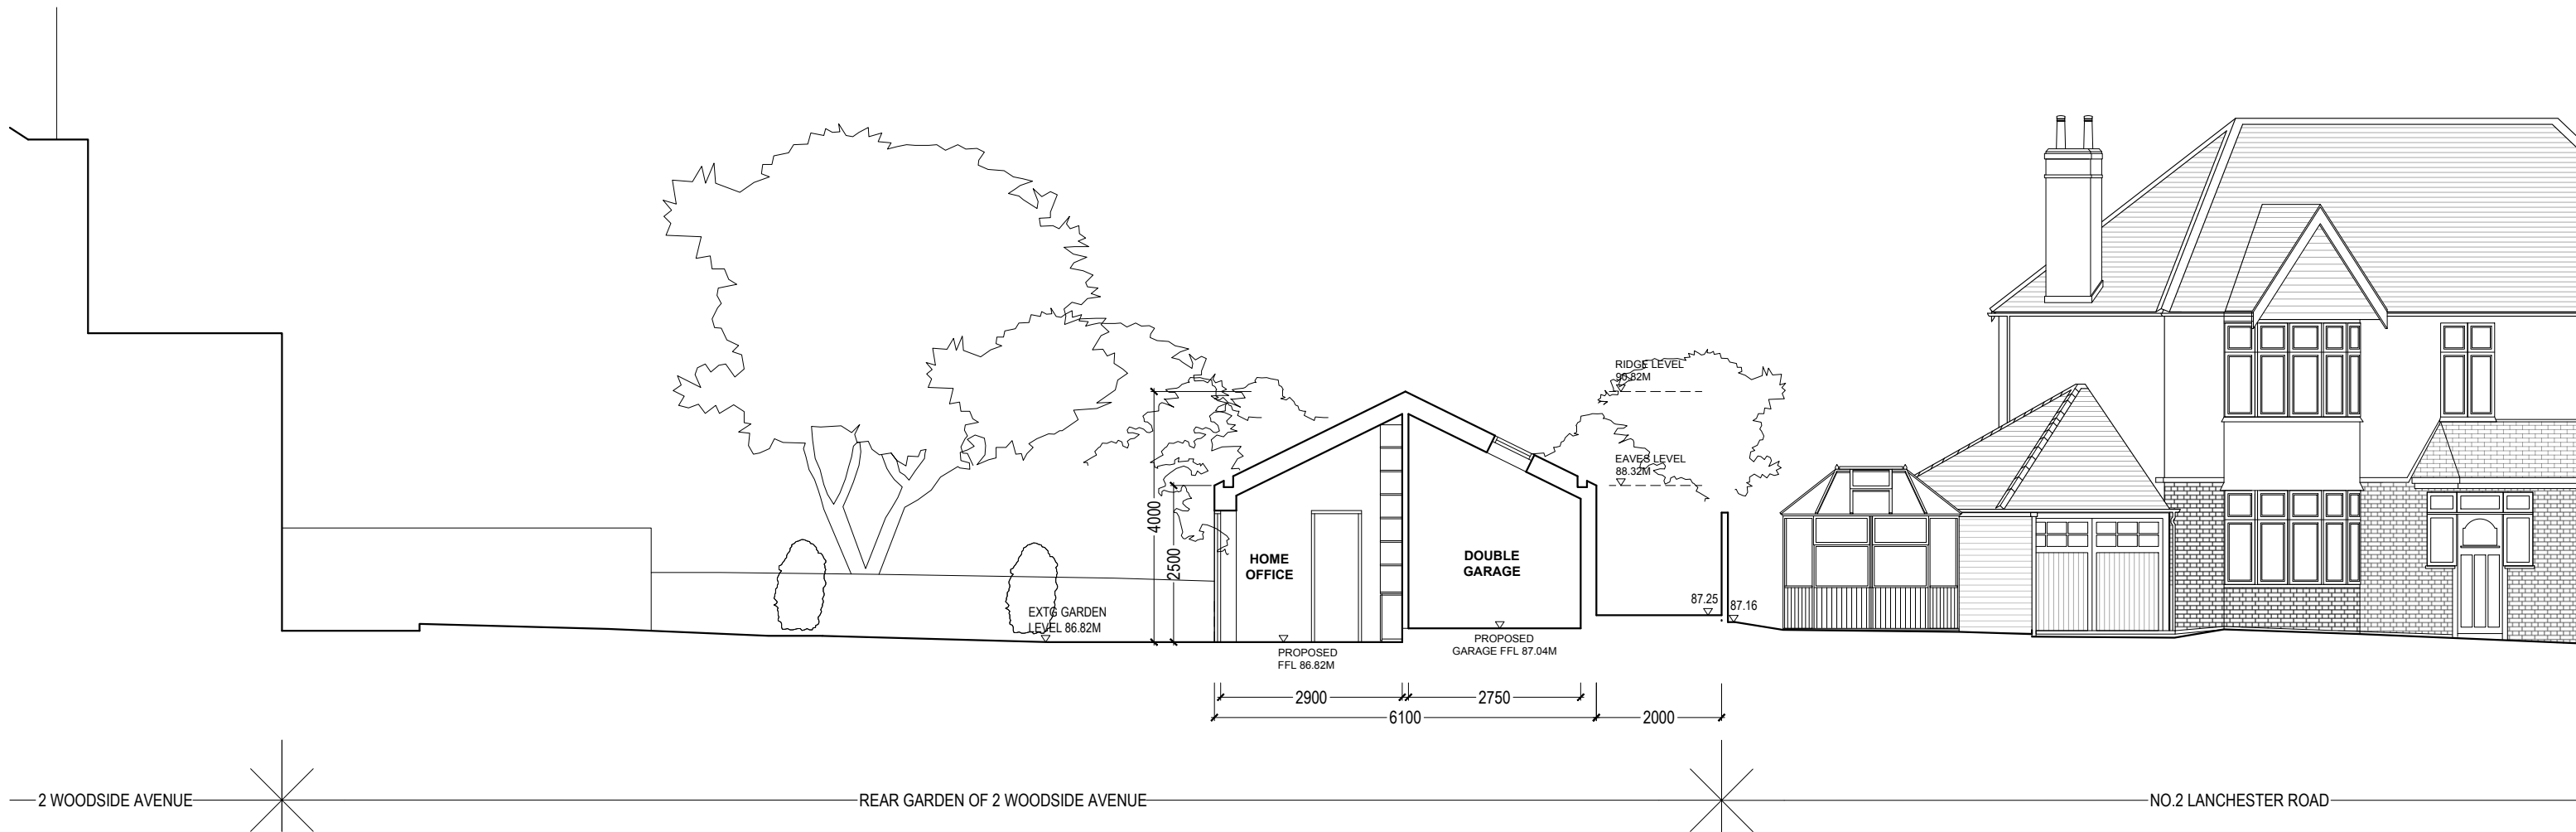

1 PROPOSED SECTION X-X
SCALE 1:100

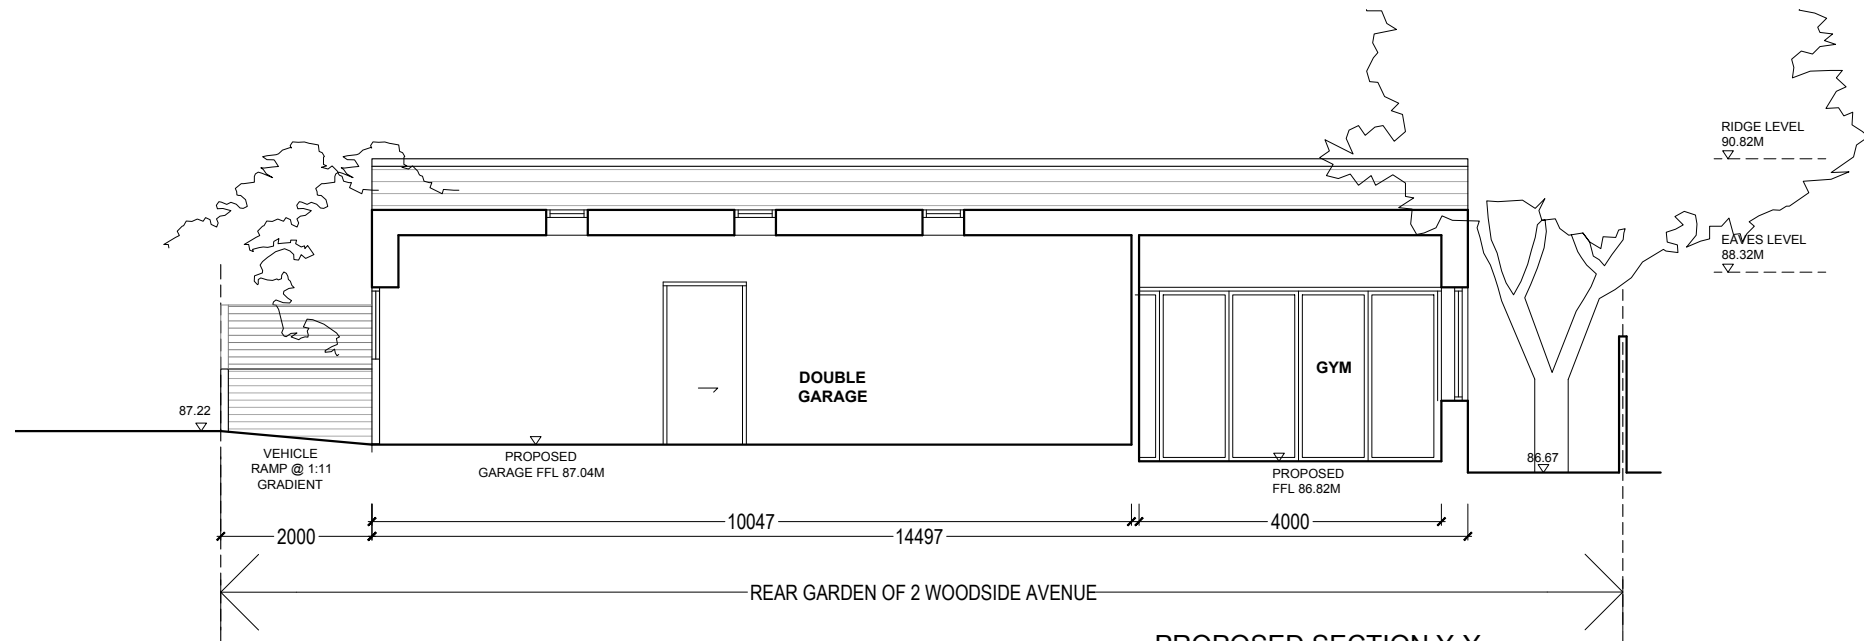

2 PROPOSED SECTION Y-Y
SCALE 1:100

