



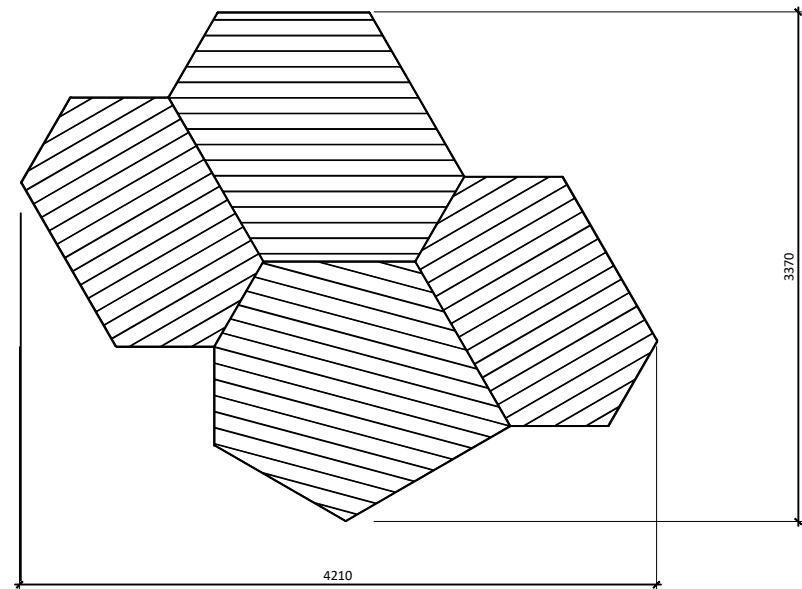

A Plan of Basis Platform Siebengebirge (Hexagon plate)
Scale 1:50 @ A3

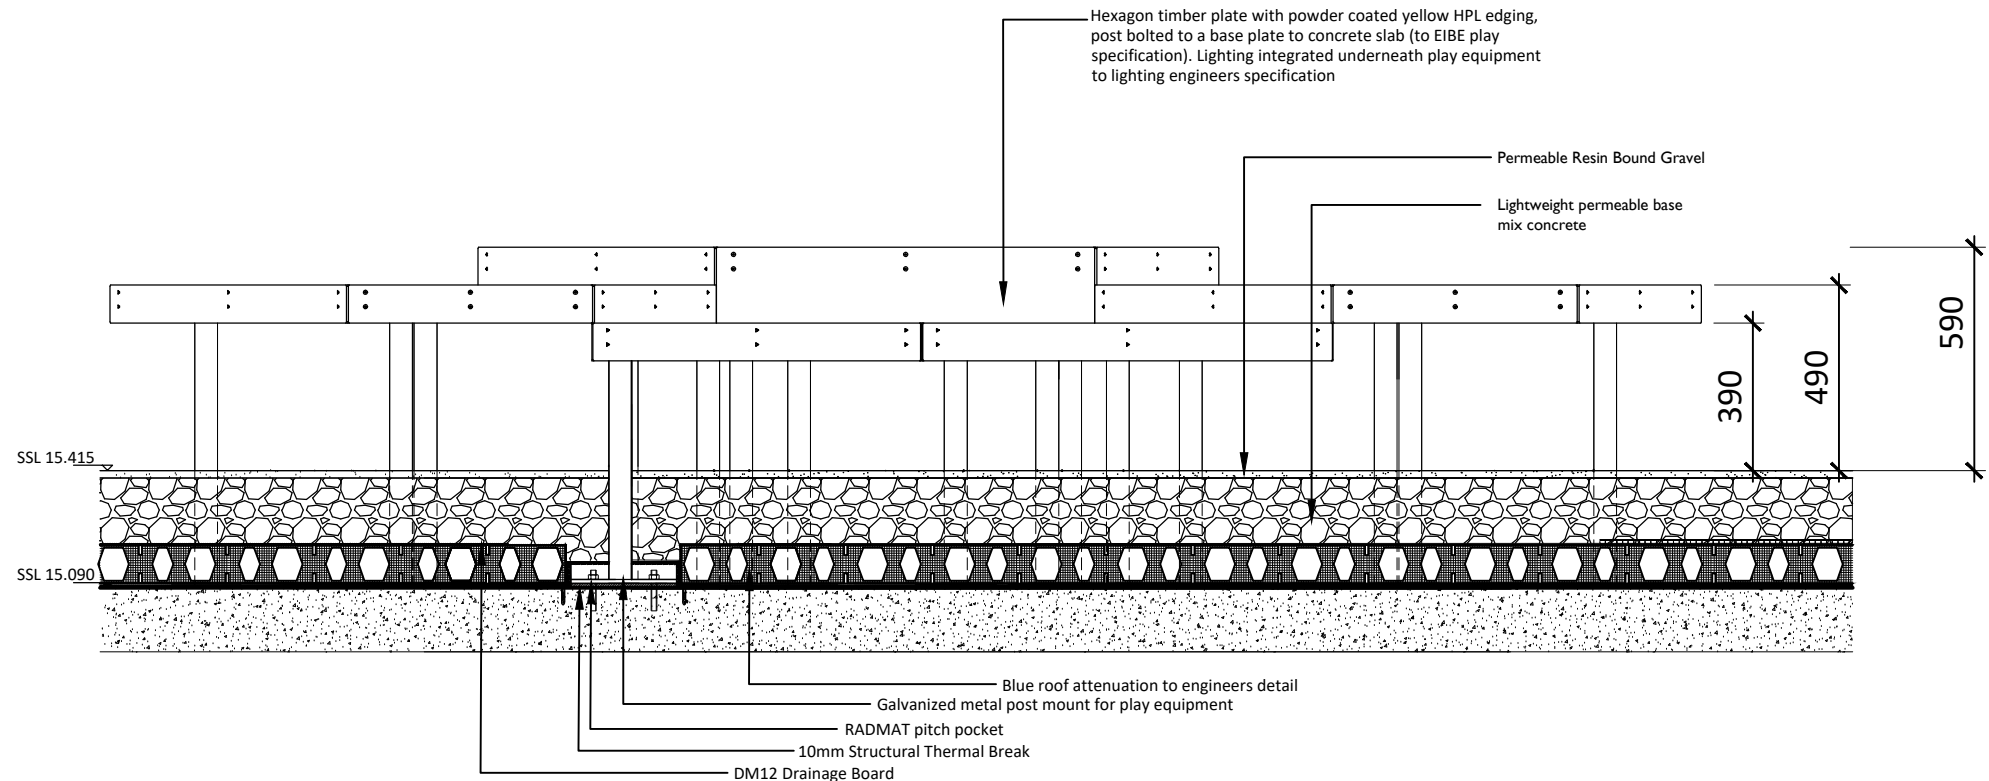

B Section through Basis platform Siebenge birge (Hexagon plate)
Scale 1:20 @ A3



APAL FILE REFERENCE
2882-DT-02.dwg

Notes

This drawing is subject to copyright.
Do not scale from this drawing.

For location refer to drawing
TH-ARE-01-001-L-002882-90-1011

For legend refer to
TH-ARE-01-001-L-002882-90-0701

Note:

Edgings to be painted by the Eibe (supplier) RAL to be confirmed.

Information below provided by play supplier EIBE
(Tel: 515 103 01100)

Siebenge birge (Hexagon plate)

Material: SW pi

Minimum space: 421x337x239cm

Free falling height: 59cm

Fixing: Post bolted to a metal base plate to concrete slab (to manufacturer's specification)

C1	Issued for Construction	09/05/22	LM	VF
B	Resin surface amended	08/02/2022	SS	MI
A	Detail updated with Radmat's latest information	07/01/2021	WD	
Rev	Description	Date	Drawn	Checked

Drawing Status
CONSTRUCTION



69A Lensfield Road,
Cambridge, CB2 1EN
T 01223 358005
www.allenpyke.co.uk
CAMBRIDGE • KINGSTON UPON THAMES
A registered practice of the Landscape Institute

Client Galliford Try	Scale 1:20@A3
Project Ashley Road East	By/Chk SS/WD
Drawing Title Plan and section of Hexagon plate detail	Date 24/01/20
Drawing Number TH-ARE-01-001-L-002882-90-0521	Revision C1