

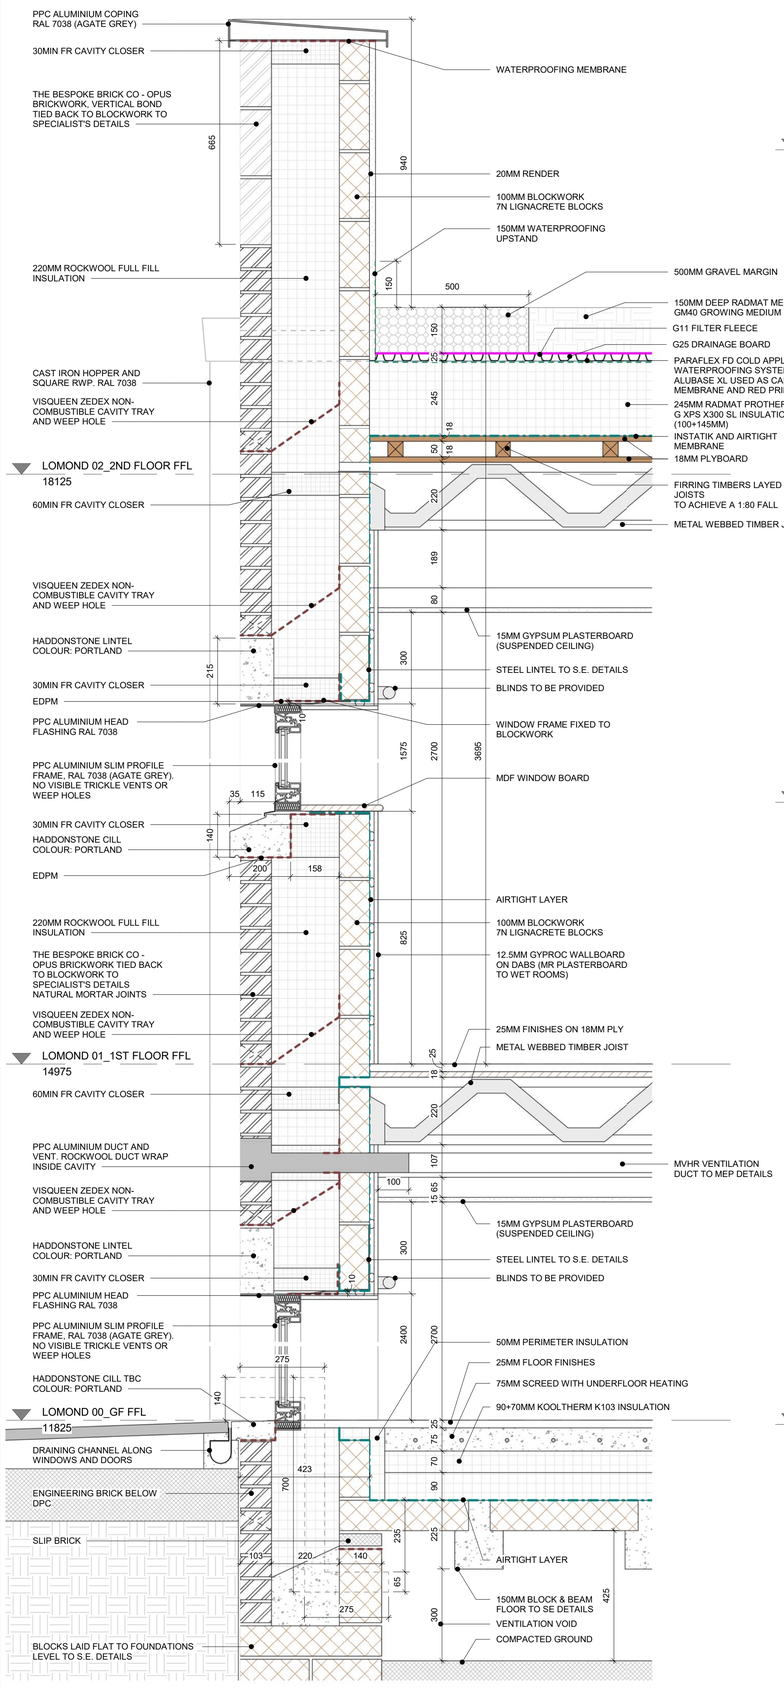


1 Lomond Close Typical Section
1 : 10

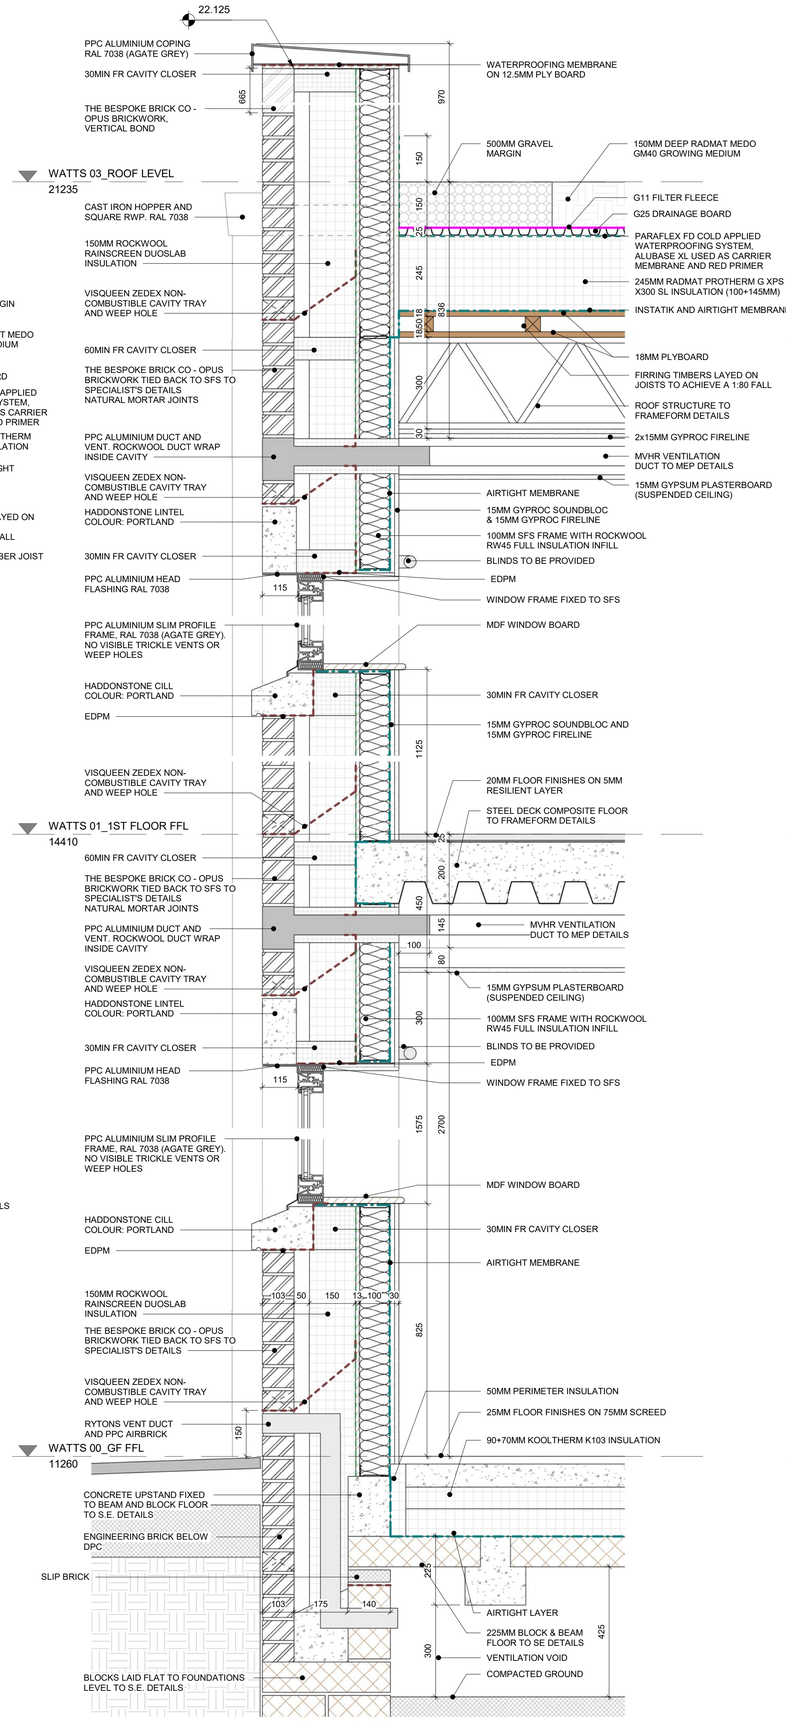

2 Watts Close Flats Typical Section
1 : 10

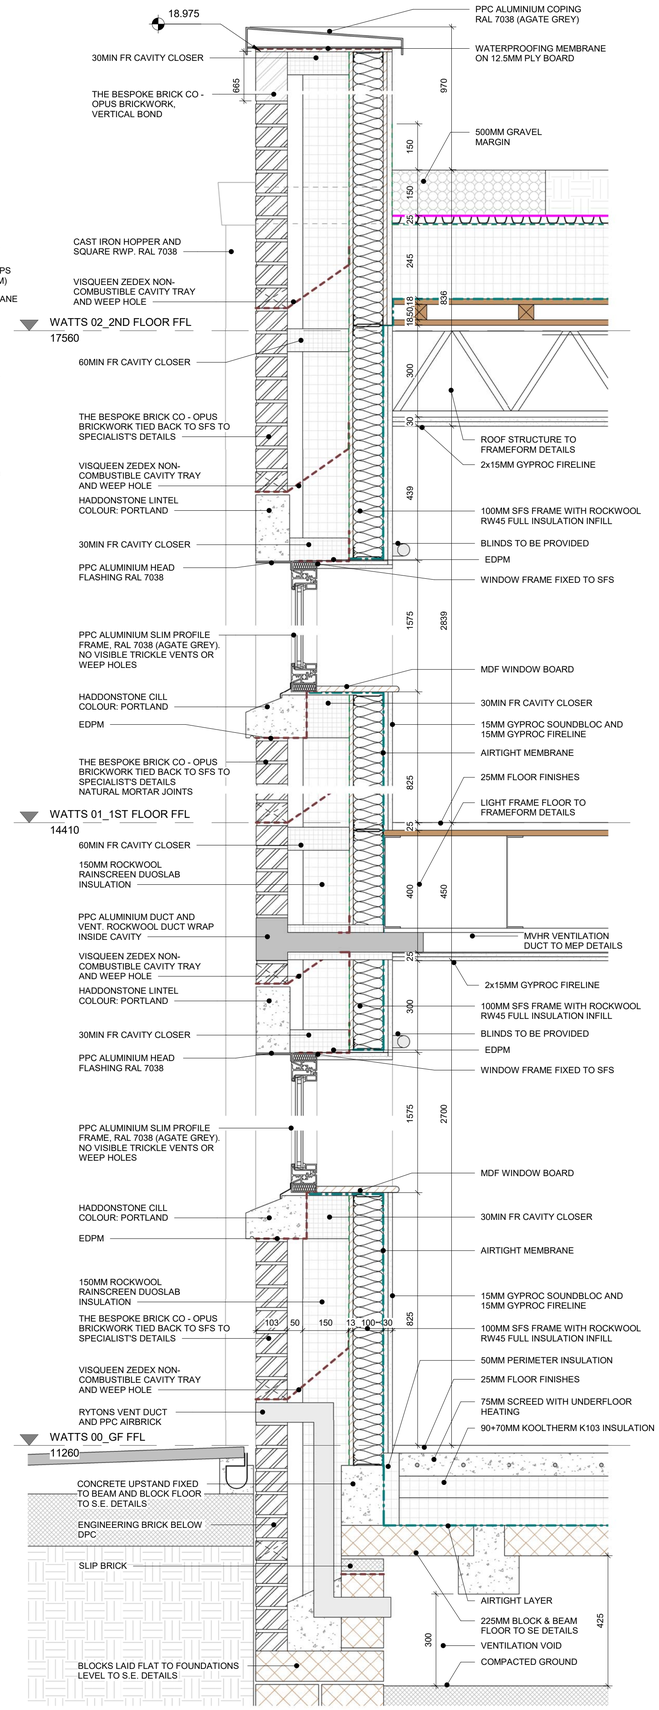

3 Watts Close Houses Typical Section
1 : 10

Copyright reserved
All dimensions to be checked on site before work commences.
Figured dimensions to be taken in preference to scaled dimensions.
If in doubt please ask.

Revision	Description	Date
P3	General update	13/09/22
P2	General update	07/09/22
P1	First issue / General update	05/09/22

STATUS
Preliminary

PROJECT
Watts Close

DRAWING
External Wall Details

DRAWN BY	CHECKED BY	DATE
RC	CB	Sept'22

SCALE (@ A1)	PROJECT NUMBER
1 : 10	22015

DRAWING NUMBER: WAT - DAR - XX - XX - DR - A - 0500 (Project Identifier - Originator - Zone - Level - Type - Discipline - Number)
REV: P3 (Revision)

Delta Architects
1 Batemans Row
London
EC2A 3HH
T 020 7613 5702
www.deltaarchitects.co.uk