
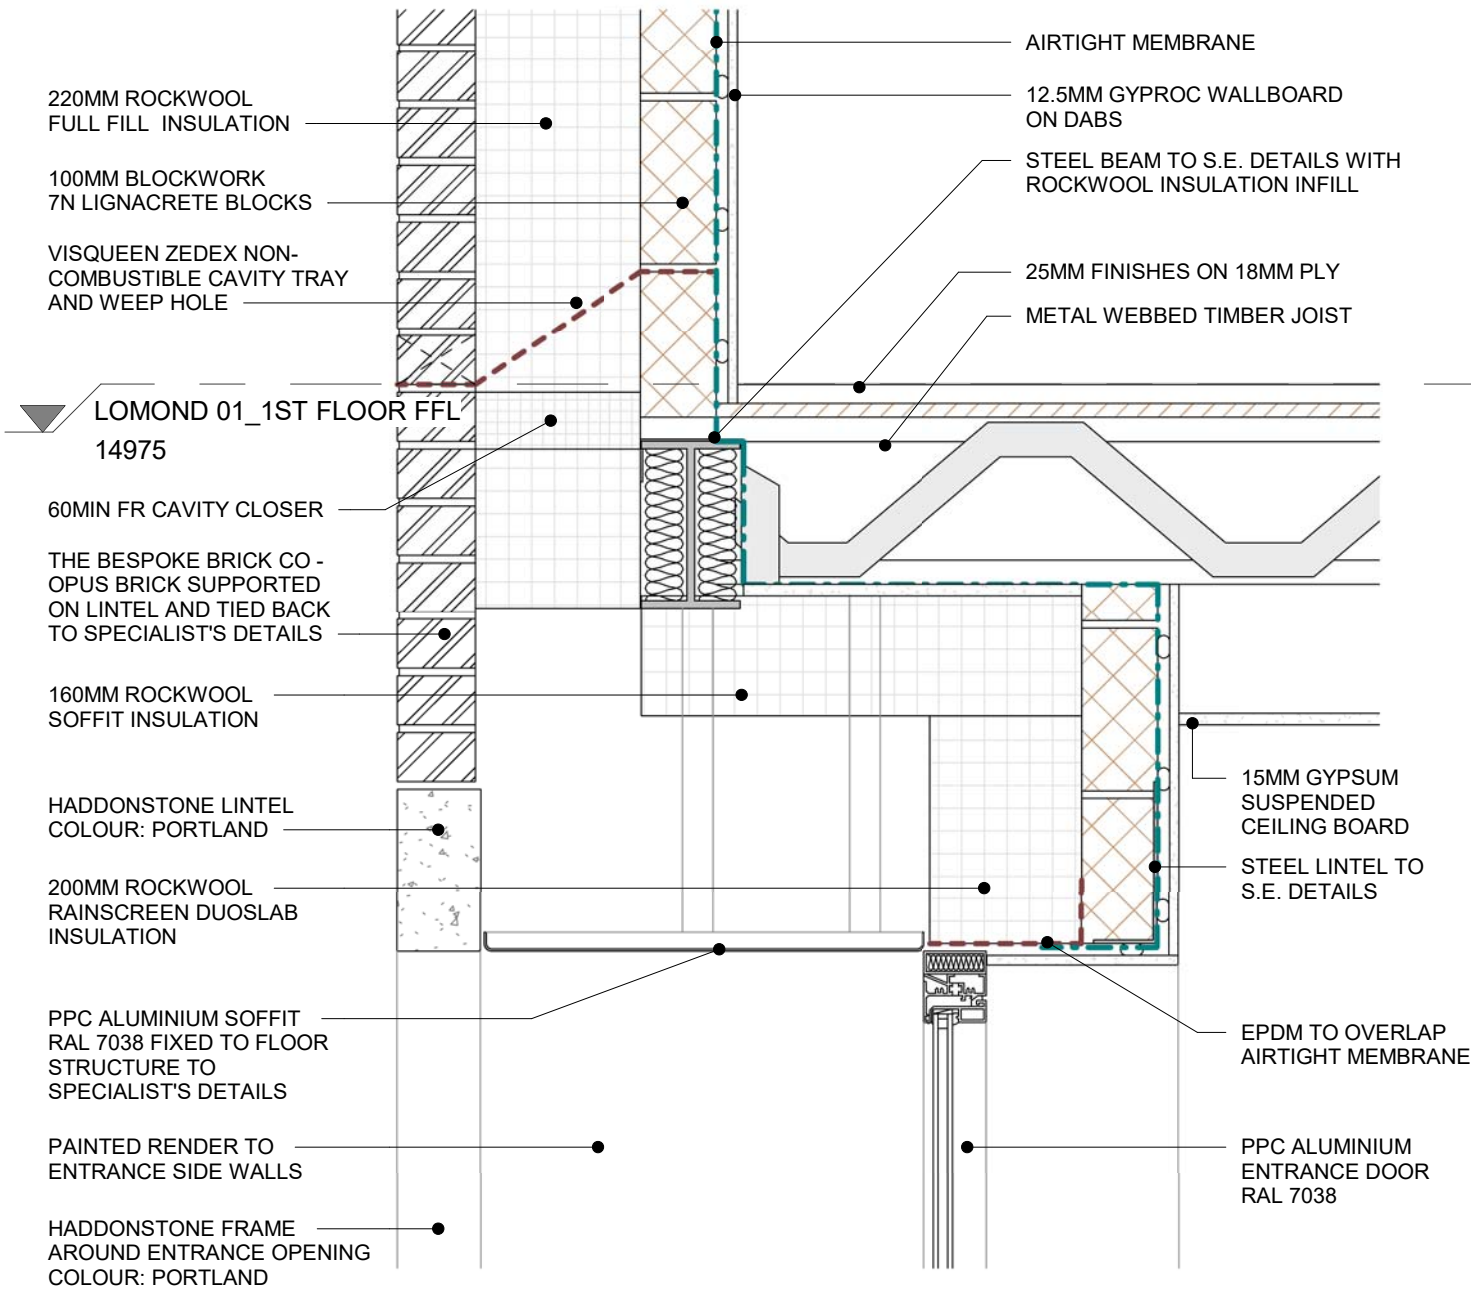


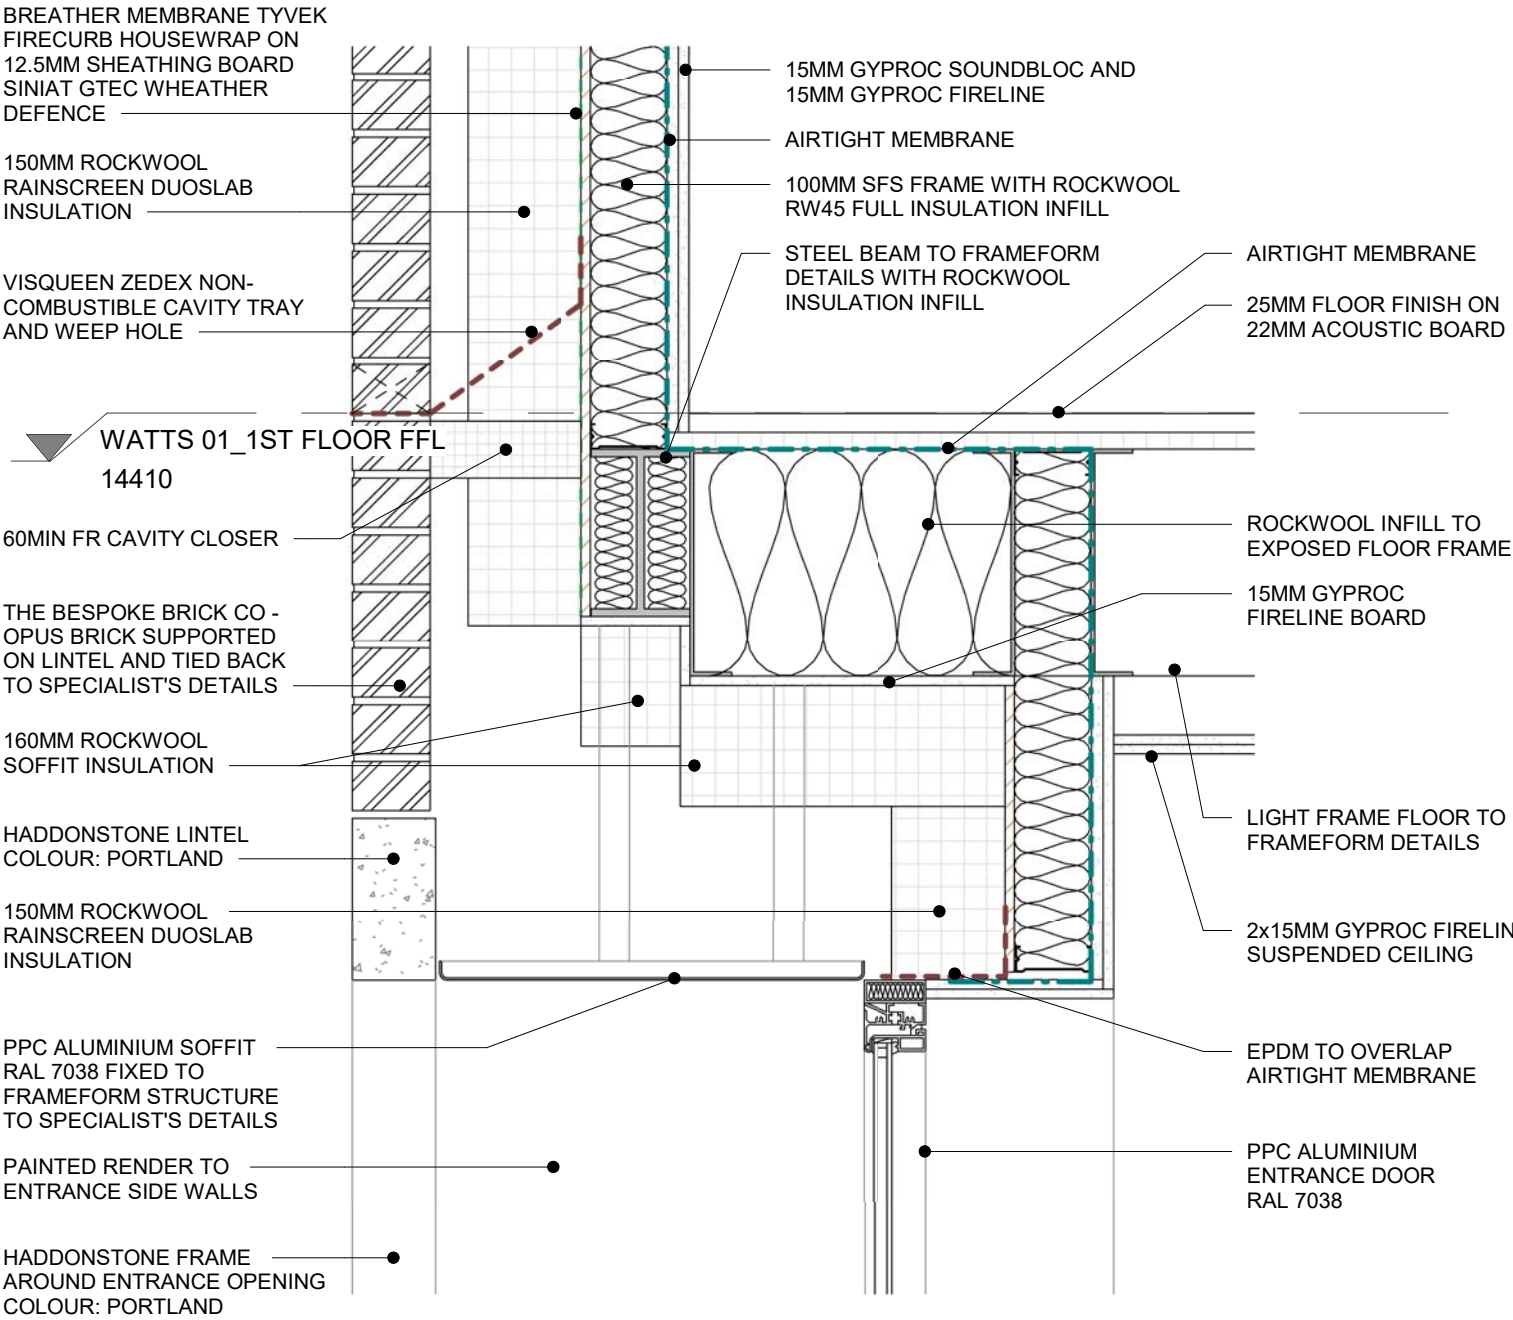

1

Watts Close Entrance Canopy Detail

1 : 10

2

Lomond Close Entrance Canopy Detail

1 : 10

Copyright reserved

All dimensions to be checked on site before work commences. Figured dimensions to be taken in preference to scaled dimensions. If in doubt please ask.

P1	General update / First issue	15/09/22
Revision	Description	Date

STATUS	Preliminary
PROJECT	Watts Close
DRAWING	Private Entrance Canopy Detail

DRAWN BY	RC	CHECKED BY	CB	DATE	Sept'22
SCALE (@ A3)	1 : 10	PROJECT NUMBER	22015		
DRAWING NUMBER	CFE2 - DAR - XX - XX - DR - A - 0503	REV	P1		
Project Identifier	Originator	Zone	Level	Type	Discipline
Number	Revision				

