


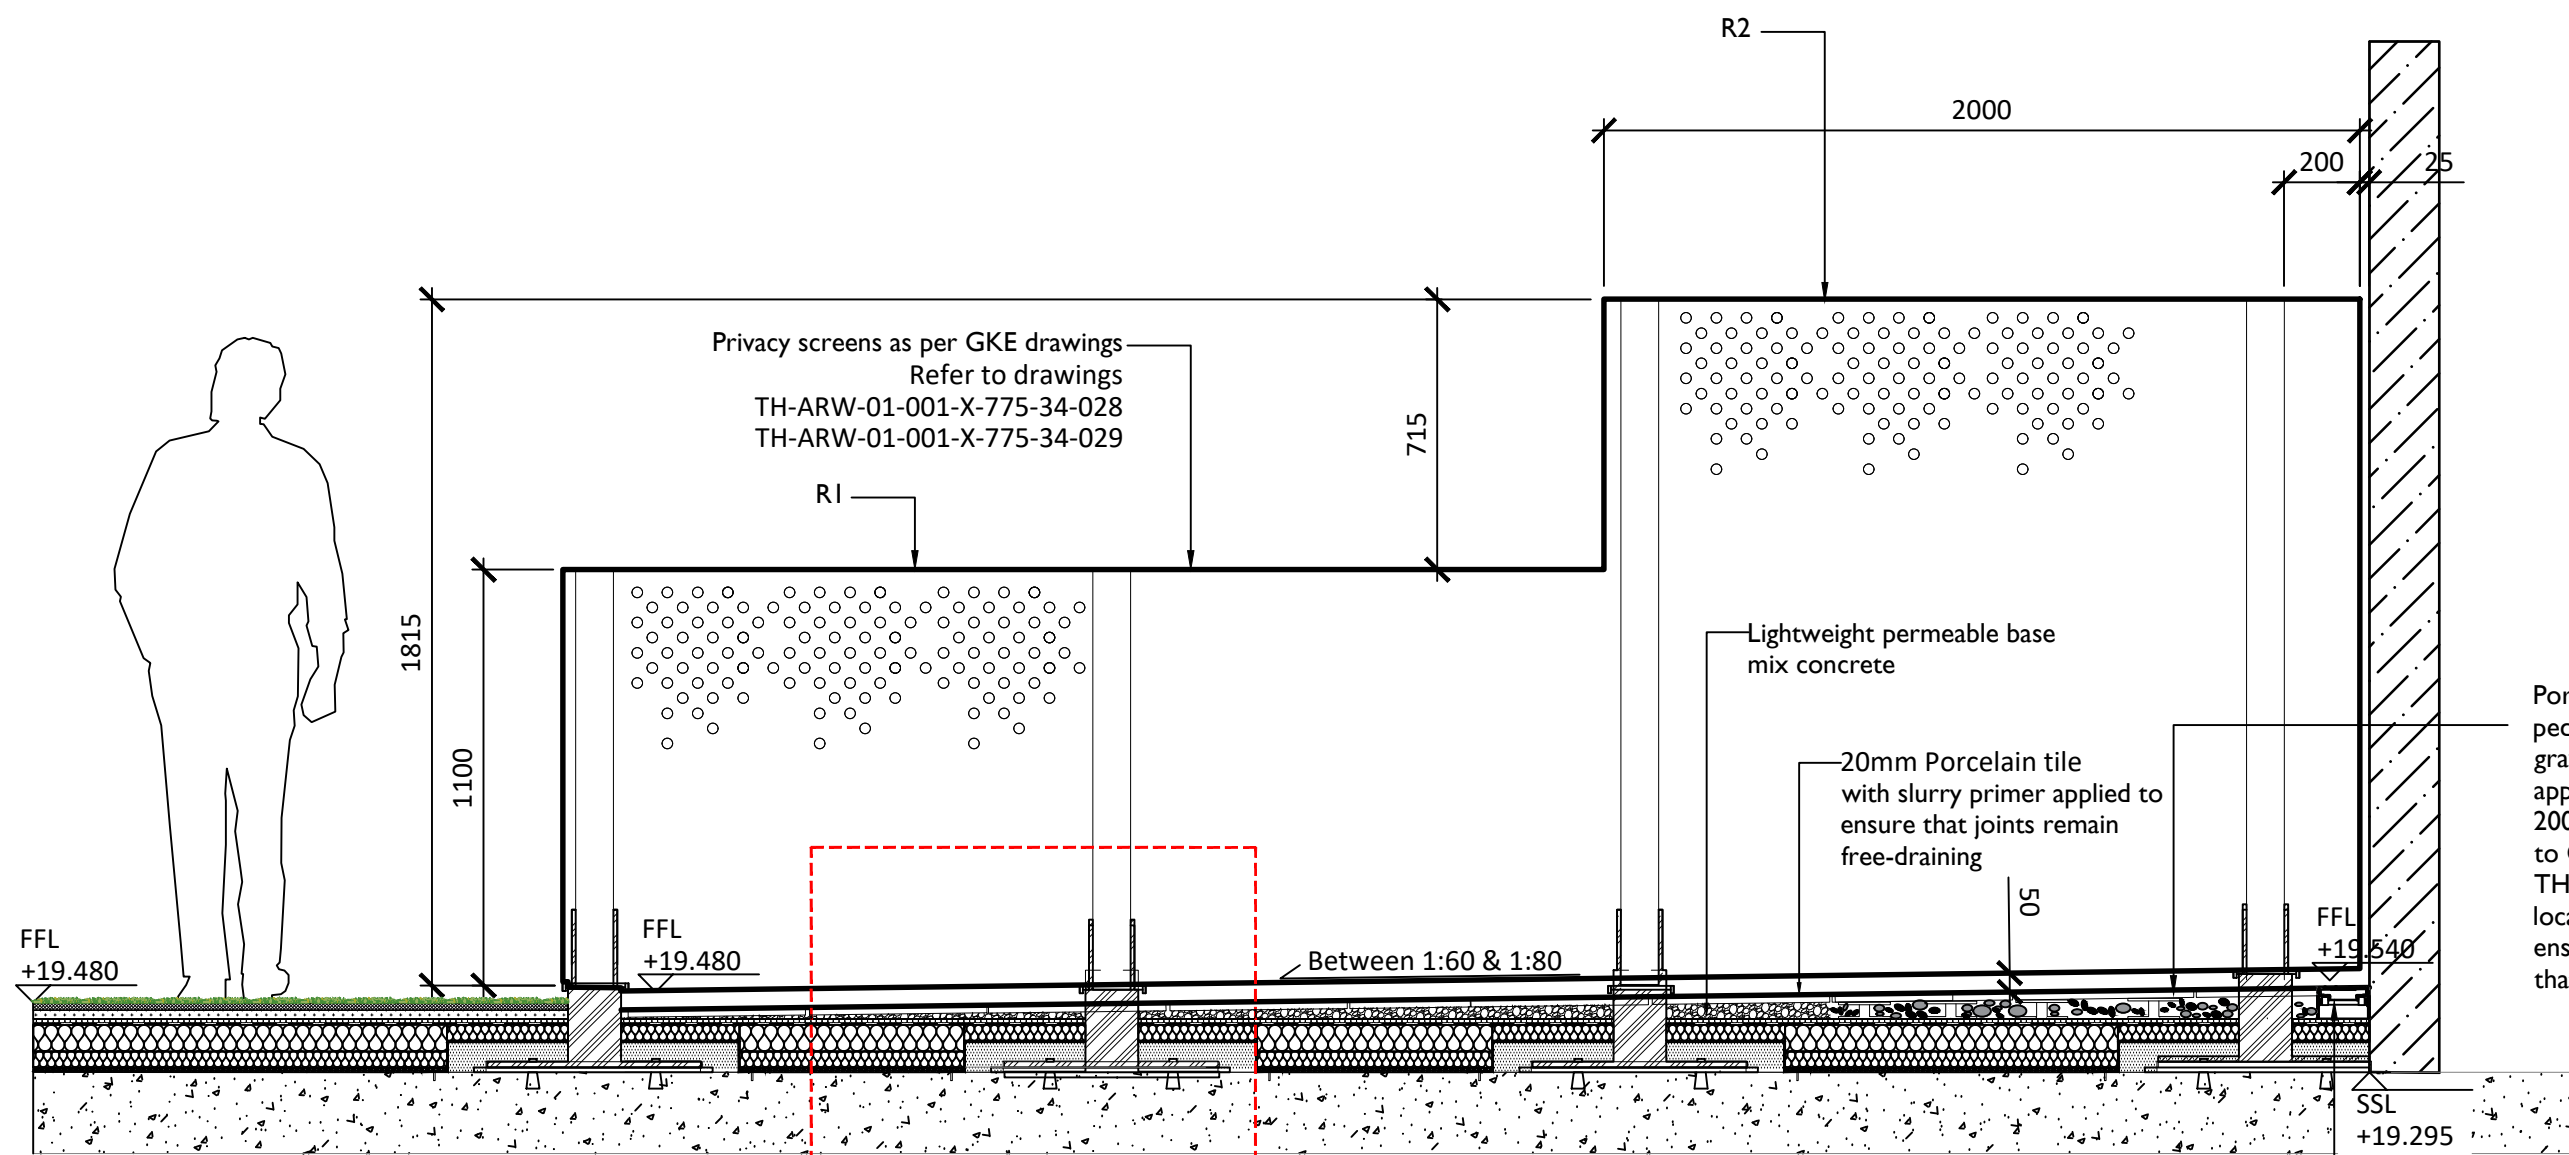


A METAL SIDE PRIVACY SCREENS
Scale 1:20


Roof type K
See drawings:
- PRS836 - Ashley Road East Roof Level Roof Type
Location Plan & Roof Types A-H) by RADMAT
- TH - ARE - 01 - 001-A-3673-27-0600 and
TH-ARE-01-001-A-3673-27-0800 by KDS Associates
- TH-ARE-01-001-L-002882-90-0207 by Allen Pyke
Associates

Porcelain tiles on non combustible
pedestals, void filled with 20-40mm
gravel. Extent of pedestal area to be
approx 1000mm offset from facade and
200mm left - right of door frame - Refer
to General Arrangements drawing
TH-ARE-01-001-L-002882-90-1021 for
location. These dimensions can vary, to
ensure pedestals are installed in a way
that avoids tiles being cut


Note: R1 for low fence and R2 for high fence

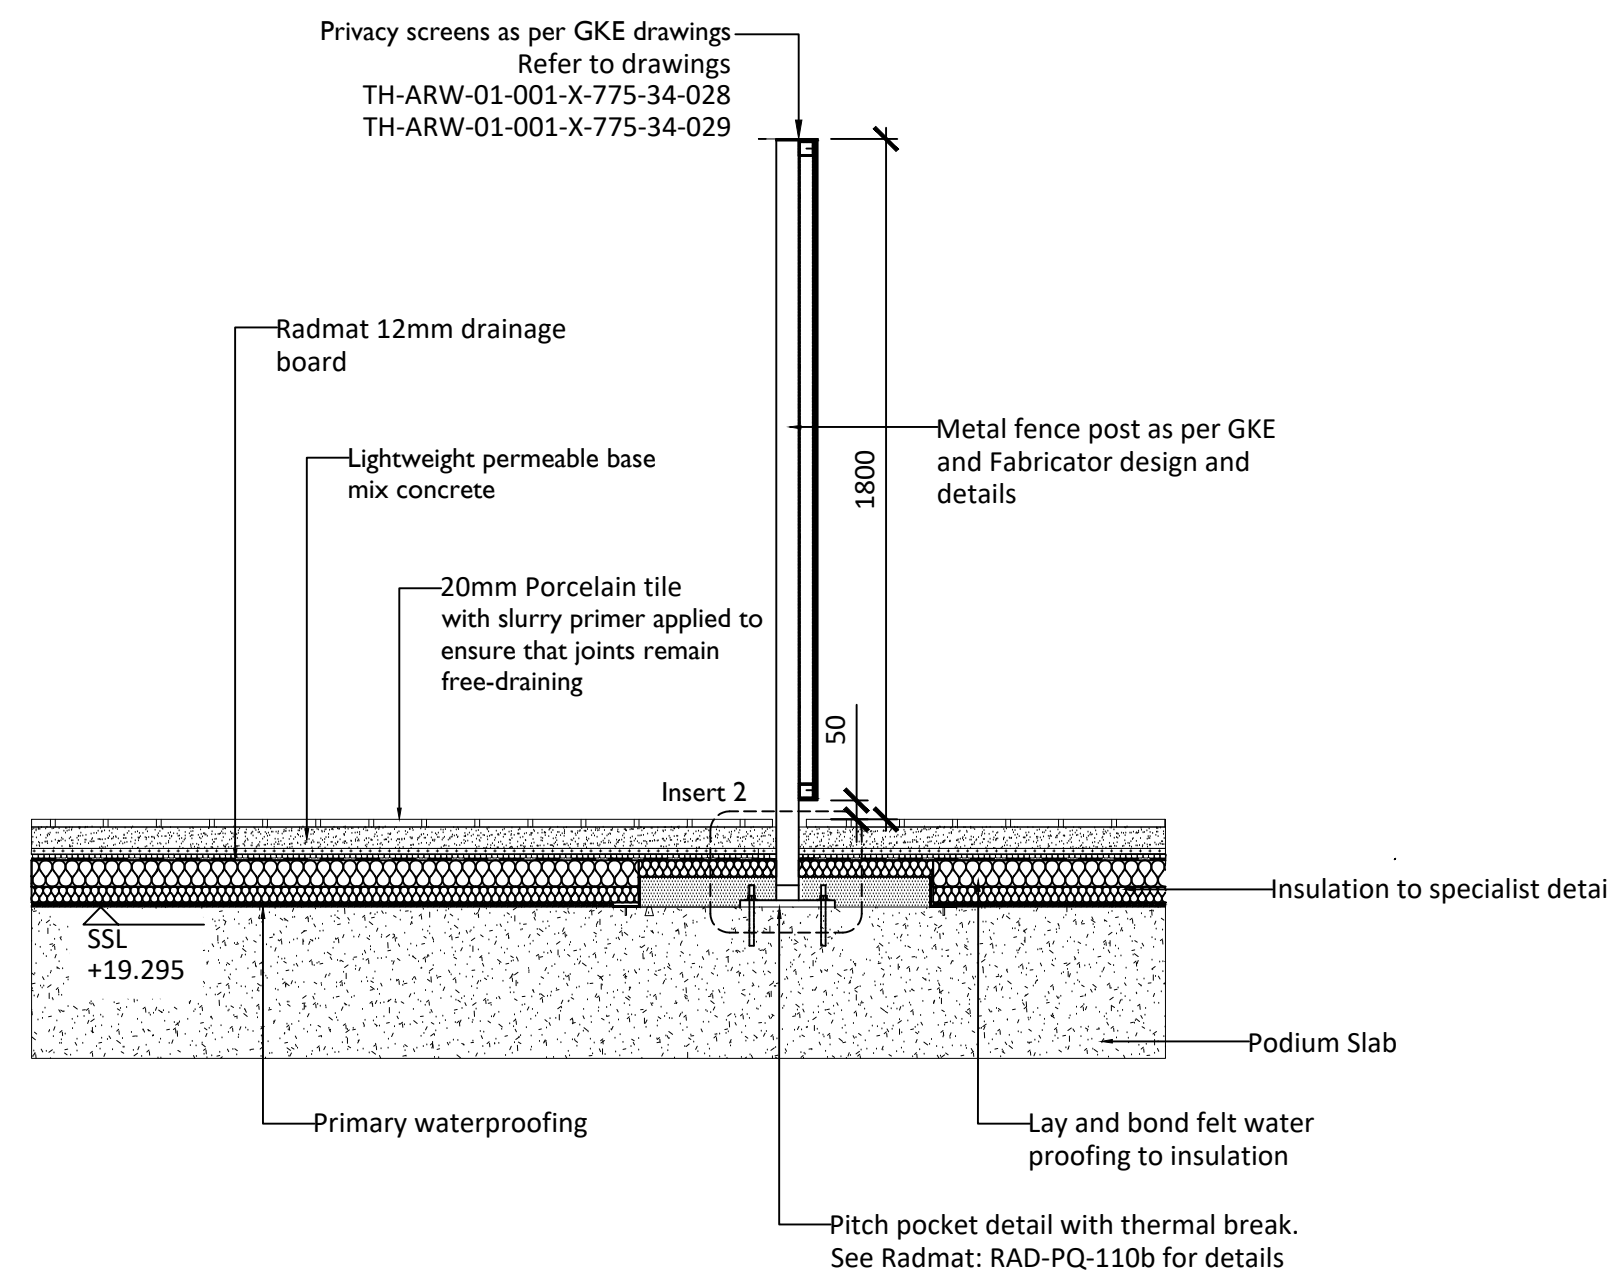


B SECTION THROUGH TYPICAL PRIVACY SCREEN ON PODIUM
Scale 1:20

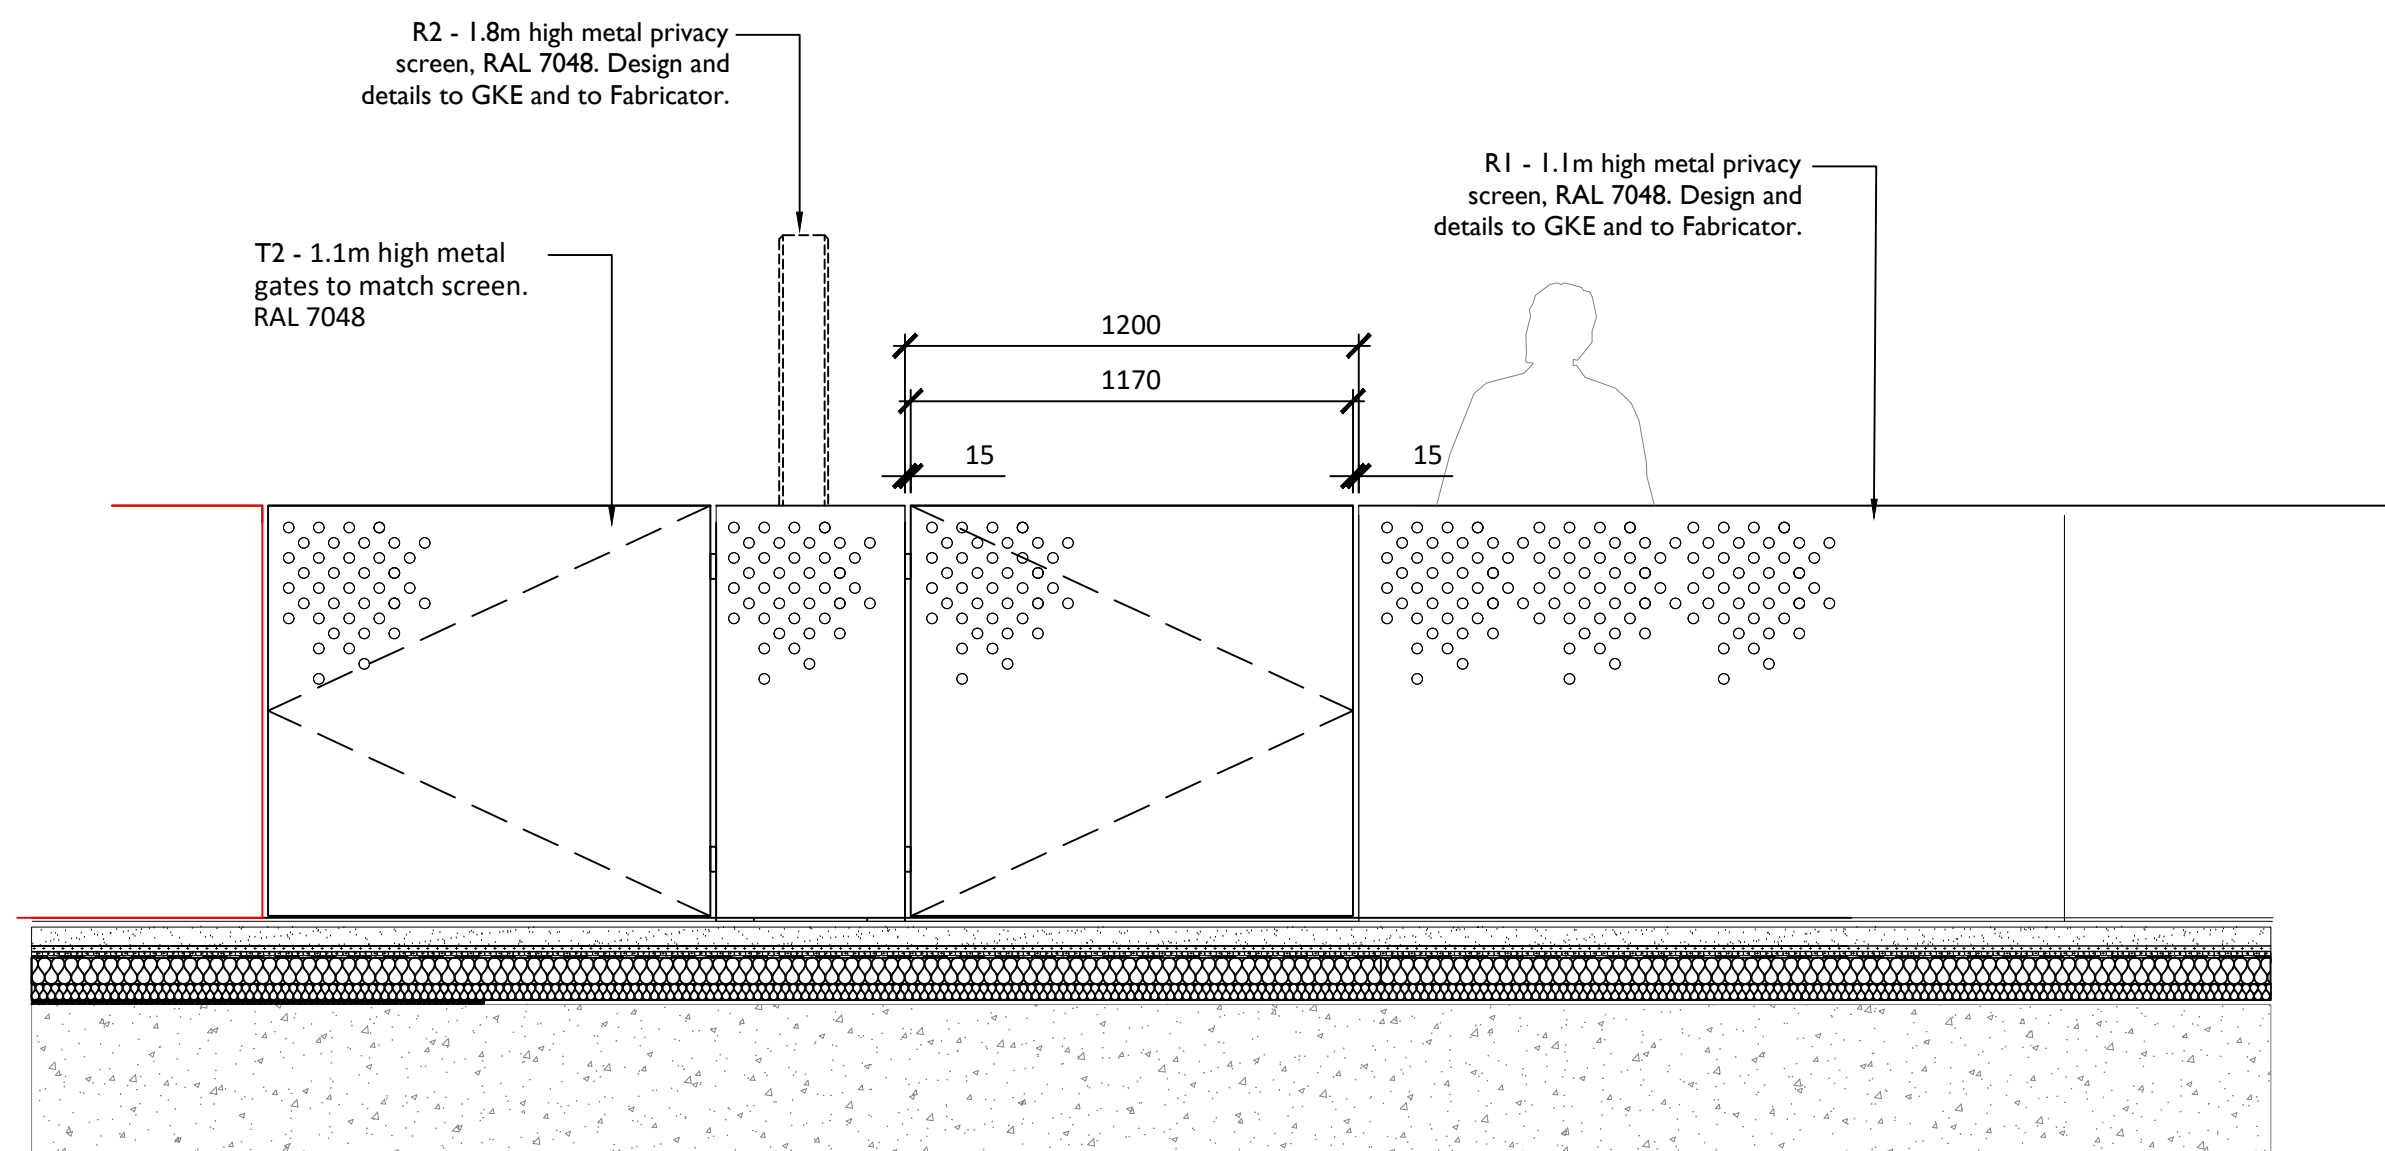

C ELEVATION OF METAL SCREEN & PRIVATE GATES ON LEVEL 02
Scale 1:20

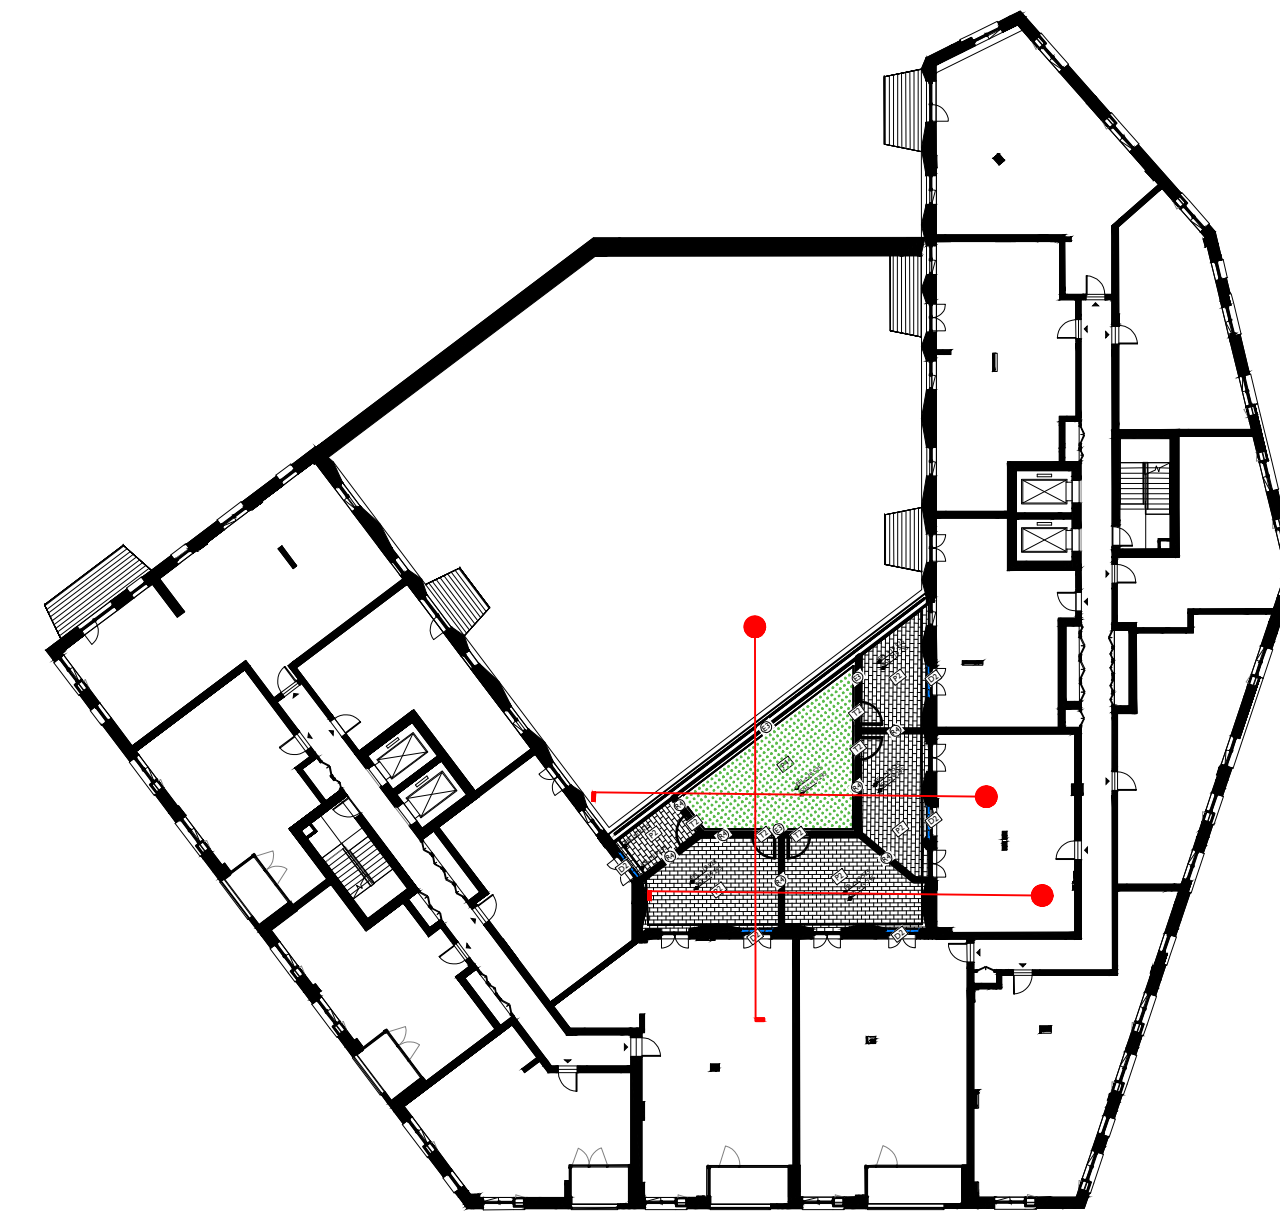

Section Location Plan - NTS
Level 02 - Private Terraces

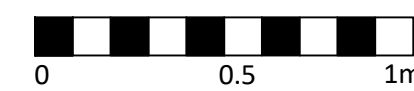

APAL FILE REFERENCE
2882-DT-03

Notes

This drawing is subject to copyright.
Do not scale from this drawing.

For location refer to drawing
TH-ARE-01-001-L-002882-90-1021

For legend refer to
TH-ARE-01-001-L-002882-90-0701

Details are design intent only and subject to co-ordination
with structural engineer, waterproofing engineer and
architect.

Metal slatted privacy screen is design intent. Final design to
fabricator's design.

CI	Privacy screen detail amended Issued for Construction	09/05/22	LM	VF
D	Privacy screen detail amended	07/02/2022	SS	MI
C	Details updated to Radmats latest information	07/01/2021	WD	
B	Minor amends following internal checking	07/05/2020	WD	VF
A	Details and notes added	06/05/20	WD	
Rev	Description	Date	Drawn	Checked

Drawing Status

CONSTRUCTION



69A Lensfield Road,
Cambridge, CB2 1EN
T 01223 358855
www.allenpyke.co.uk
CAMBRIDGE • KINGSTON UPON THAMES
A registered practice of the Landscape Institute

Client
Galliford Try

Scale
1:20@A1

Project
Ashley Road East

By/Chk
WD

Drawing Title
Level 02 Fence Detail
Private Terrace

Date
06/05/20

Drawing Number
TH-ARE-01-001-L-002882-90-0522

Revision
C1