


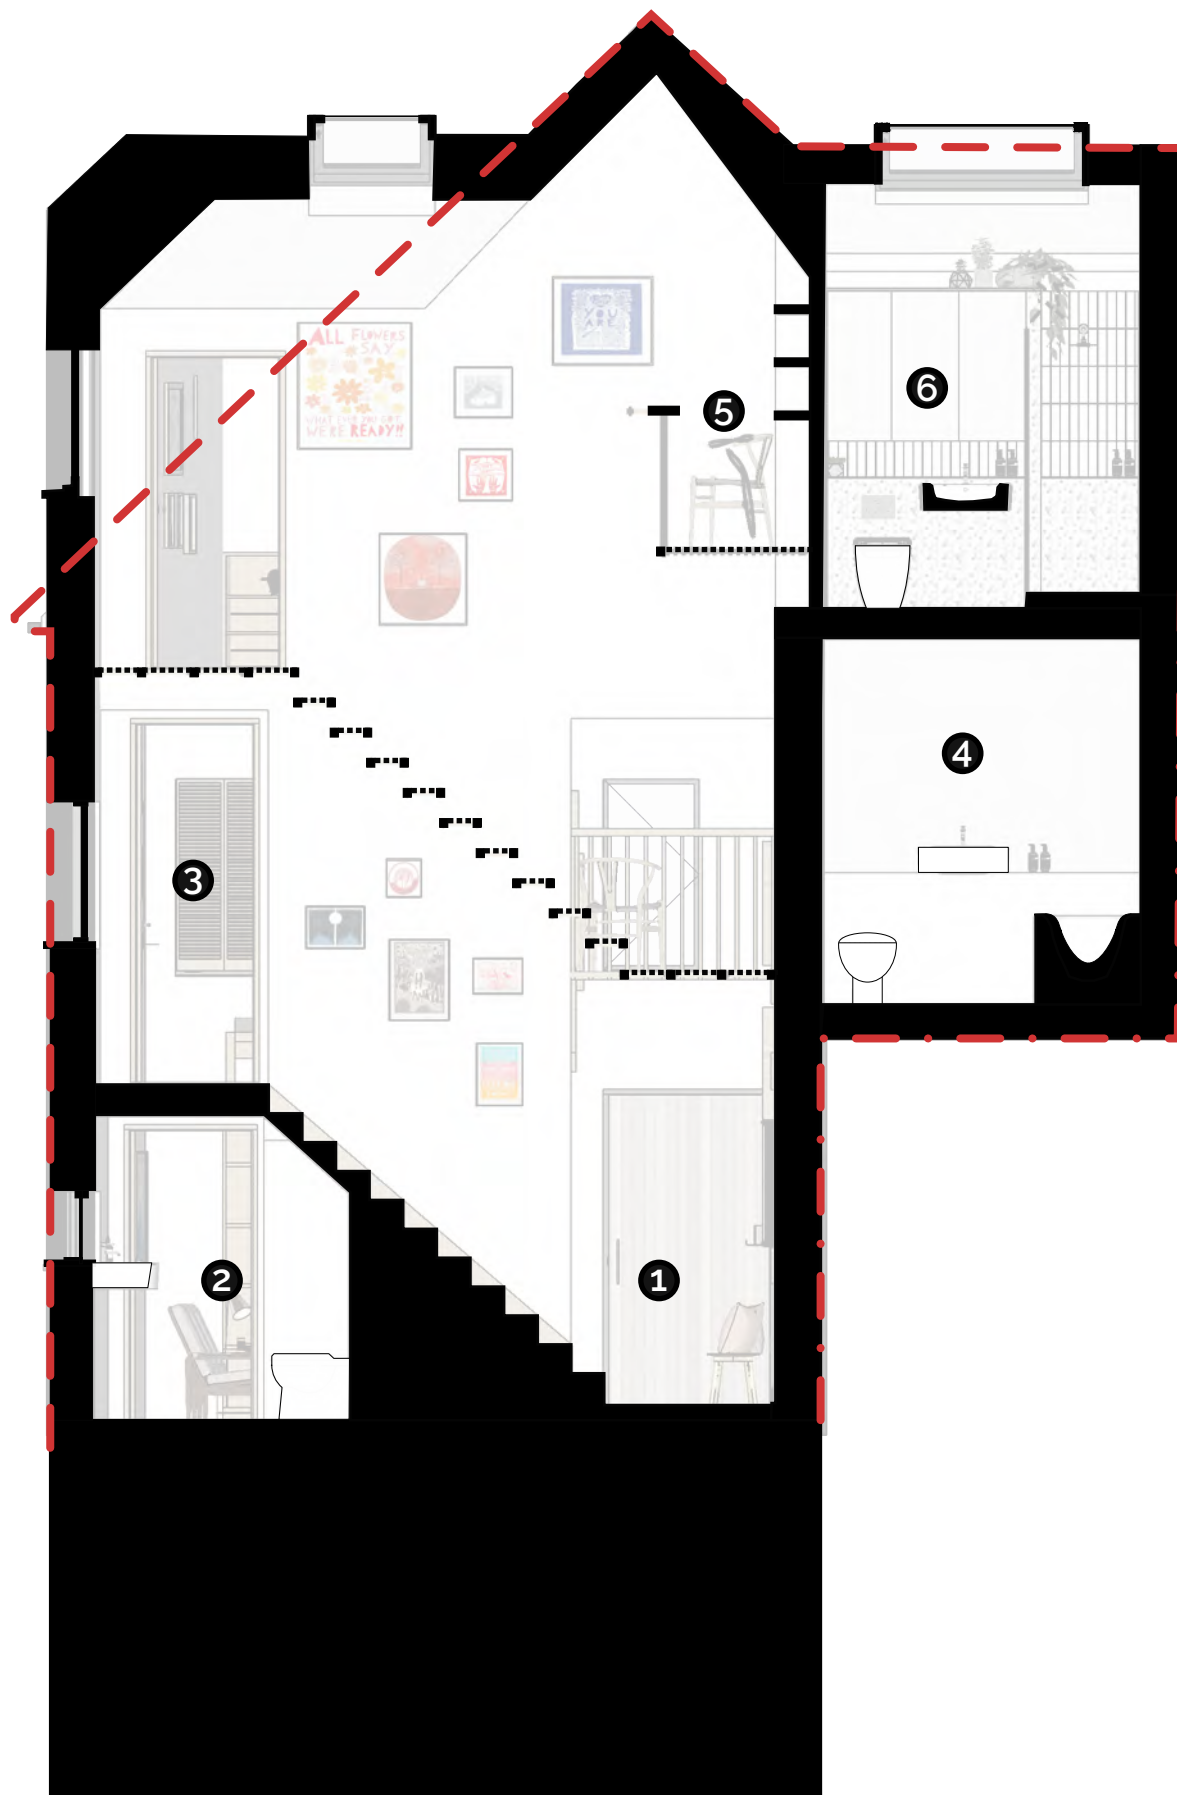

29 Lanchester Road
Proposed Section J - Stair & Bathrooms
1:50 @ A3
29L-122

Key

- 1. Hallway (9.9 sqm)
- 2. Cloakroom / WC
- 3. Ella's Bedroom (12.4 sqm)
- 4. Family Bathroom
- 5. Reading Platform at Second Floor
- 6. Jack and Jill Bathroom