
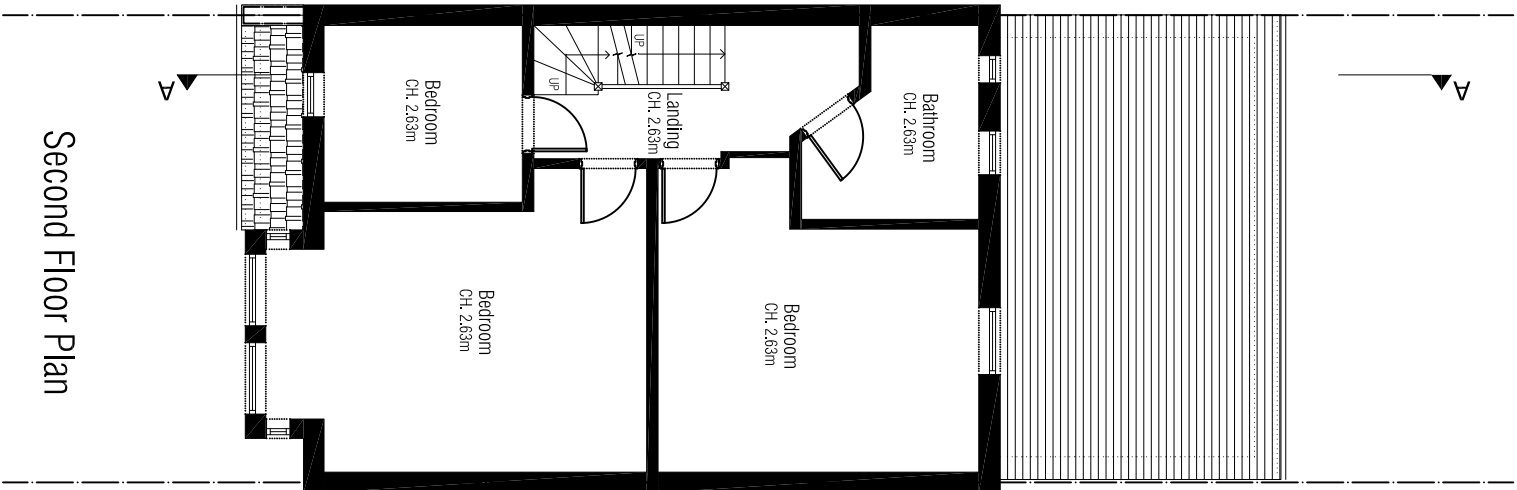
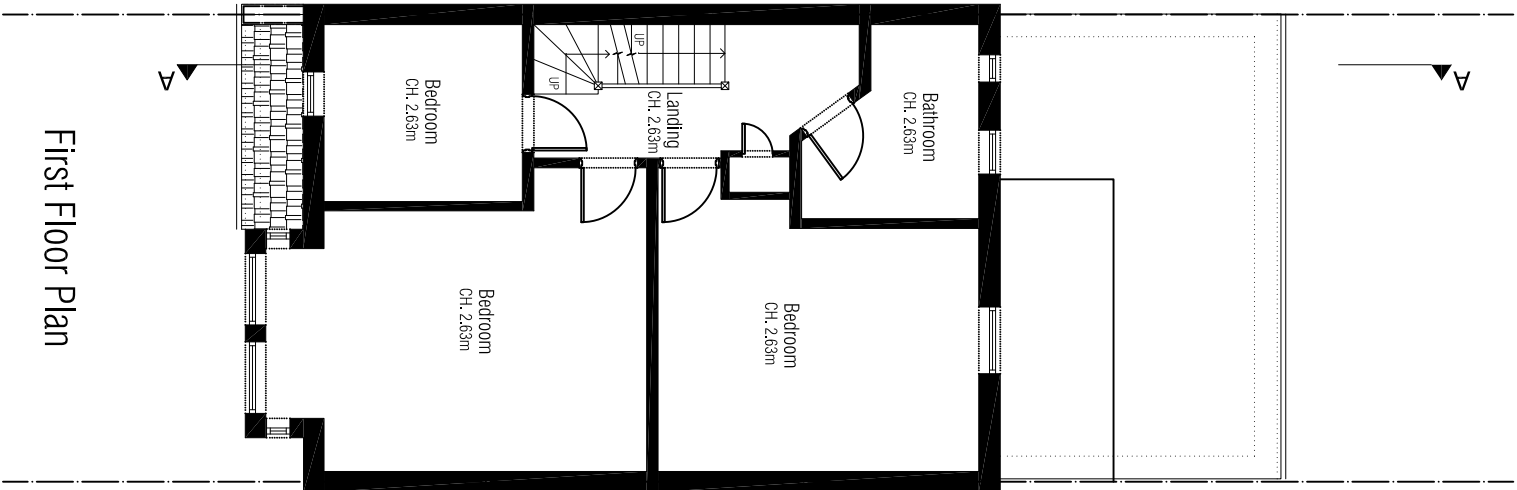


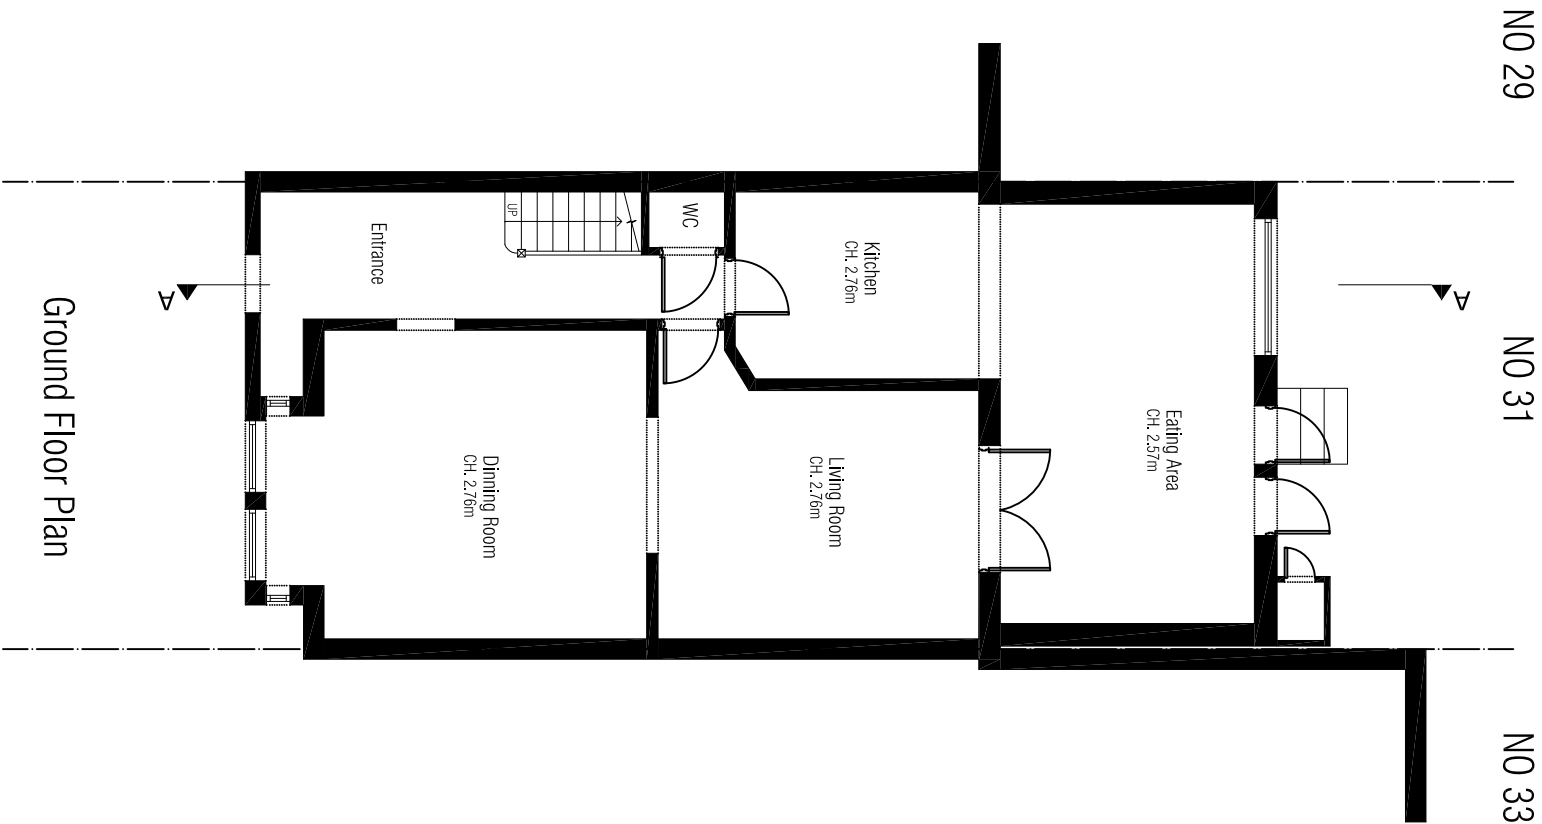

Project:
31 Wargrave Ave
London N15 6UH

Title:
Proposed Ground, First & Second Floor

Date:
May 2022

Dwg. No.
WG.31.PRO.01

Scale:
1:100 @ A3

Rev:

NOTES

The contractors are to check all the dimensions, levels, drain runs and general condition of the site before works commence.

All works are to be carried out in accordance with current Building Regulations, British Standards, Code of Practice and Local Authority Requirements.

**AJ PLANS**
info@ajplans.co.uk