




Location Plan

1 : 1250



2 Existing apple tree been approved to be removed

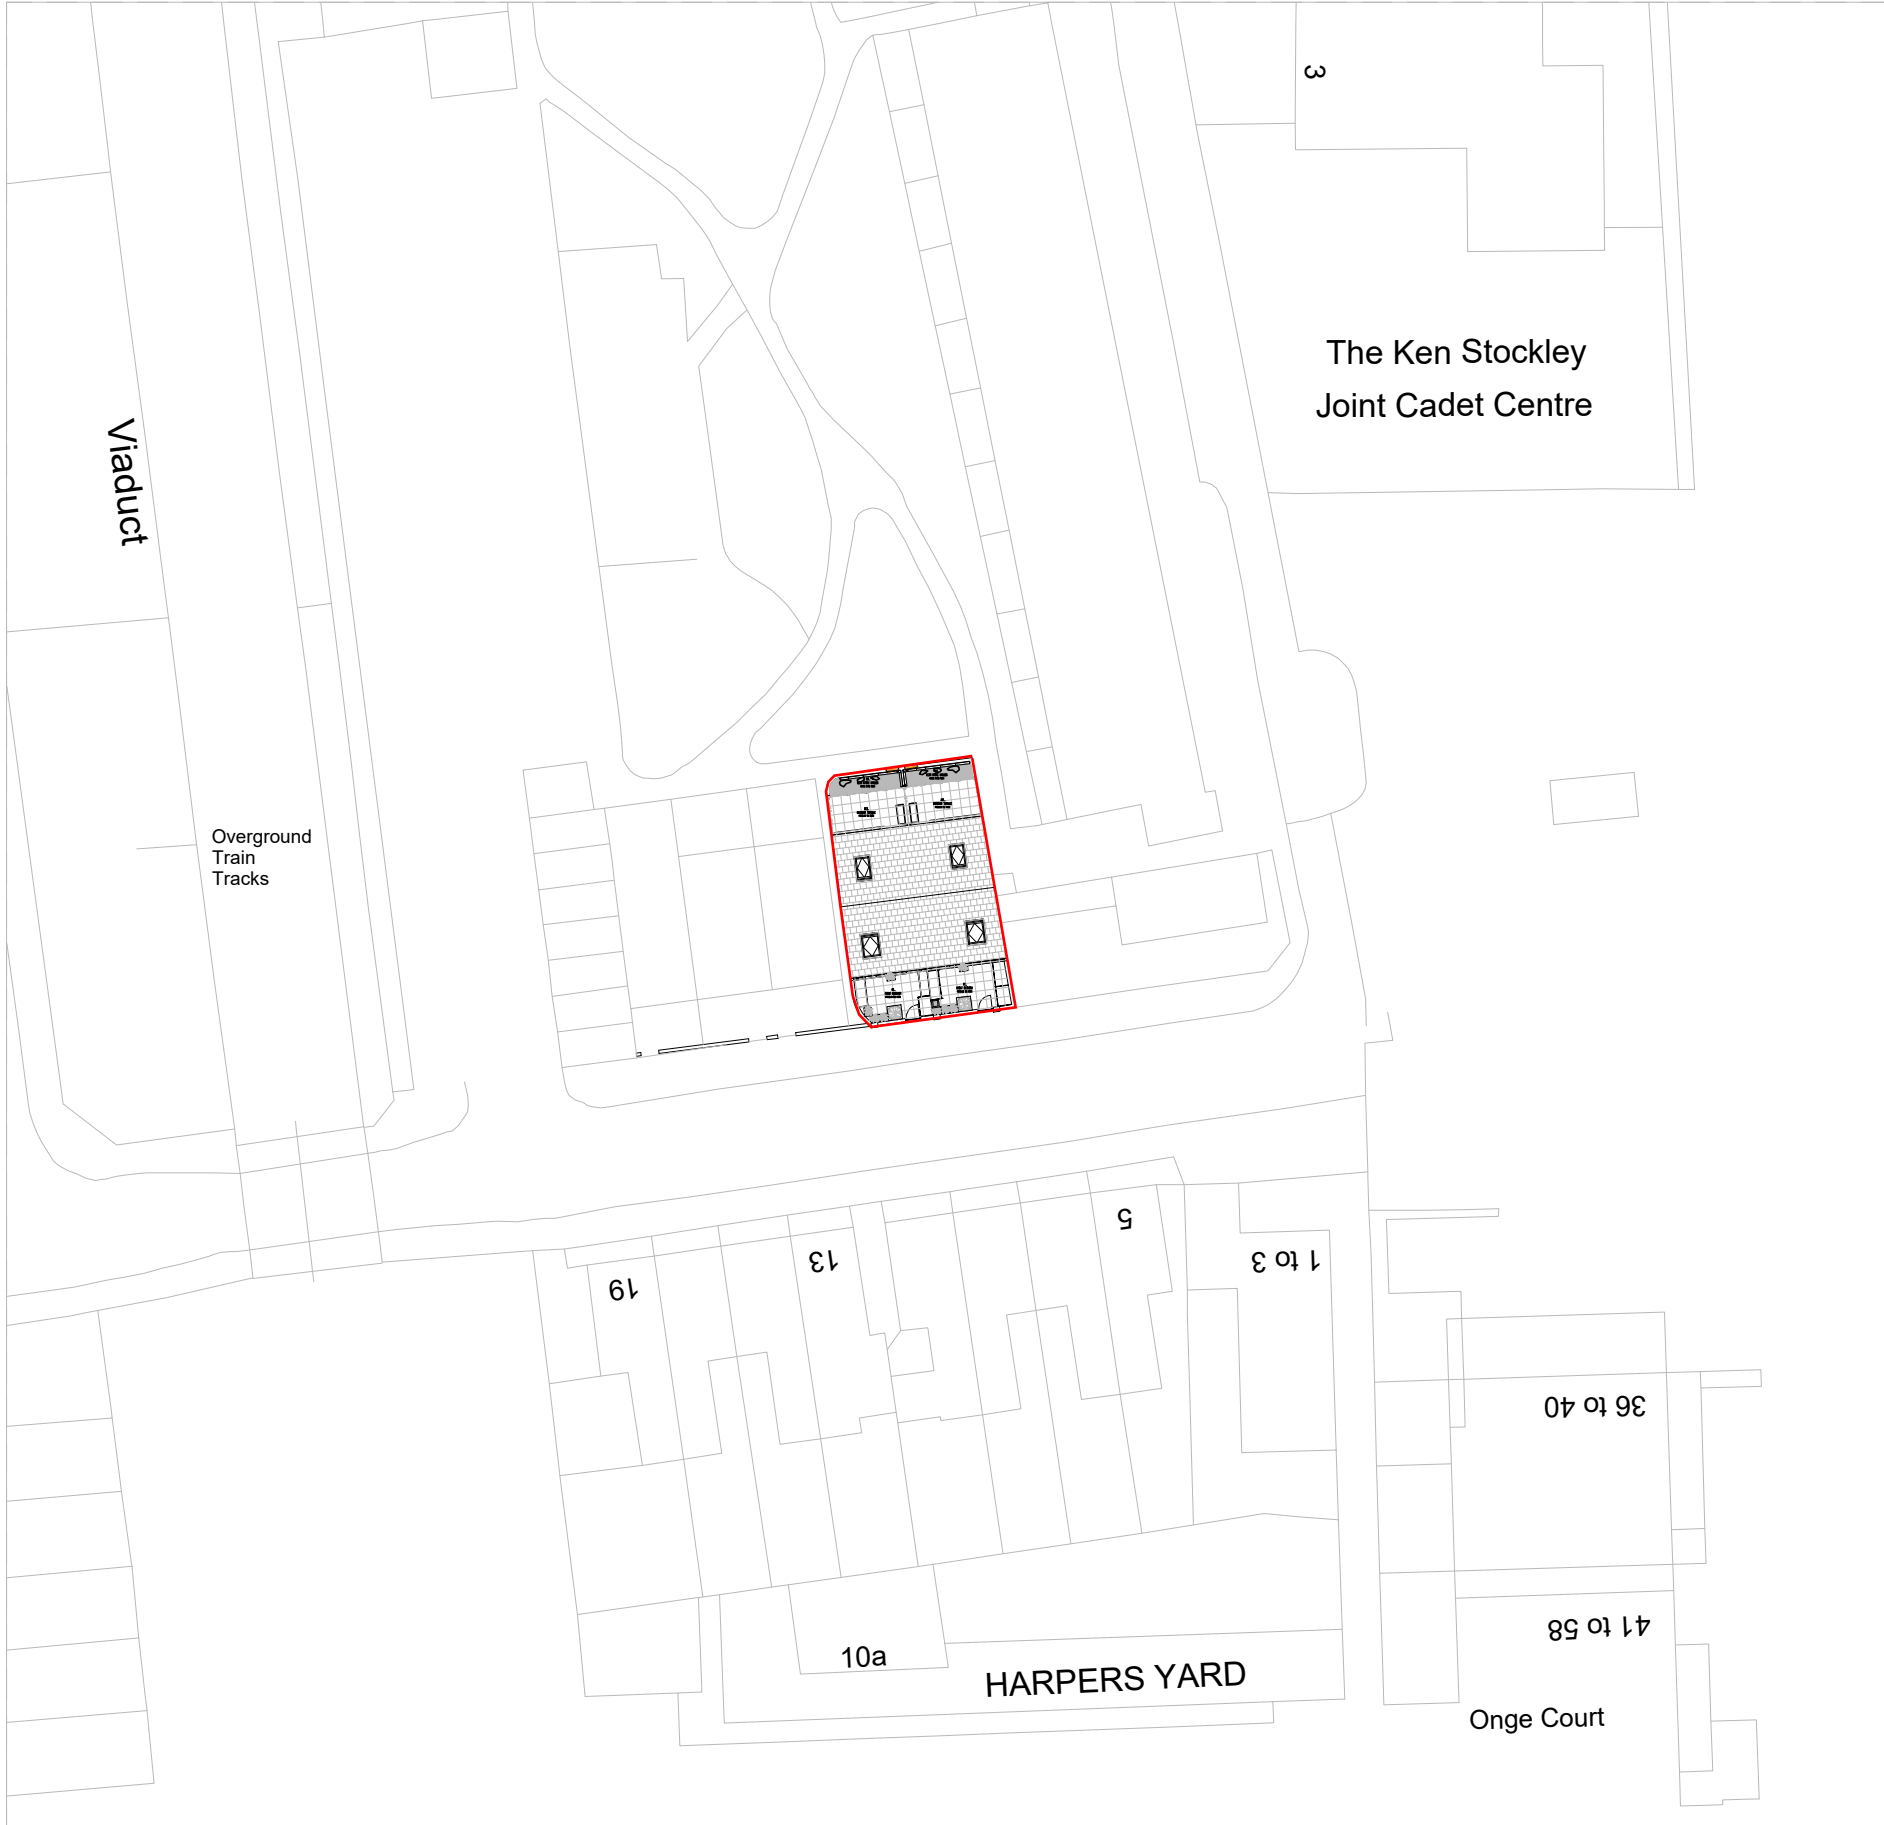

Site Plan

1 : 500



The contractor is responsible for checking dimensions, tolerances and references. Any discrepancy to be verified with the Architect before proceeding with the works. Where an item is covered by drawings to different scales the larger scale drawing is to be worked to.

CDM REGULATIONS 2015. All current drawings and specifications for the project must be read in conjunction with the Designer's Hazard and Environment Assessment Record



Rev	Date	Description
-	19.09.21	Issue for planning application
-	01.05.22	Issue for NMA

Dwn	Ckd	Drawn	JL
		Checked	JL
		Date	APR 2022
		Scale @ A3	As indicated

Land Adjacent to 2 King's Road
Location Plan

AA7020-2001
REV -



XLstudio
20-22 Wenlock road
London N1 9GU

Do not scale drawing. Figured dimensions to be worked to in all cases. All intellectual property rights reserved.