


APAL FILE REFERENCE
2882-DT-05.dwg

Notes

This drawing is subject to copyright.
Do not scale from this drawing.

Based on drawing by A
Drawing number TH-ARE-01-001-L-002882-90-0510

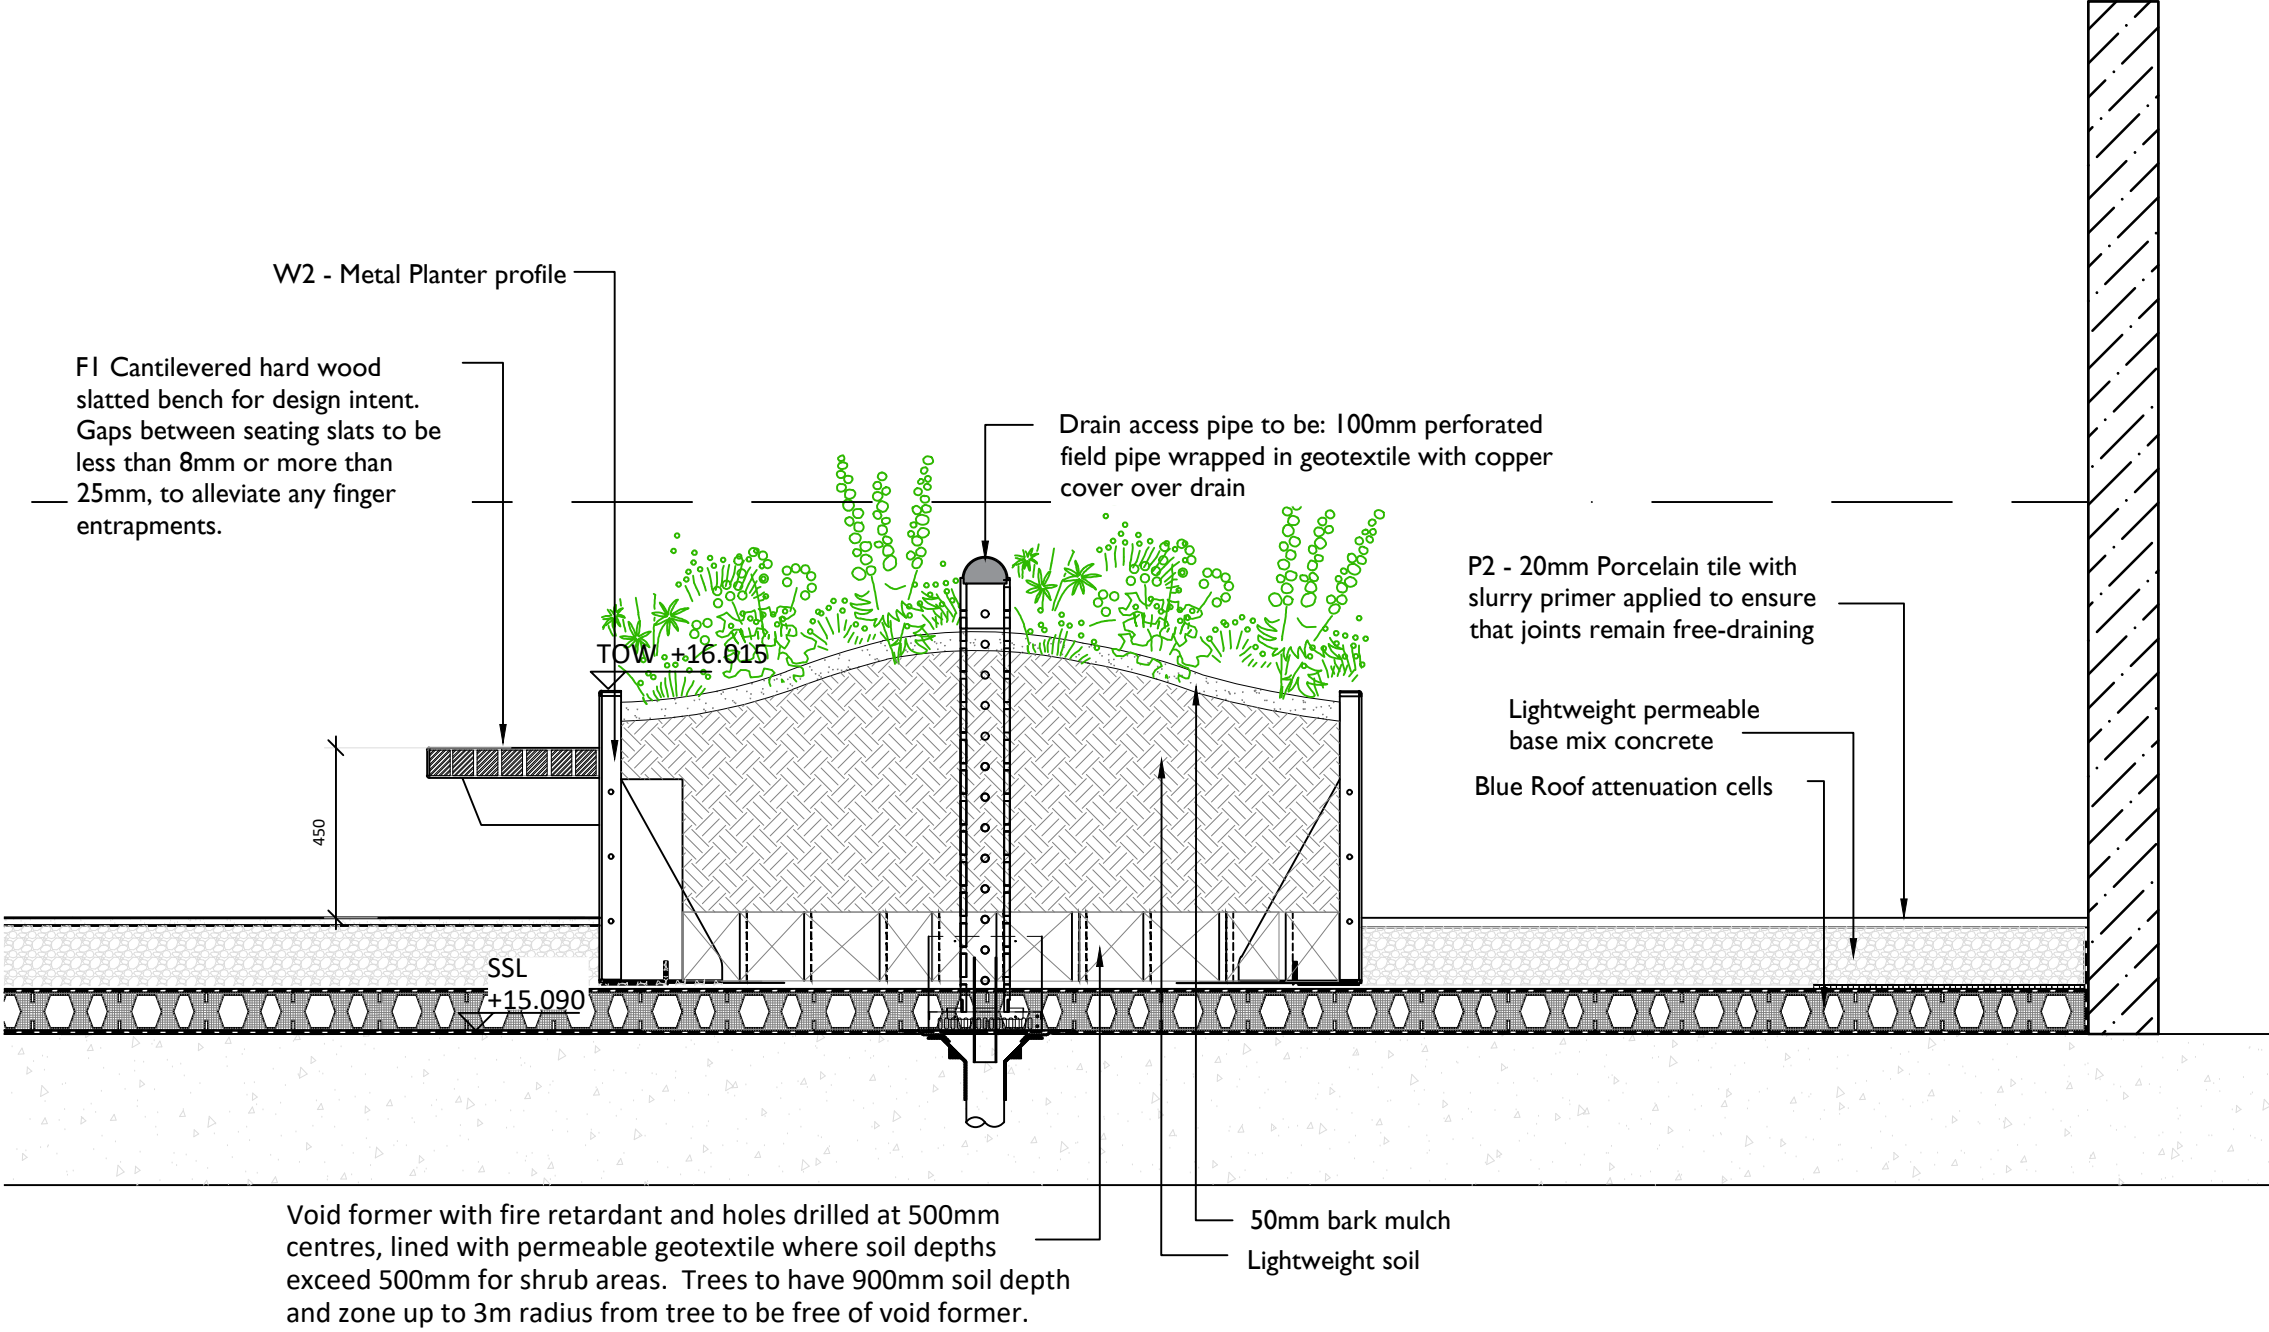

A Level 01 Drain extension detail
Scale 1:20



C1	Updated to the latest planter profile Issued for Construction	09/05/22	LM	VF
Rev	Description	Date	Drawn	Checked

Drawing Status
CONSTRUCTION

Allen Pyke KINGSTON UPON THAMES • CAMBRIDGE
T 020 8549 3434 T 01223 358055
www.allenpyke.co.uk
A registered practice of the Landscape Institute

Client
Galliford Try

Scale
1:20@A3

Project
Ashley Road East

Project No
2882

Drawing Title
Level 01 Landscape detail
Drain extension

Date
01/03/22
By/Chk
SS/VF

Drawing Number
TH-ARE-01-001-L-002882-90-0510

Revision
C1