




Planter Height = 650mm

Isometric View

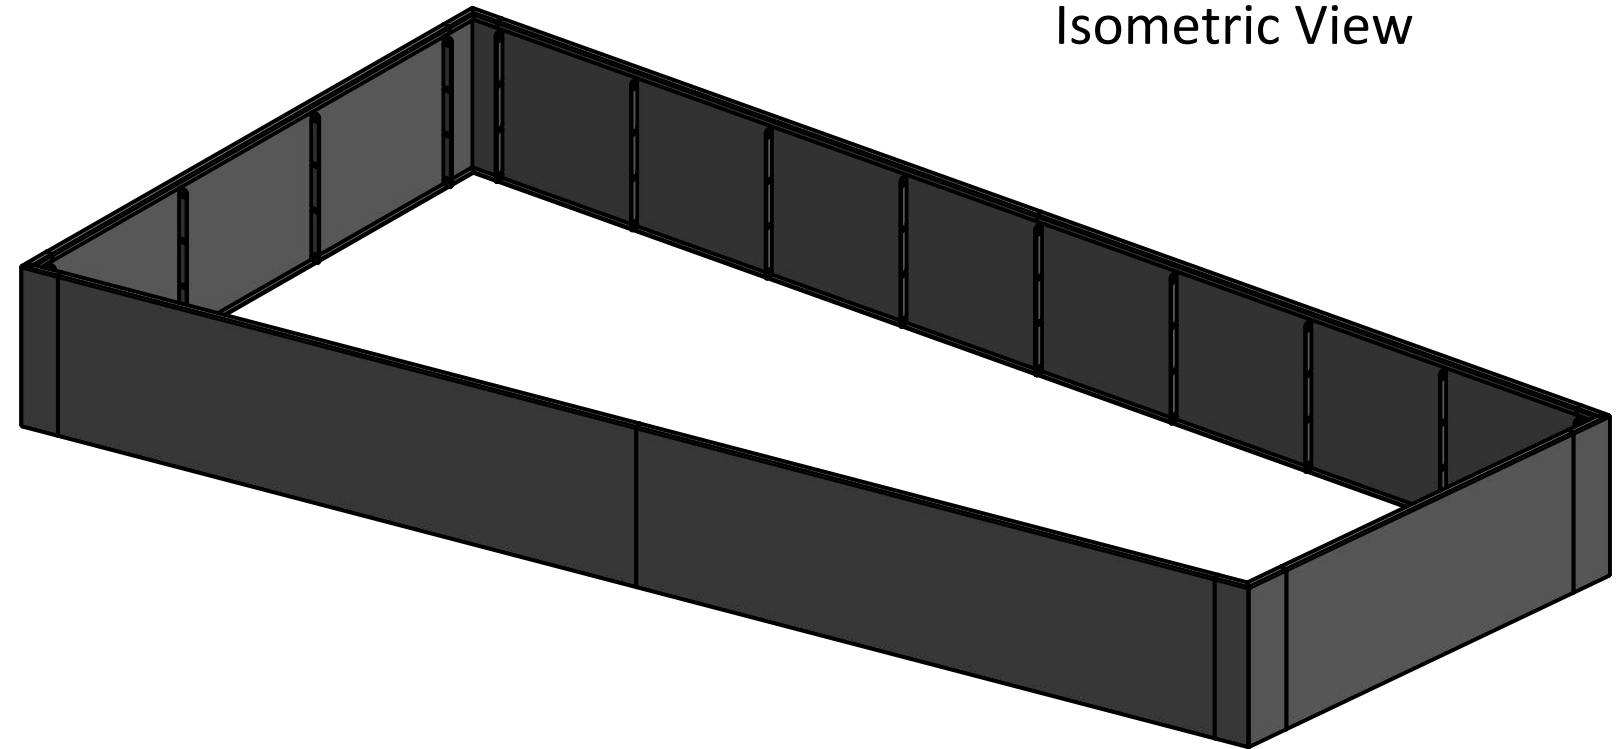

Plan View

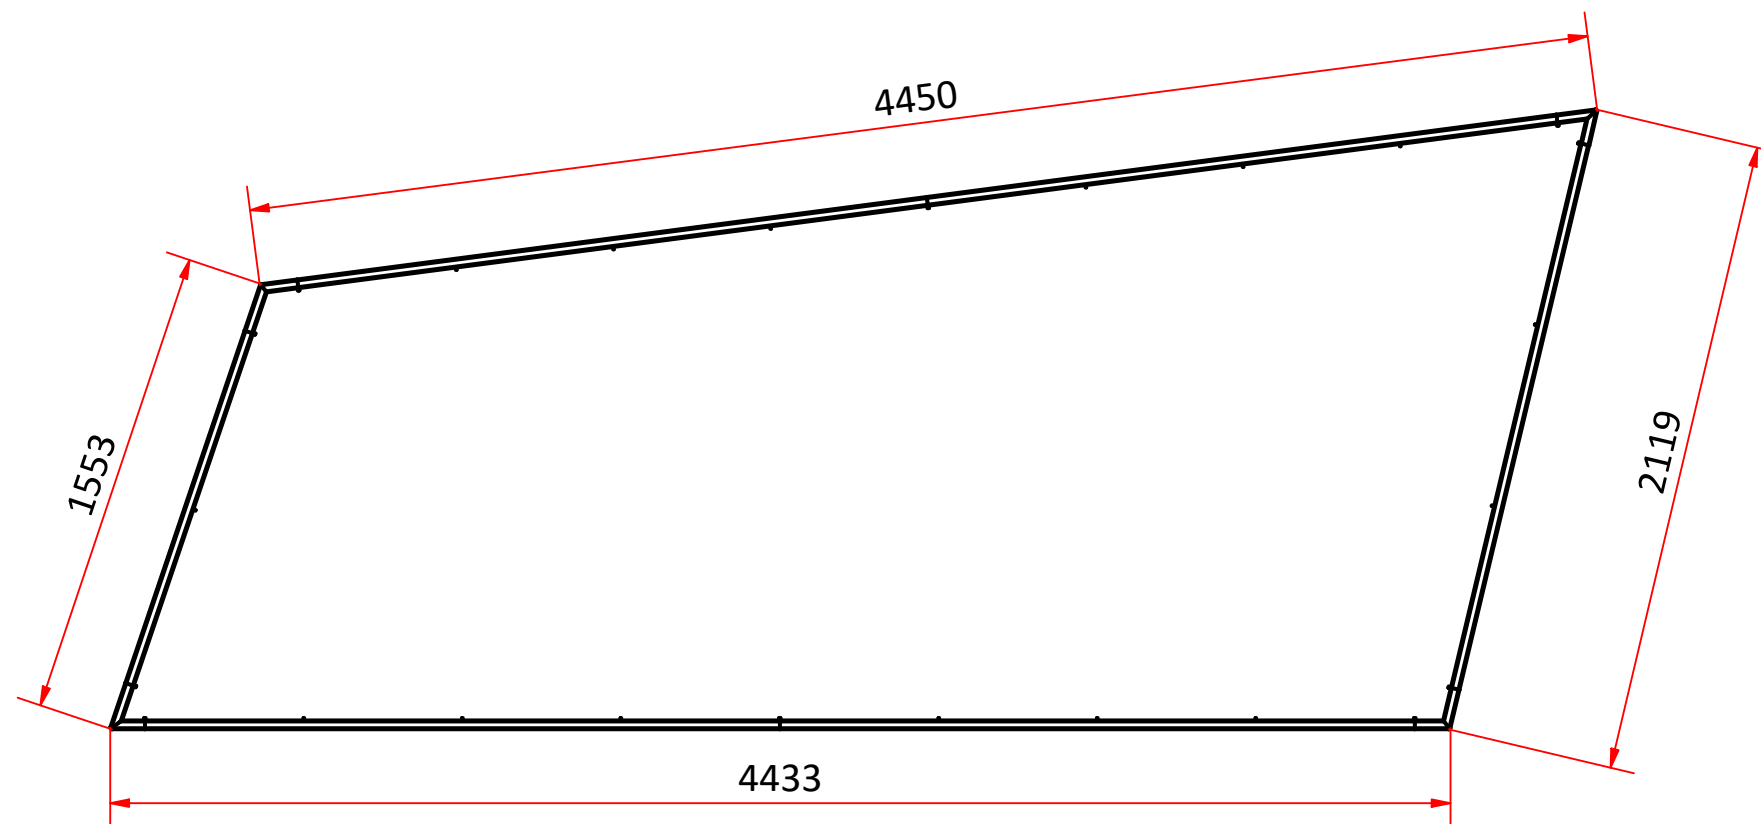

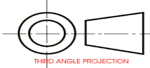REVISIONS:				93 The Lloyd Hales Market Drayton Shropshire TF9 2PS 01630 417120	Designed by Ryan Murphy	All dimensions in mm unless otherwise stated	Date 02/08/2022		DO NOT SCALE	
Date	Description	Initials			This drawing is property of Everedge and must not be modified or redistributed without prior consent from Everedge	Level 1 Planter 2				
							Issue	Sheet 1 / 1		
Description: Level 1 Planter 2 Project Name: Tottenham Hale Drawing No: TH-ARE-01-001-X-WP0630-90-22 01 Revision: PO1 Status: For Comment Checked By: Date: 03 August 2022										