

CAROLYN SQUIRE
DIP ARCH RIBA
122 CHURCH WALK
LONDON N16 8QW
TEL 020 7254 0624
FAX 020 7503 9769


JOB No: 2217/6

DATE: SEPT 22


SCALE: 1:100 @ A3

PROJECT: 11 AUBERT ROAD
N22 7AA


DRAWING: EXISTING FLANK ELEVATION
+ SECTION C-C

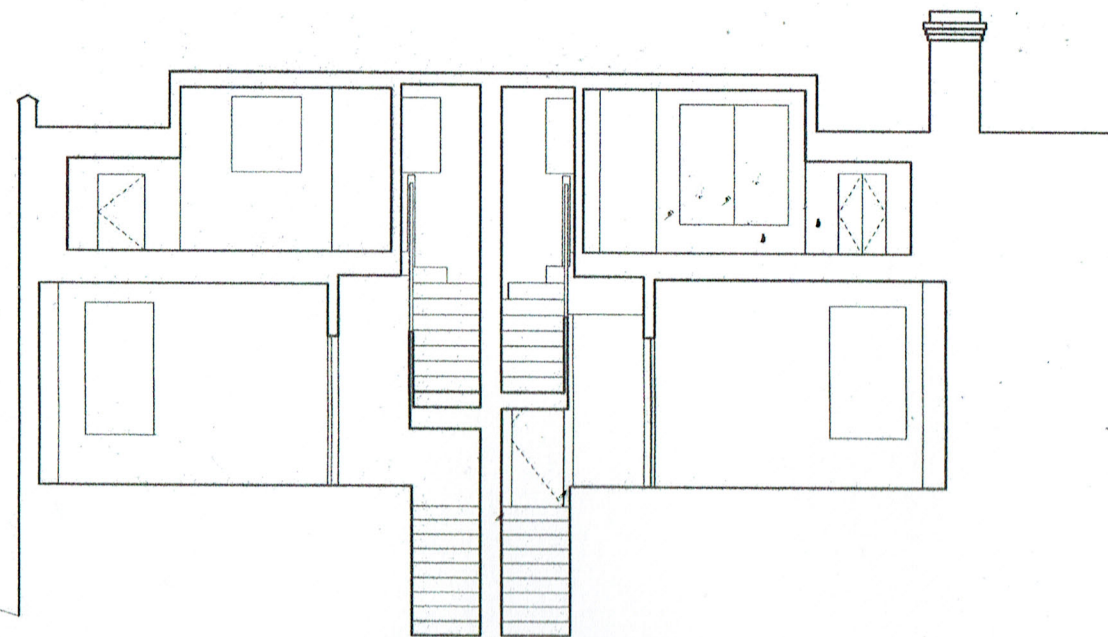

SECTION C-C

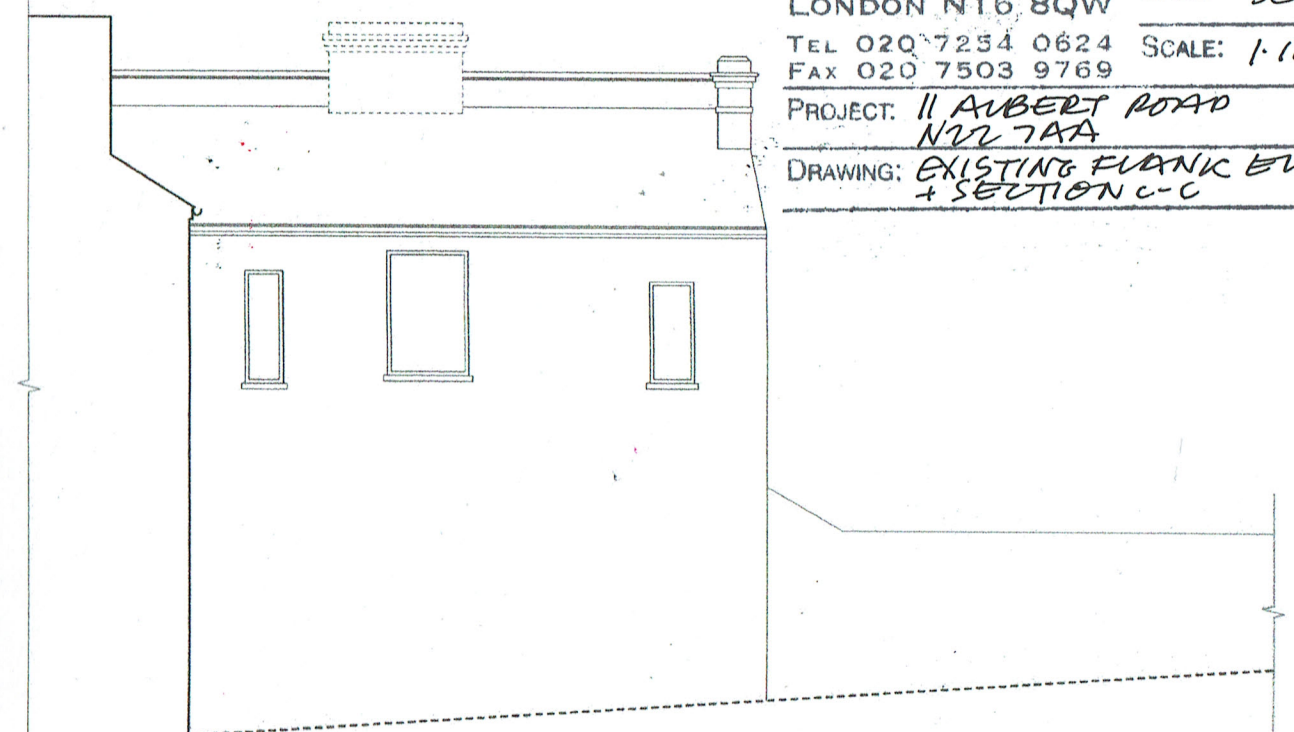

SIDE ELEVATION to No 11

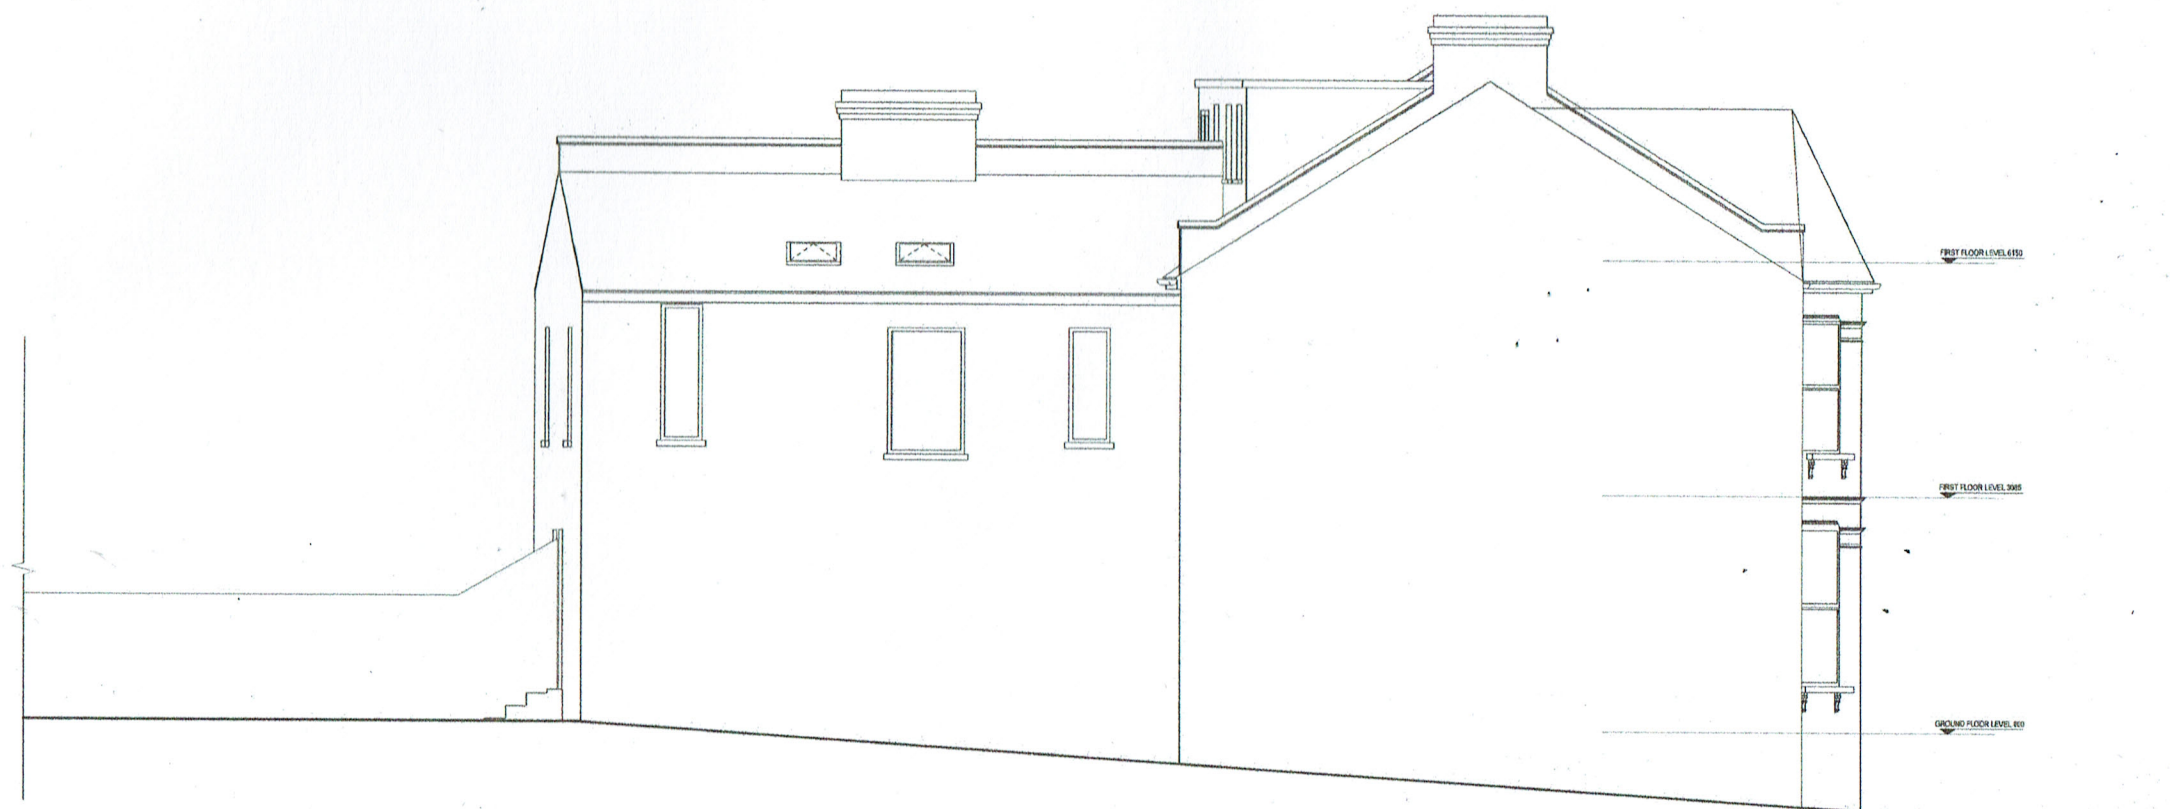

SIDE ELEVATION
to No 9

0 1 2 3 4m