


Key

1. Studio / Guest Bedroom (9.2 sqm)
2. Ensuite bathroom (3.2 sqm)
3. Full width storage (1.6sqm)
4. Patio garden (22.5sqm)

00 125 25m

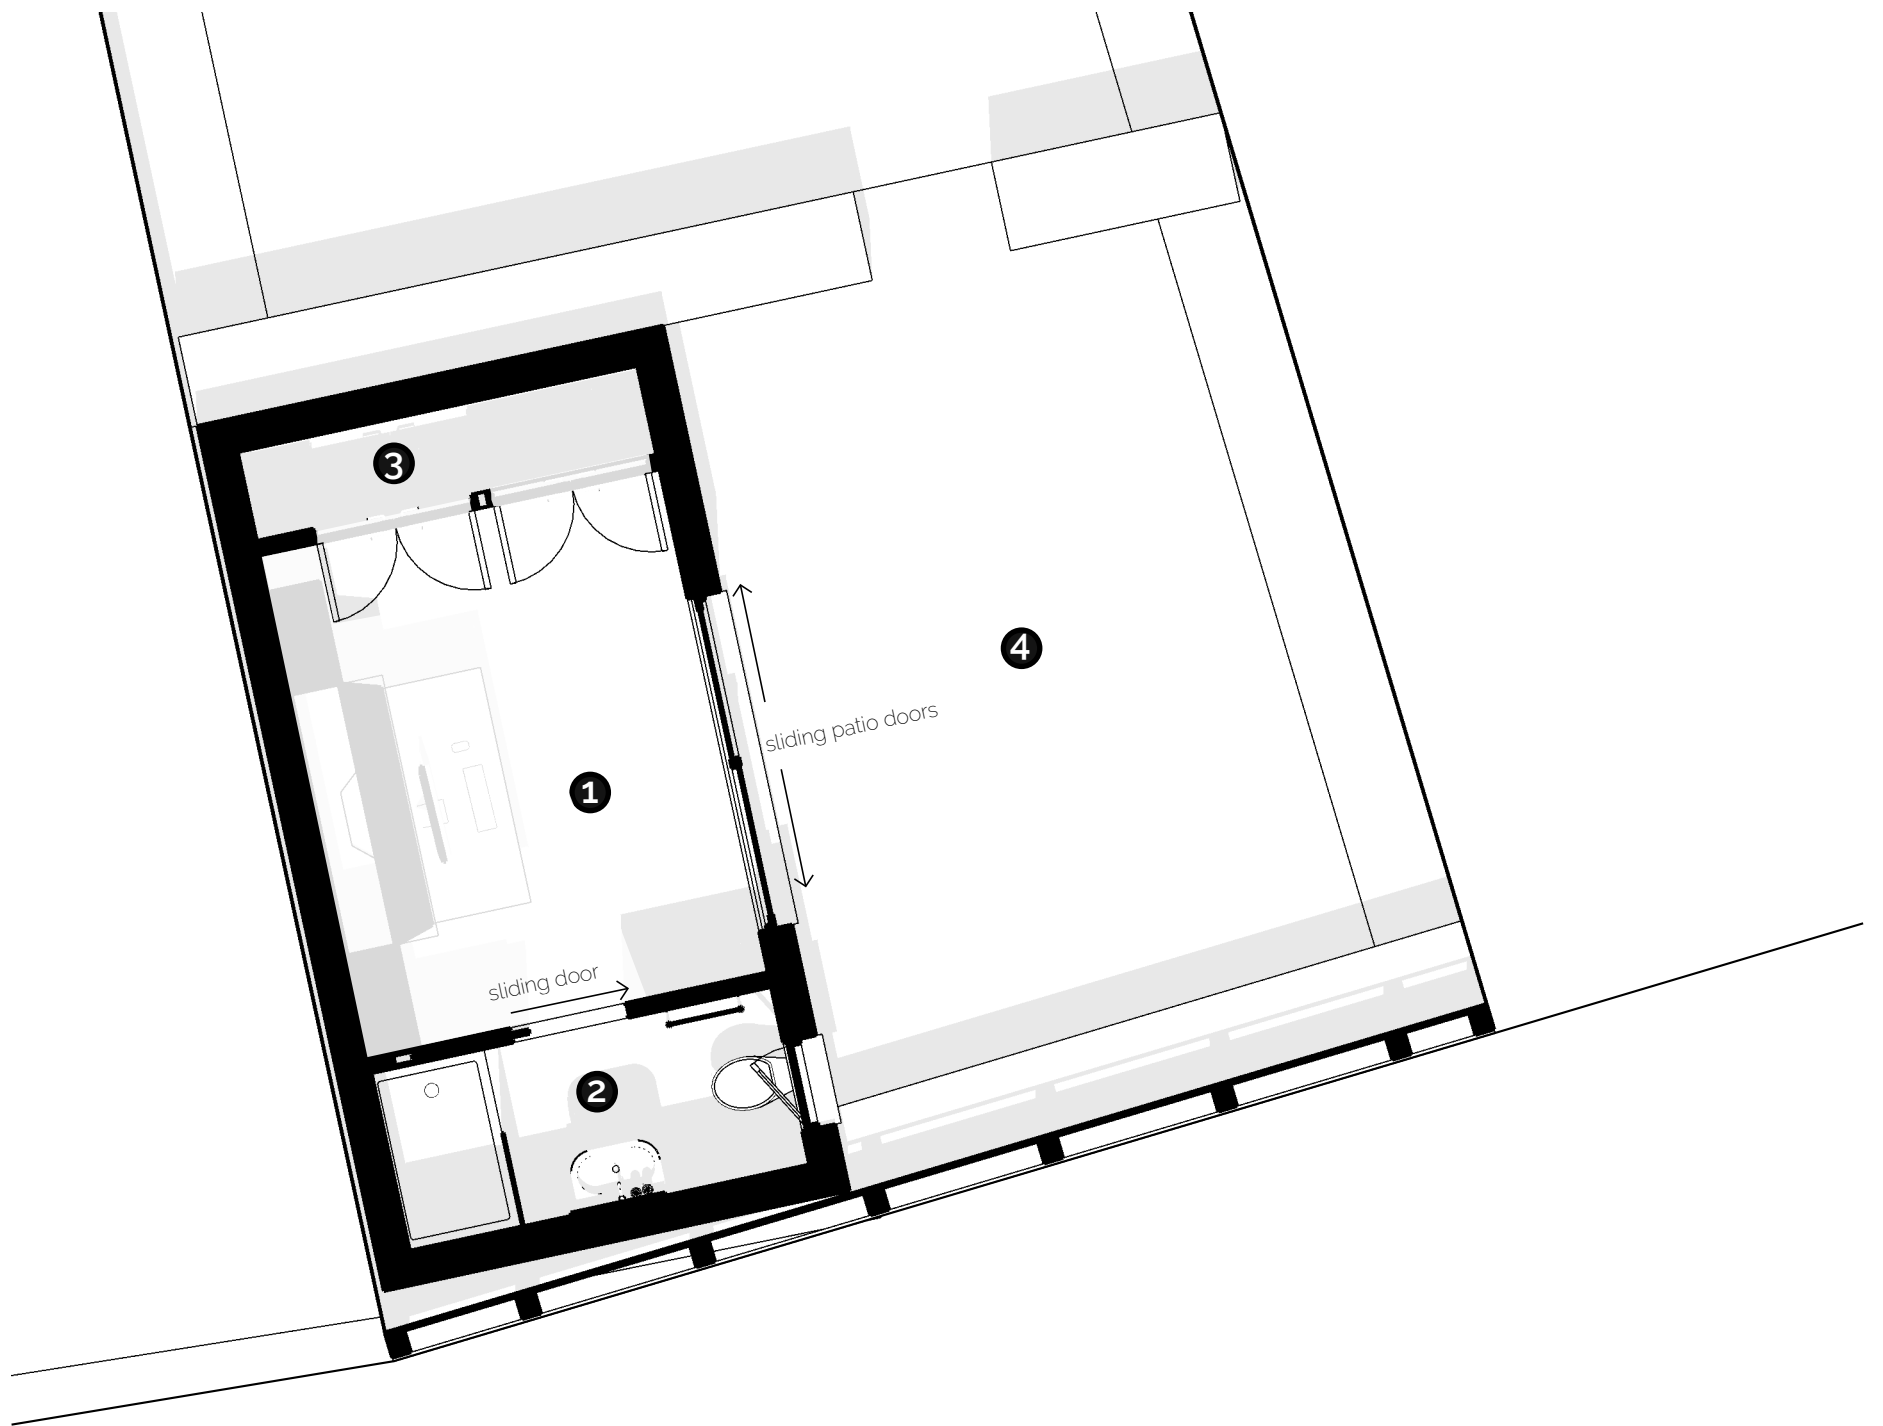

29 Lanchester Road

Proposed Garden Studio Floor Plan

1:50 @ A3

Drawing: 29L-109