




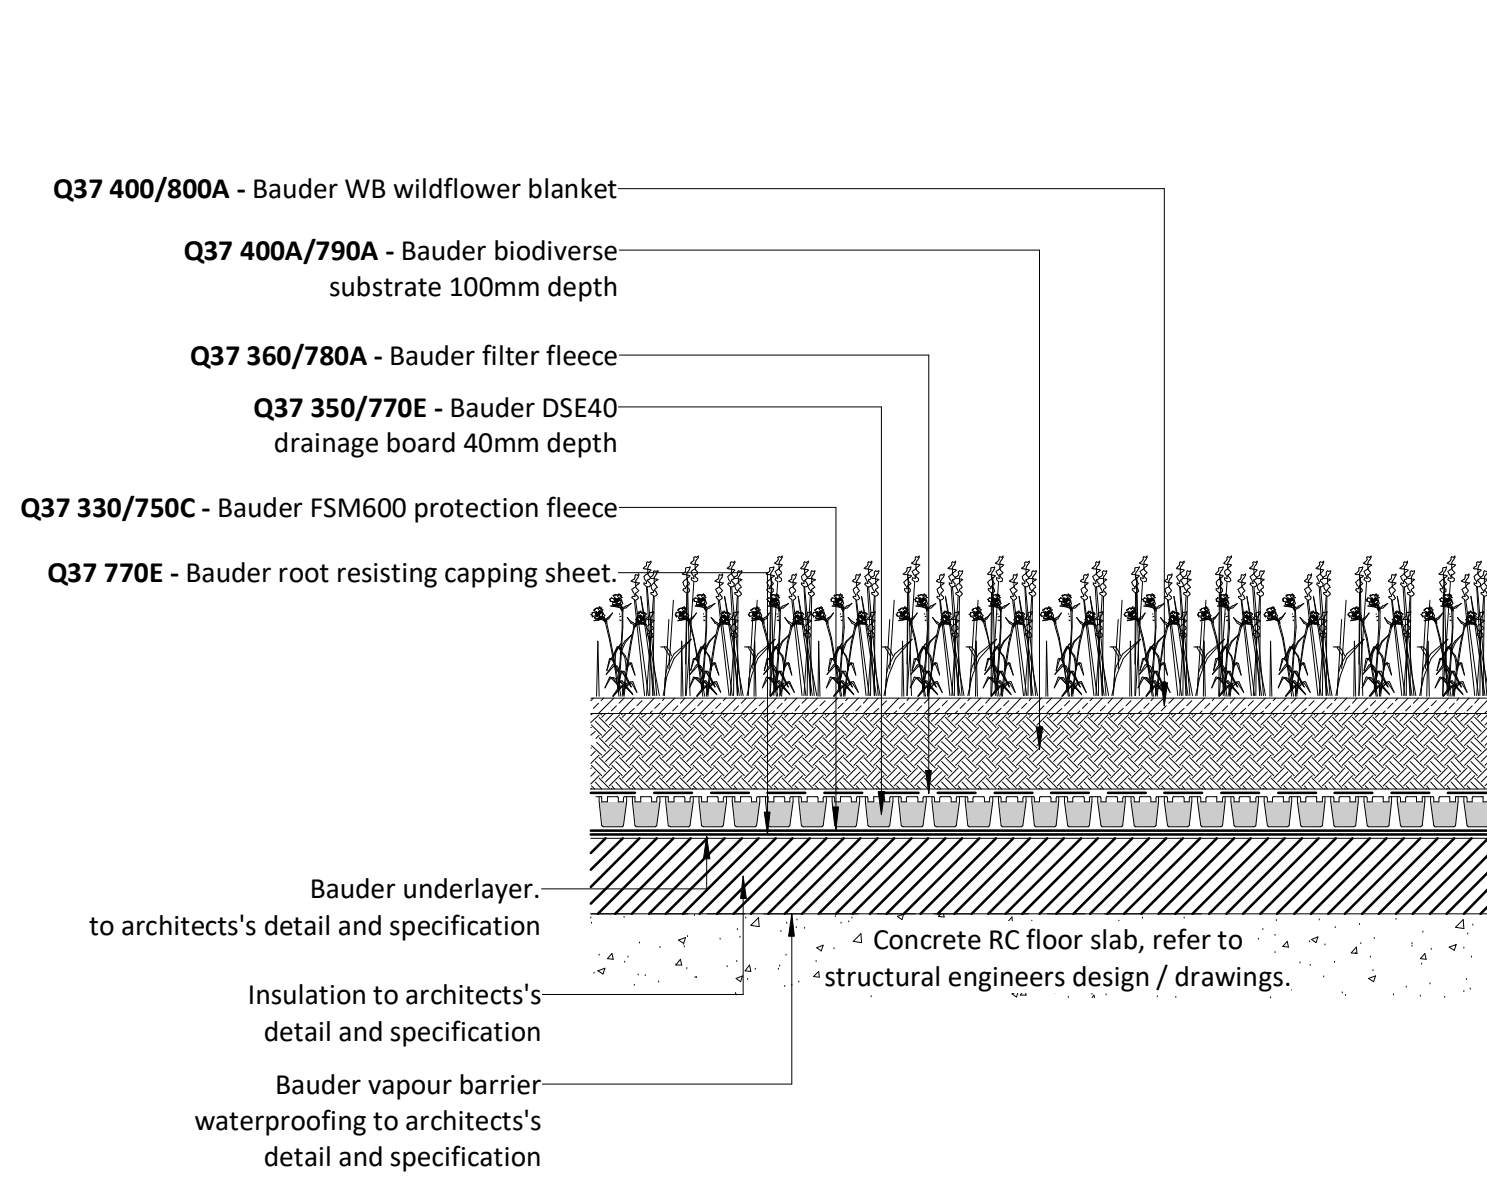


Detail 17 - Typical Green Roof detail
1 : 10

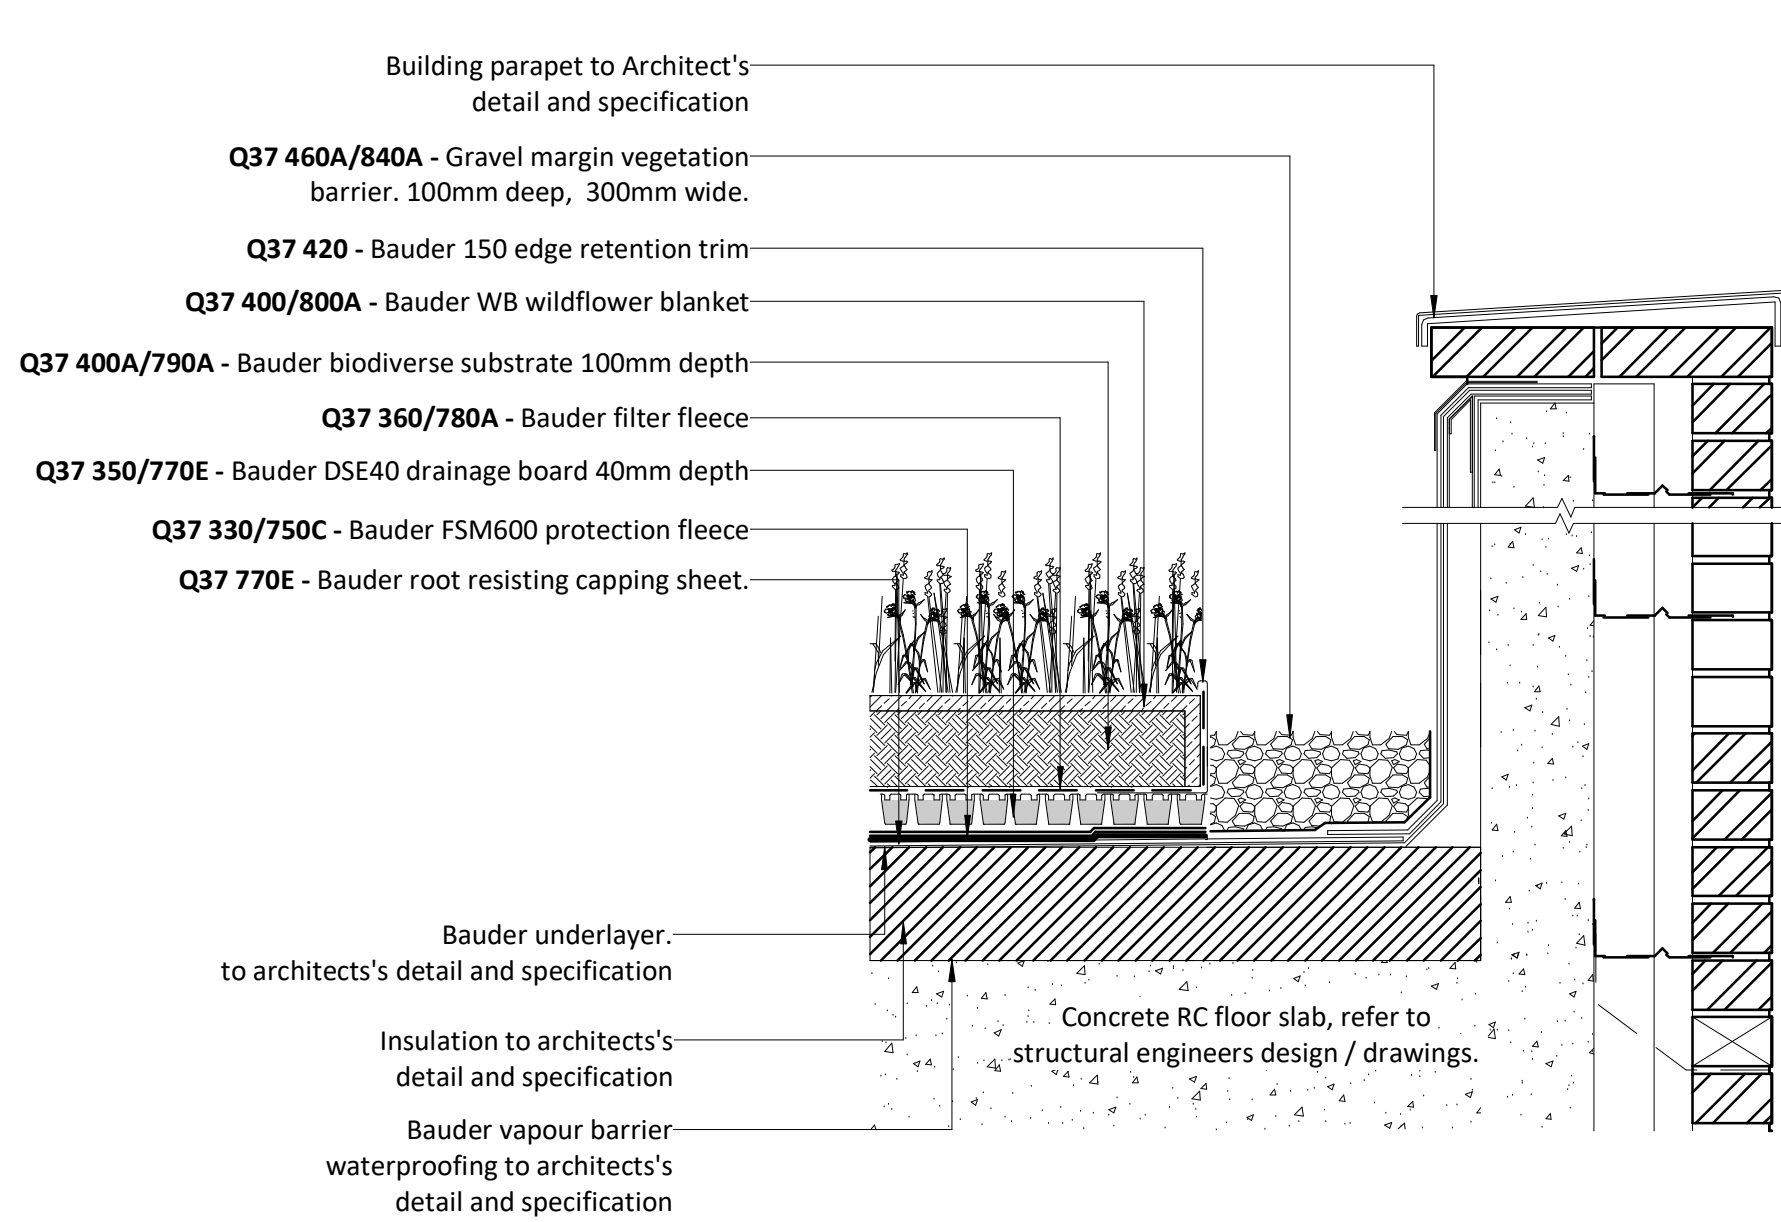


Detail 18 - Green Roof parapet interface detail
1 : 10

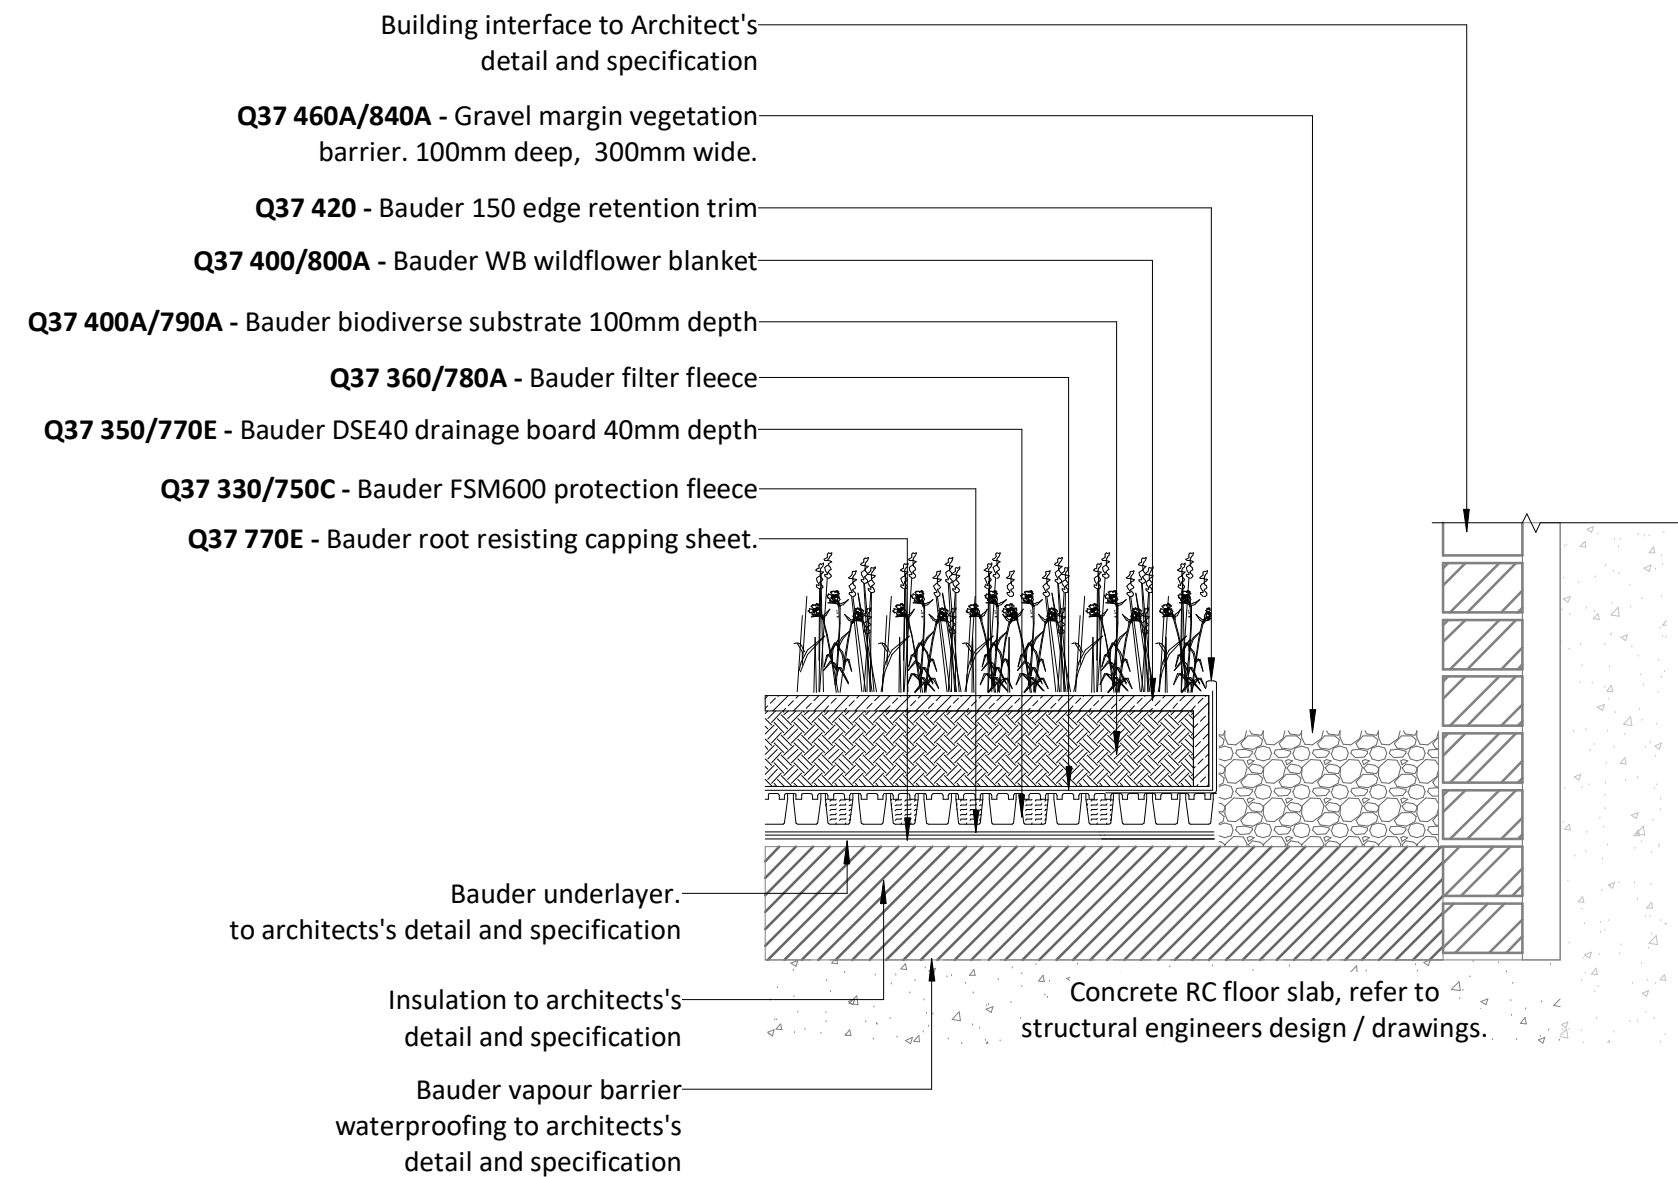

Detail 19 - Green Roof building interface detail
1 : 10

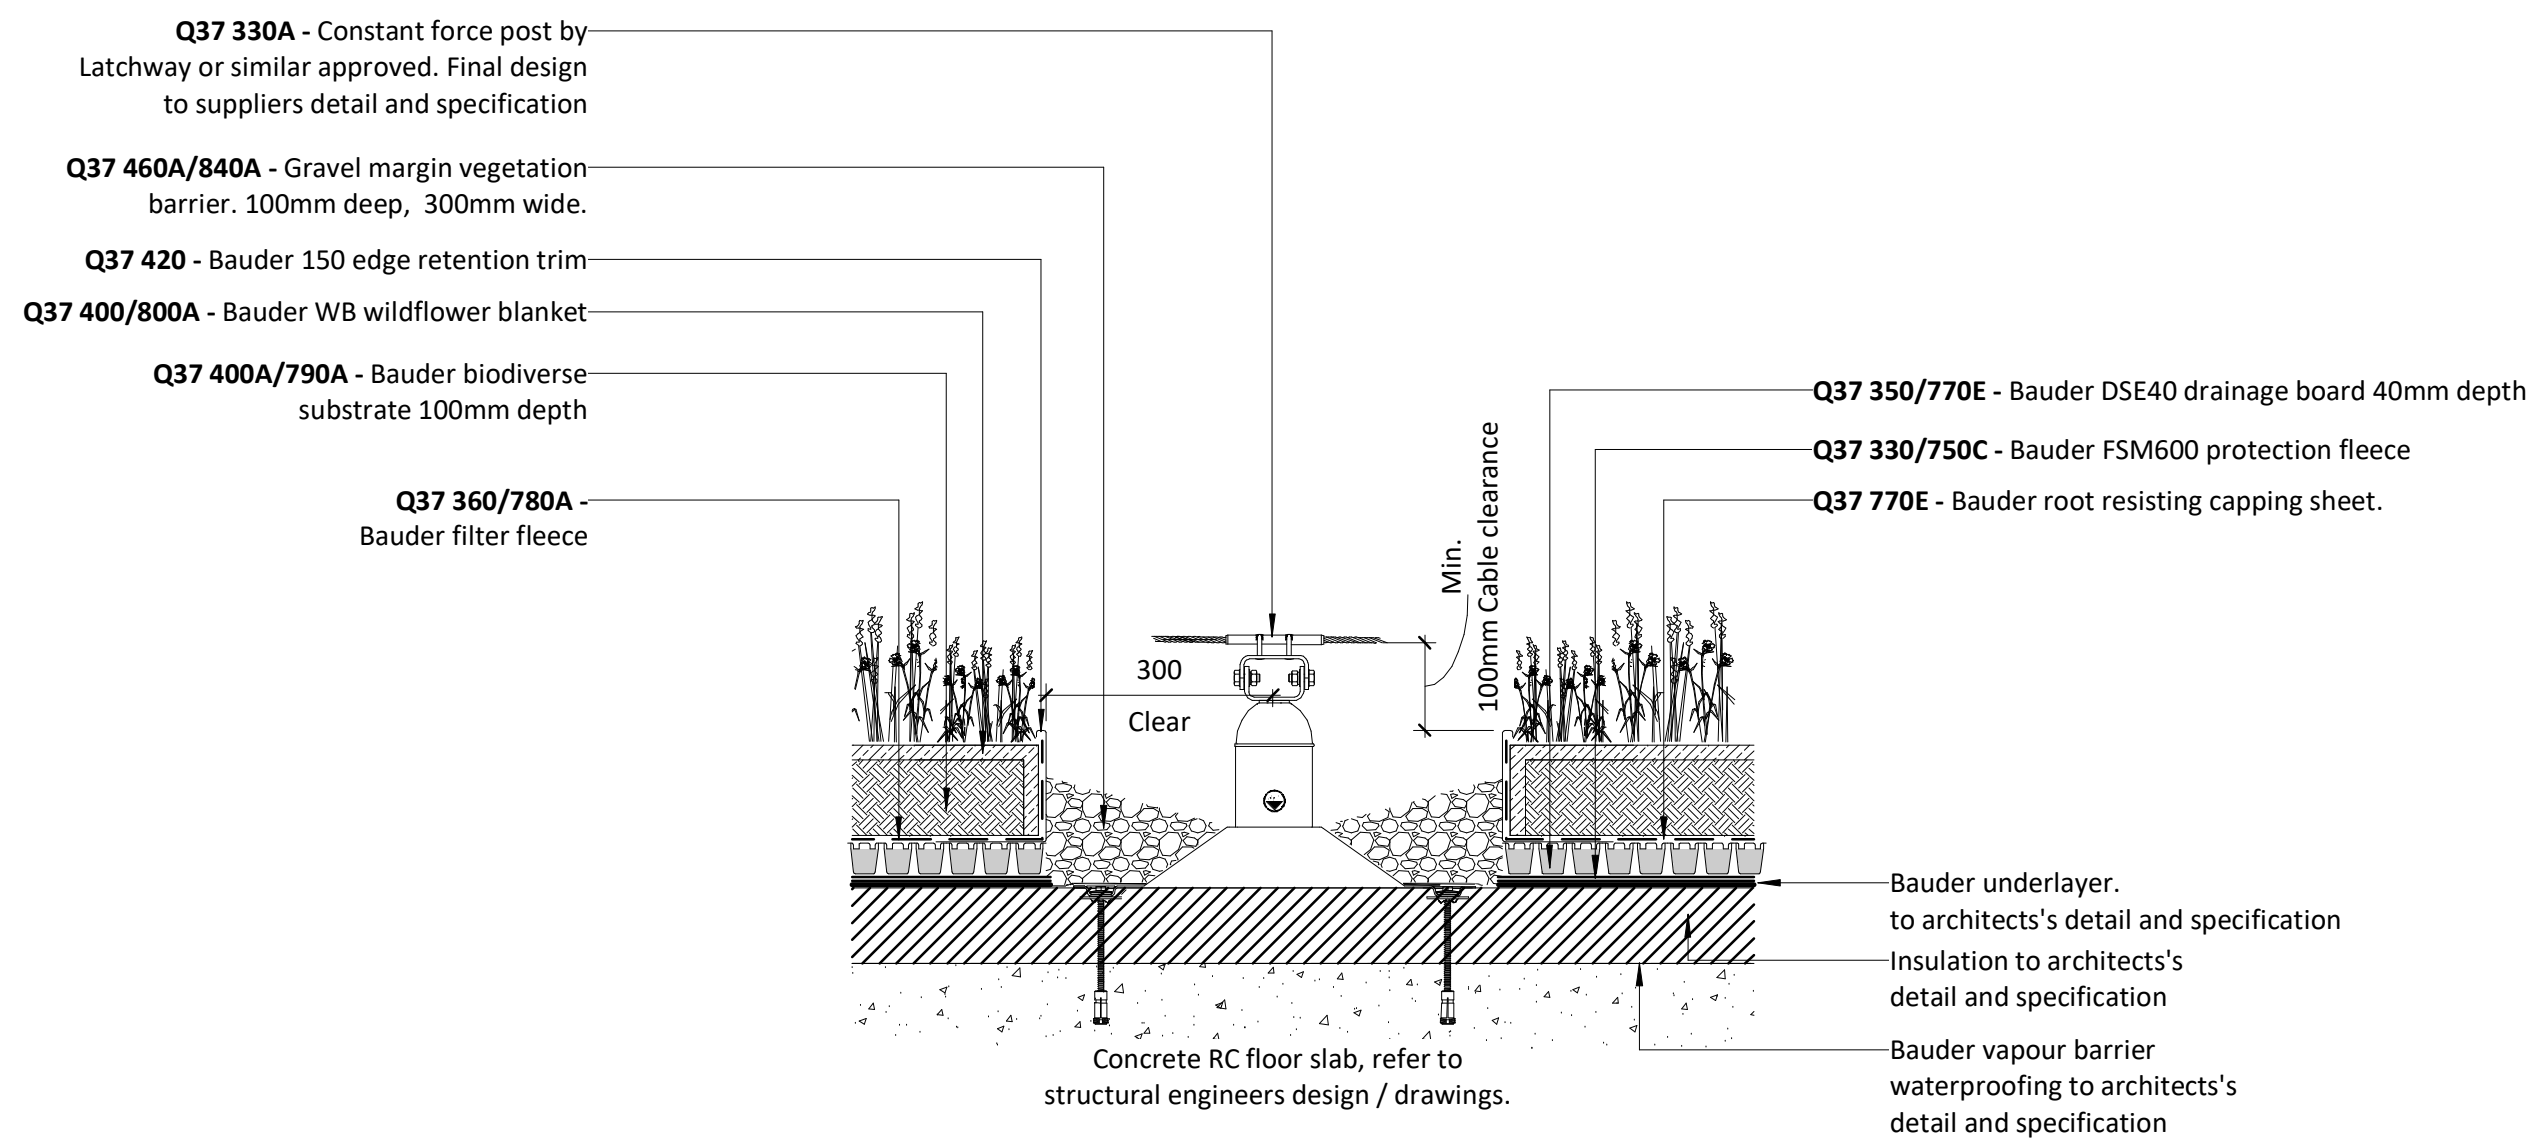

Detail 20 - Green Roof fall restraint anchor detail
1 : 10

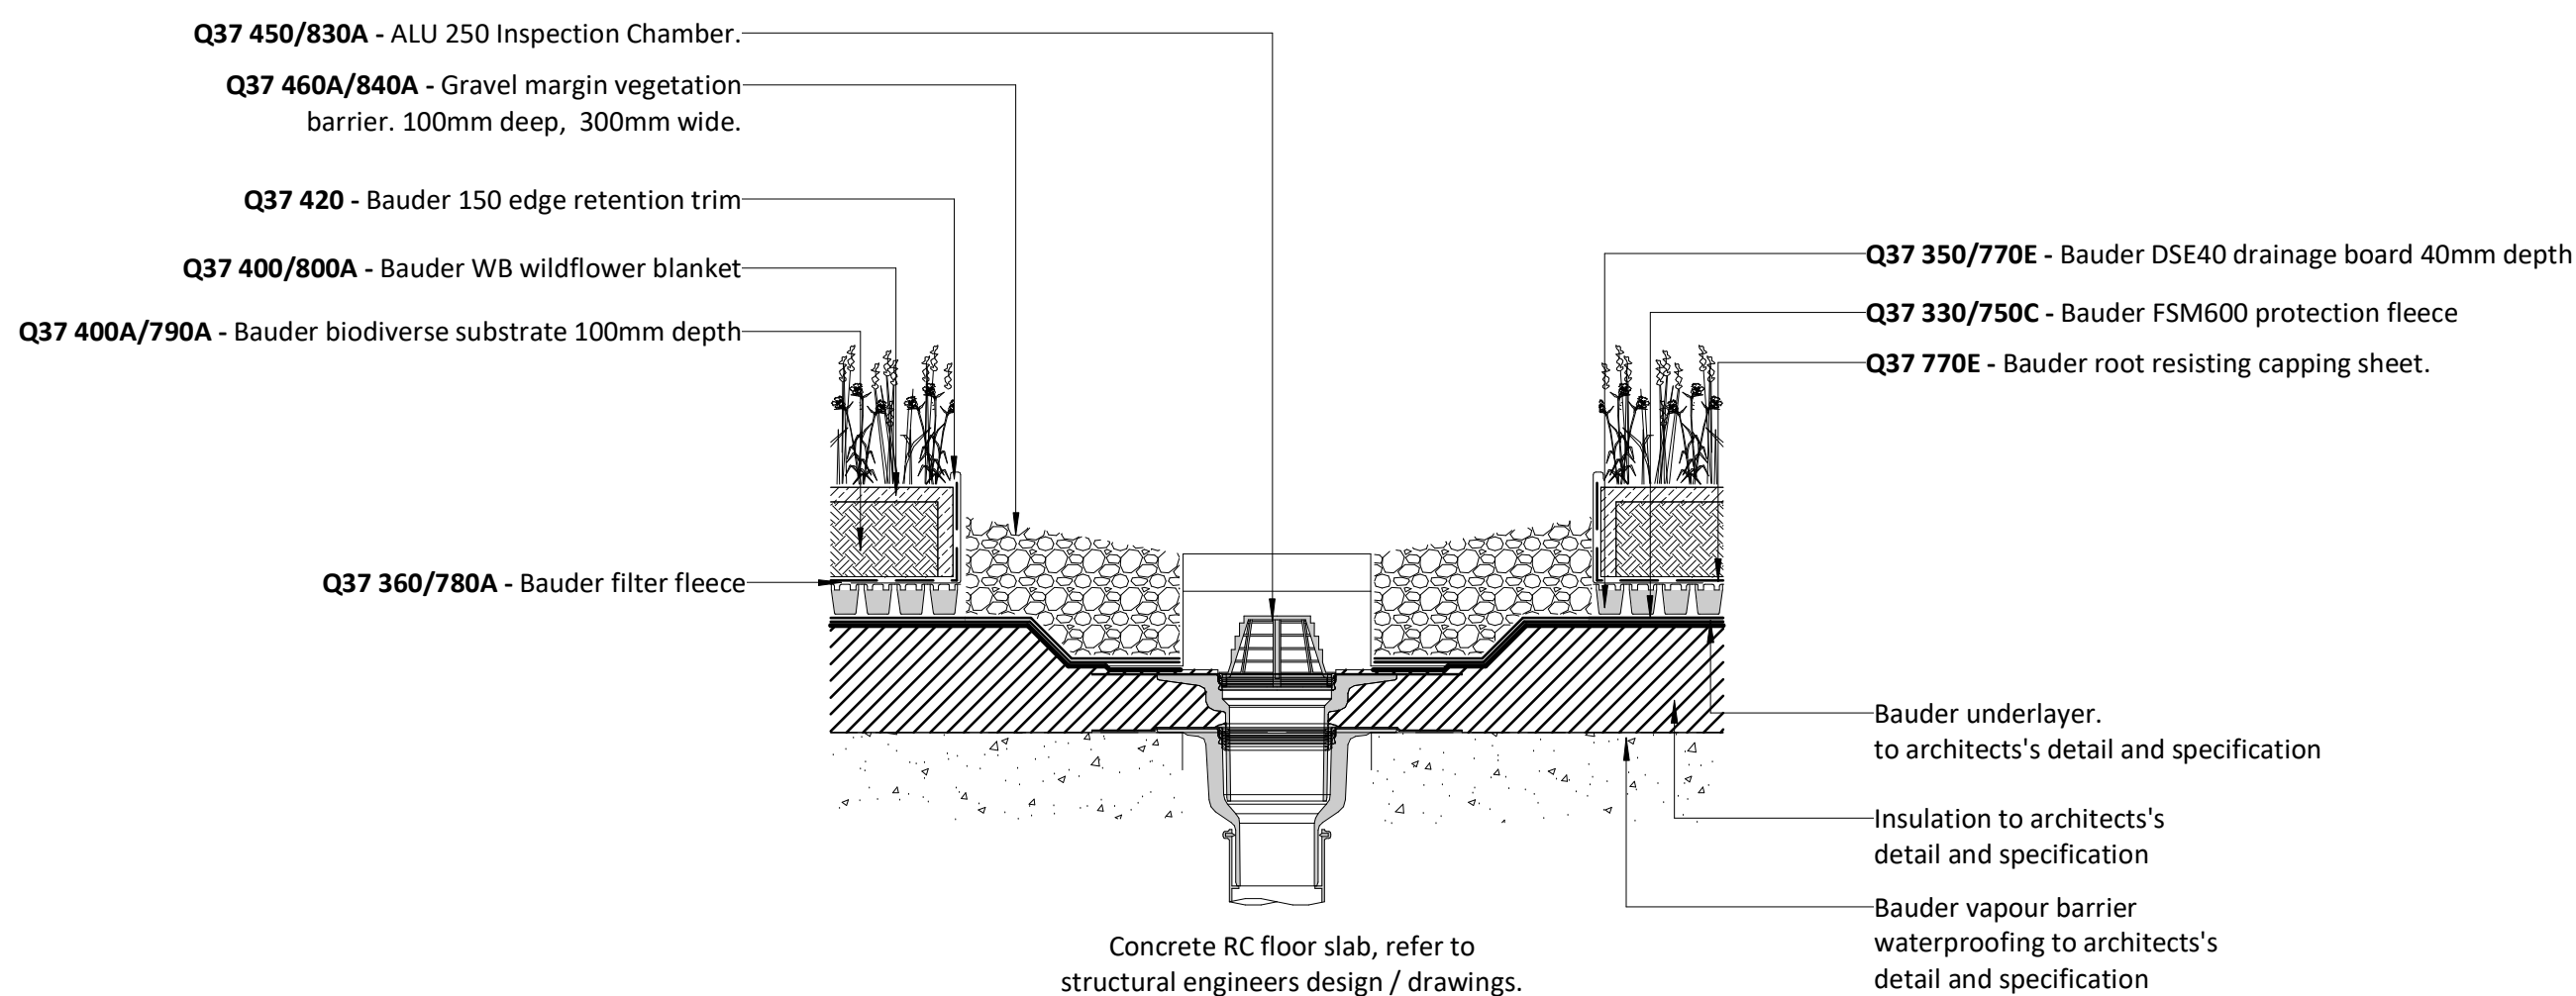

Detail 21 - Green Roof Rainwater outlet detail
1 : 10

First Issue		P01 DWR KMO 06/09/22			
Revision	Status	Rev	Author	Apnd	Date
		newcastle: studio 7 & 8, the kiln, haults yard, walker road, newcastle, n.e.6 2N, t: +44 (0)191 281 3775			
		london: the fisheries, 1 mientmore terrace, london, e8 3pn, t: +44 (0)203 479 2649			
		glasgow: 177 w george st, glasgow metropolitan area, g2 2B, t: +44 (0)141 301 1465			
		w: www.oobe.co.uk e: info@oobe.co.uk			

Client	Haringey Council
Project	Brunel Walk redevelopment & Turner Avenue Estate improvements
Title	Typical Roof Terrace Details

Dwg. No.	5350- OOB- ZZ- ZZ- DR- L- 0515	Scale	1 : 10 @ A1
Revision	P01	Date	September 2022