
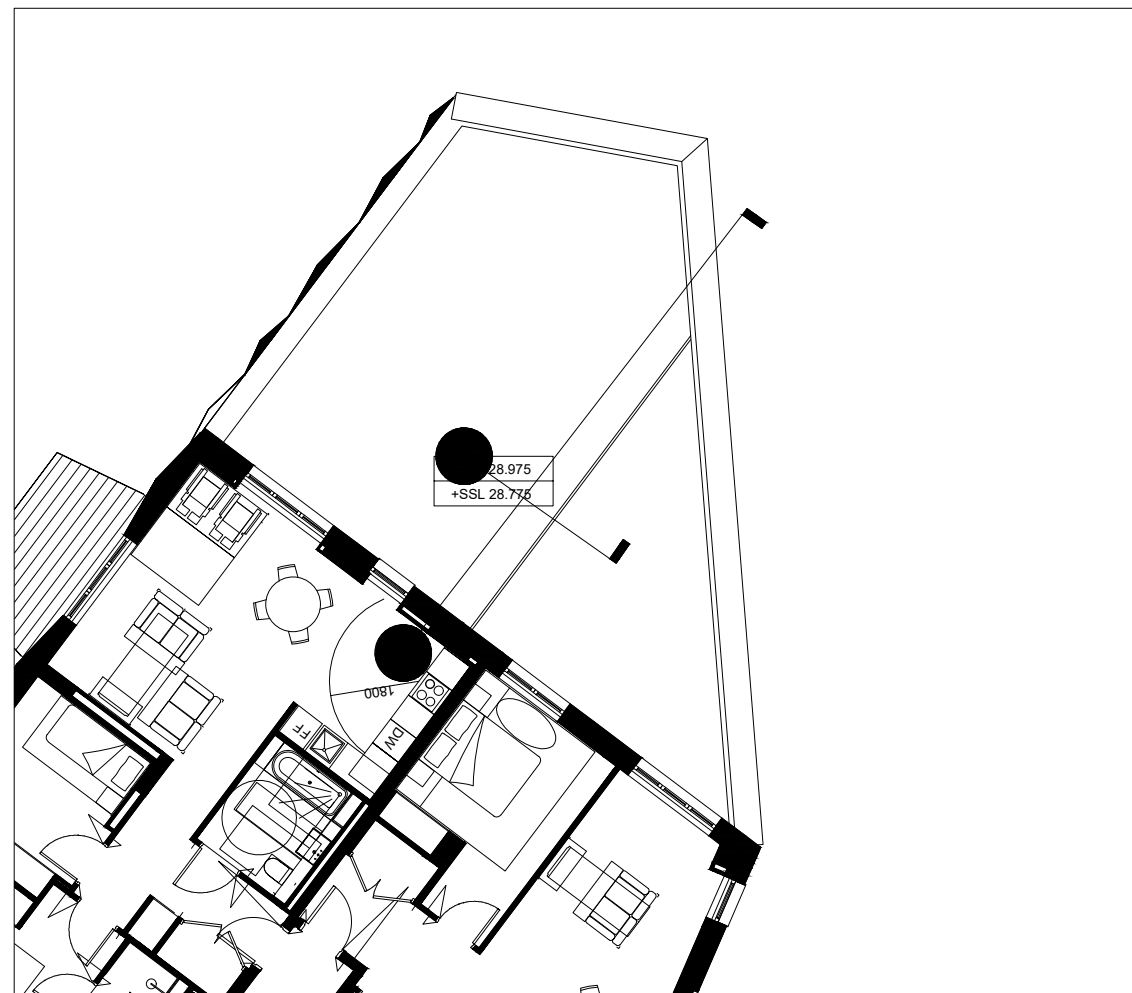
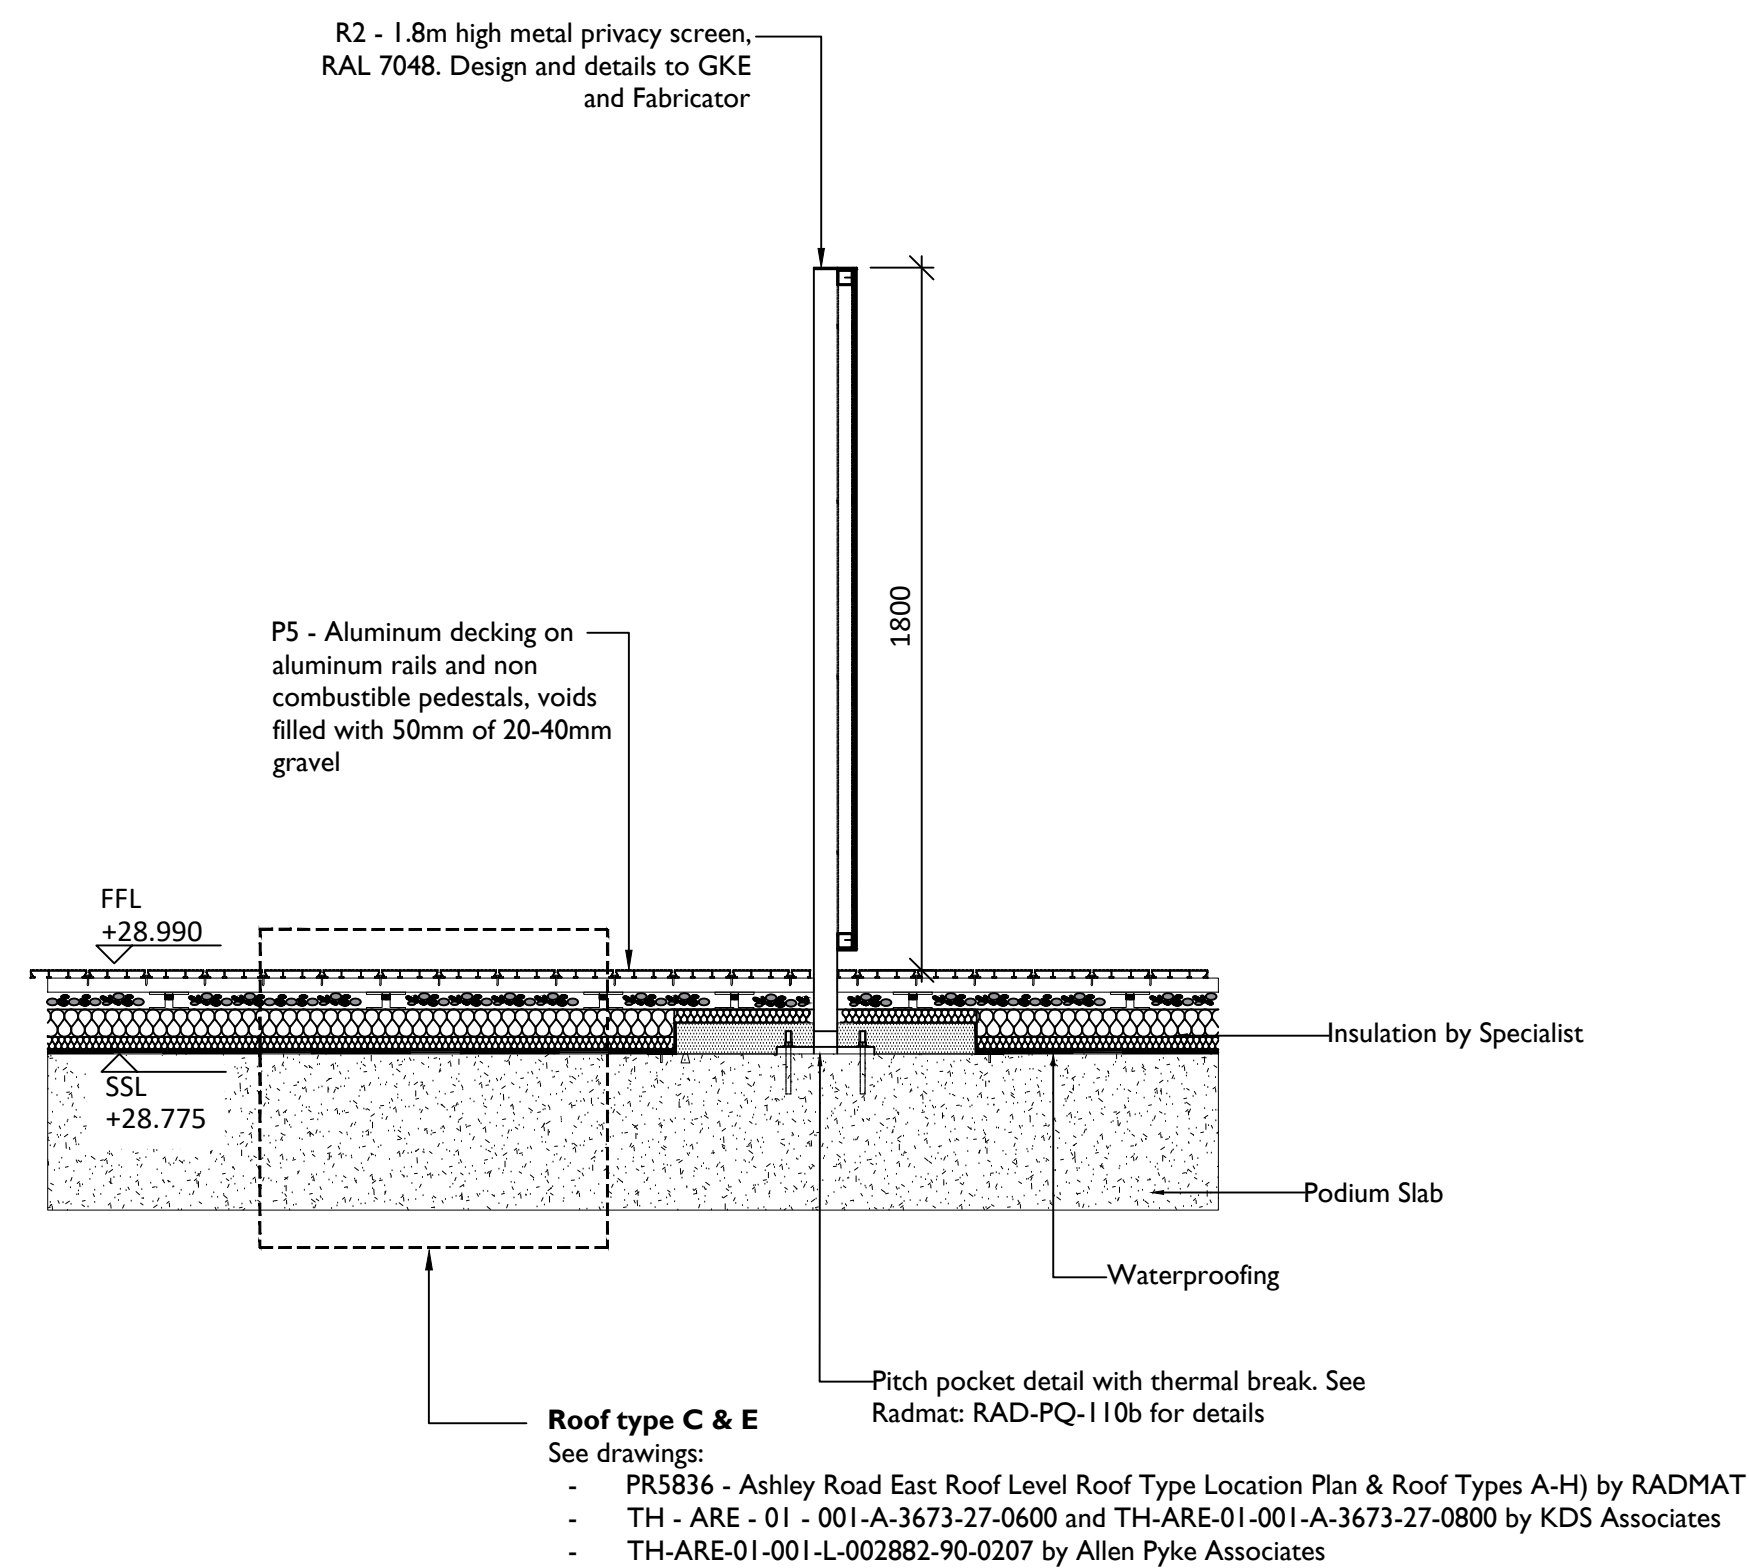


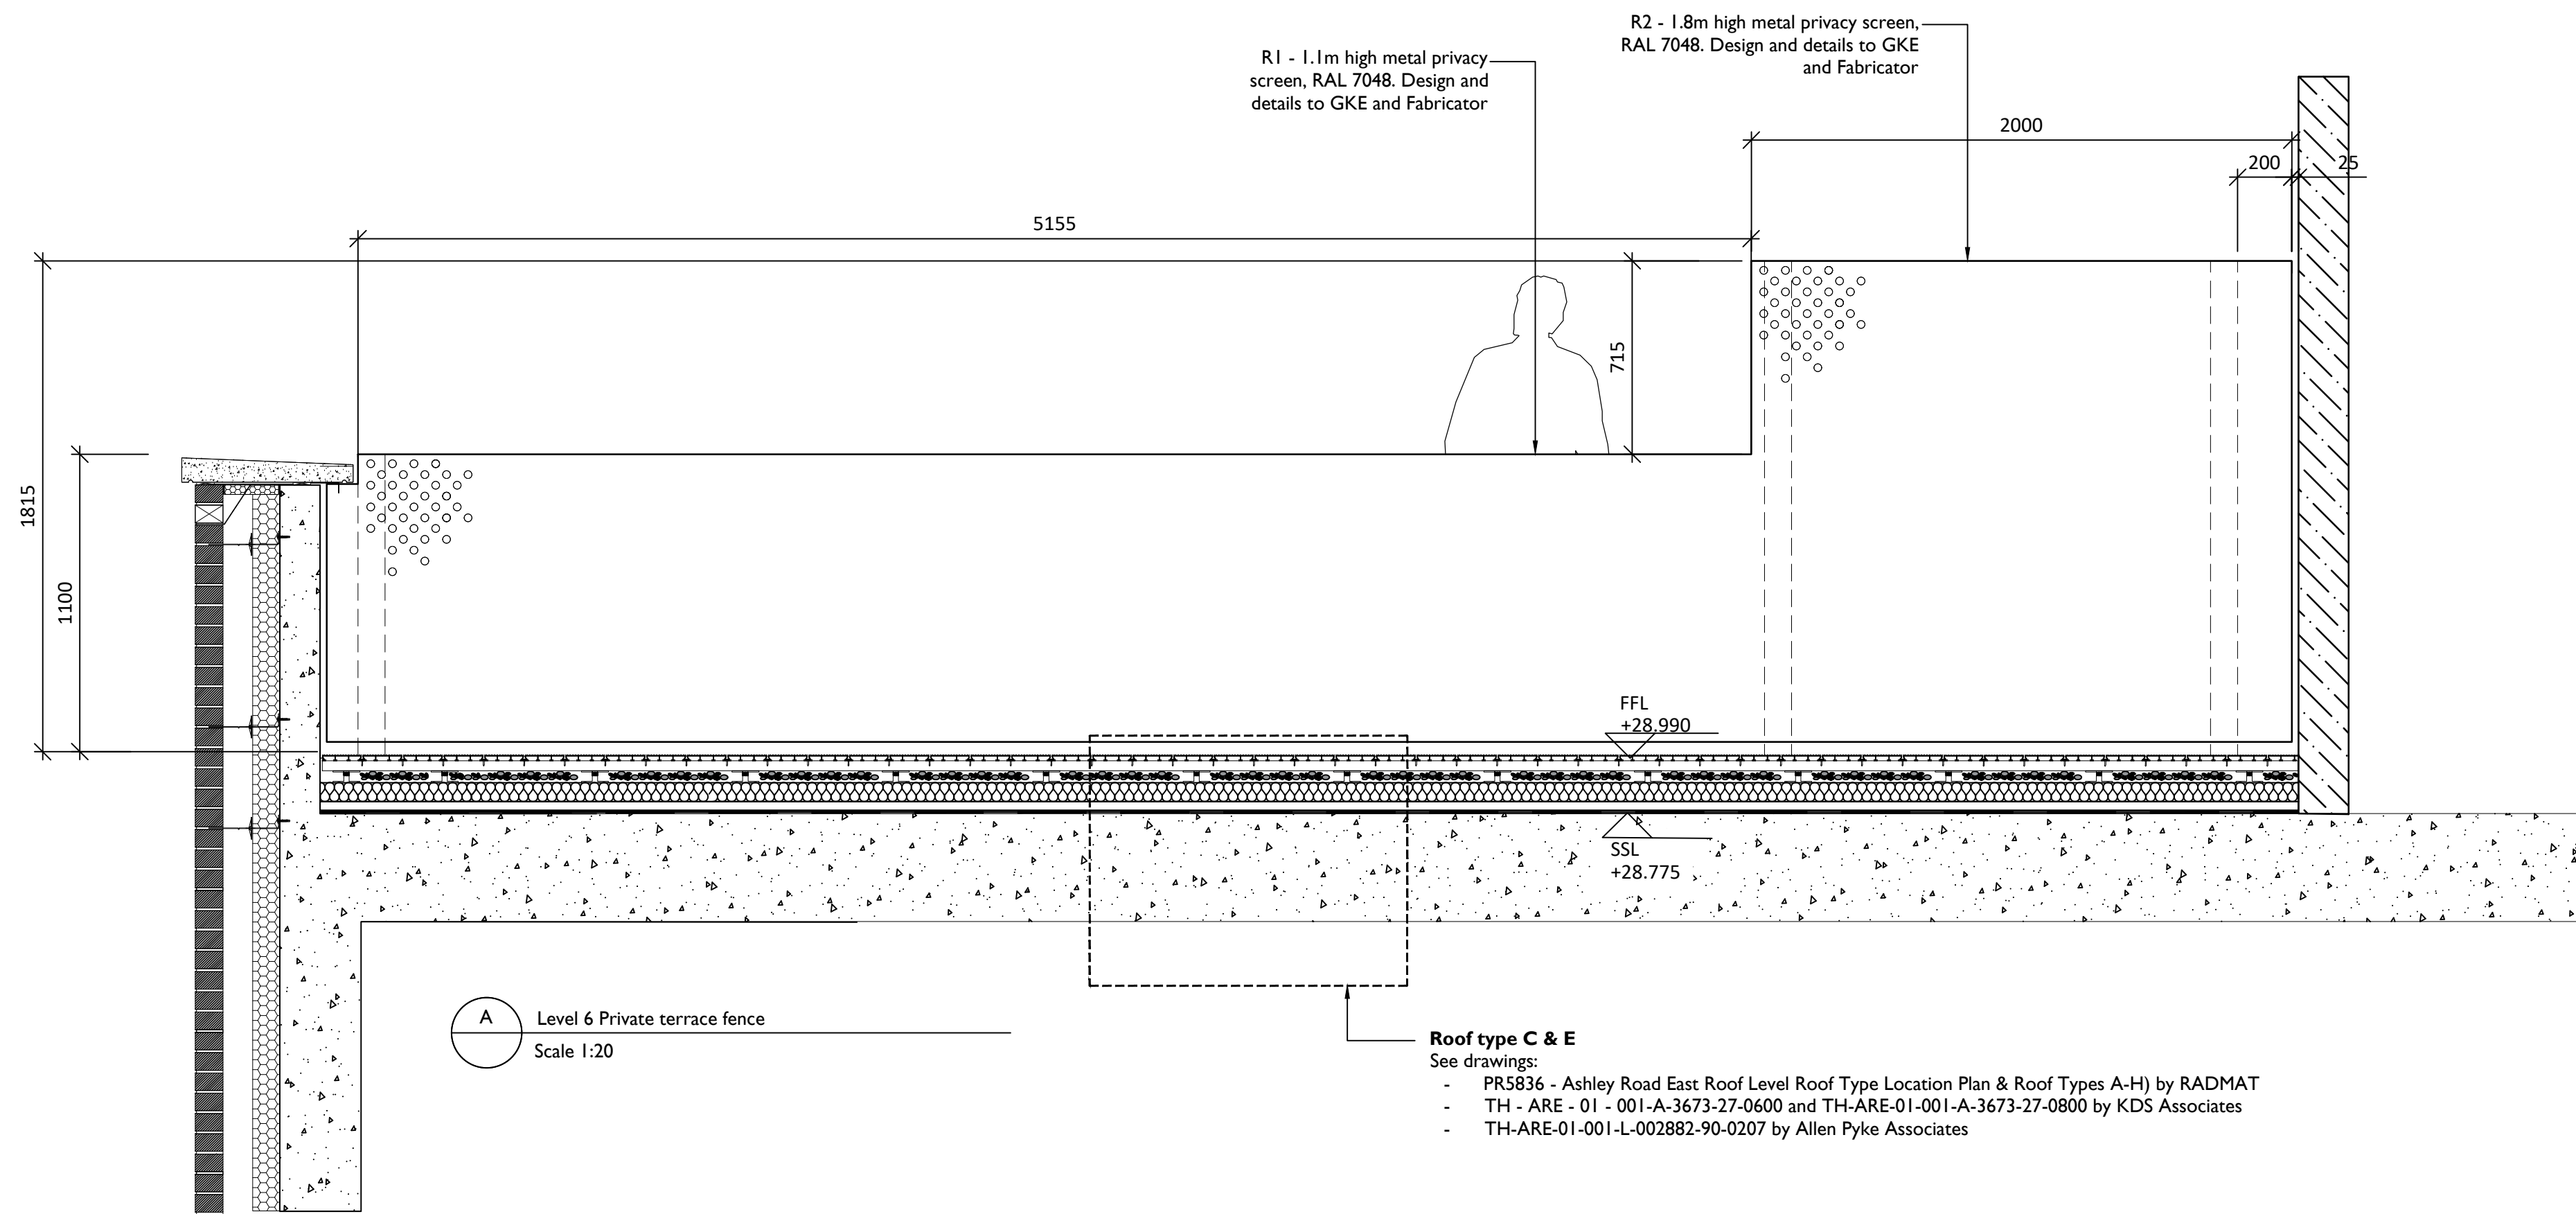

Section Location Plan - NTS
Level 05 - Private Terrace

APAL FILE REFERENCE
2882-S-05

Notes

This drawing is subject to copyright.
Do not scale from this drawing.

Based on drawing by KDS Associates
Drawing number TH-ARE-01-001-A-3673-20-0105

For the Legend refer to drawing:
TH-ARE-01-001-L-002882-90-0701
For the layout plan refer to drawing:
TH-ARE-01-001-L-002882-90-1052

Drawings and levels are design intent only and subject to
further co-ordination with architect, structural and civil
engineers, M&E.

Waterproofing and insulation are to be detailed by specialist.

Details of the AOV are to be reviewed during Stage 5 and
agreed with the client team.

Metal slatted privacy screen is design intent. Final design to
fabricator's design.

Rev	Description	Date	Drawn	Checked
C1	Issued for Construction	11/05/22	LM	VF
D	Privacy screen detail amended	22/04/2022	SS	LM
C	Privacy screen details amended	07/02/2022	SS	MI
B	Details updated to latest Radmat information	20/01/2021	WD	
A	Viewpoint upload	23/10/20	SS	WD

Drawing Status

CONSTRUCTION

Allen Pyke
69A Lensfield Road,
Cambridge, CB2 1EN
T 01223 358055
www.allenpyke.co.uk
CAMBRIDGE • KINGSTON UPON THAMES
A registered practice of the Landscape Institute

Client	Galliford Try	Scale	1:20@A1
Project	Ashley Road East	By/Chk	WD
Drawing Title	Level 05 Details 2 of 2 Amenity Terrace Boundary Details to Private Terraces	Date	06/05/2020
Drawing Number	TH-ARE-01-001-L-002882-90-0552	Revision	C1