


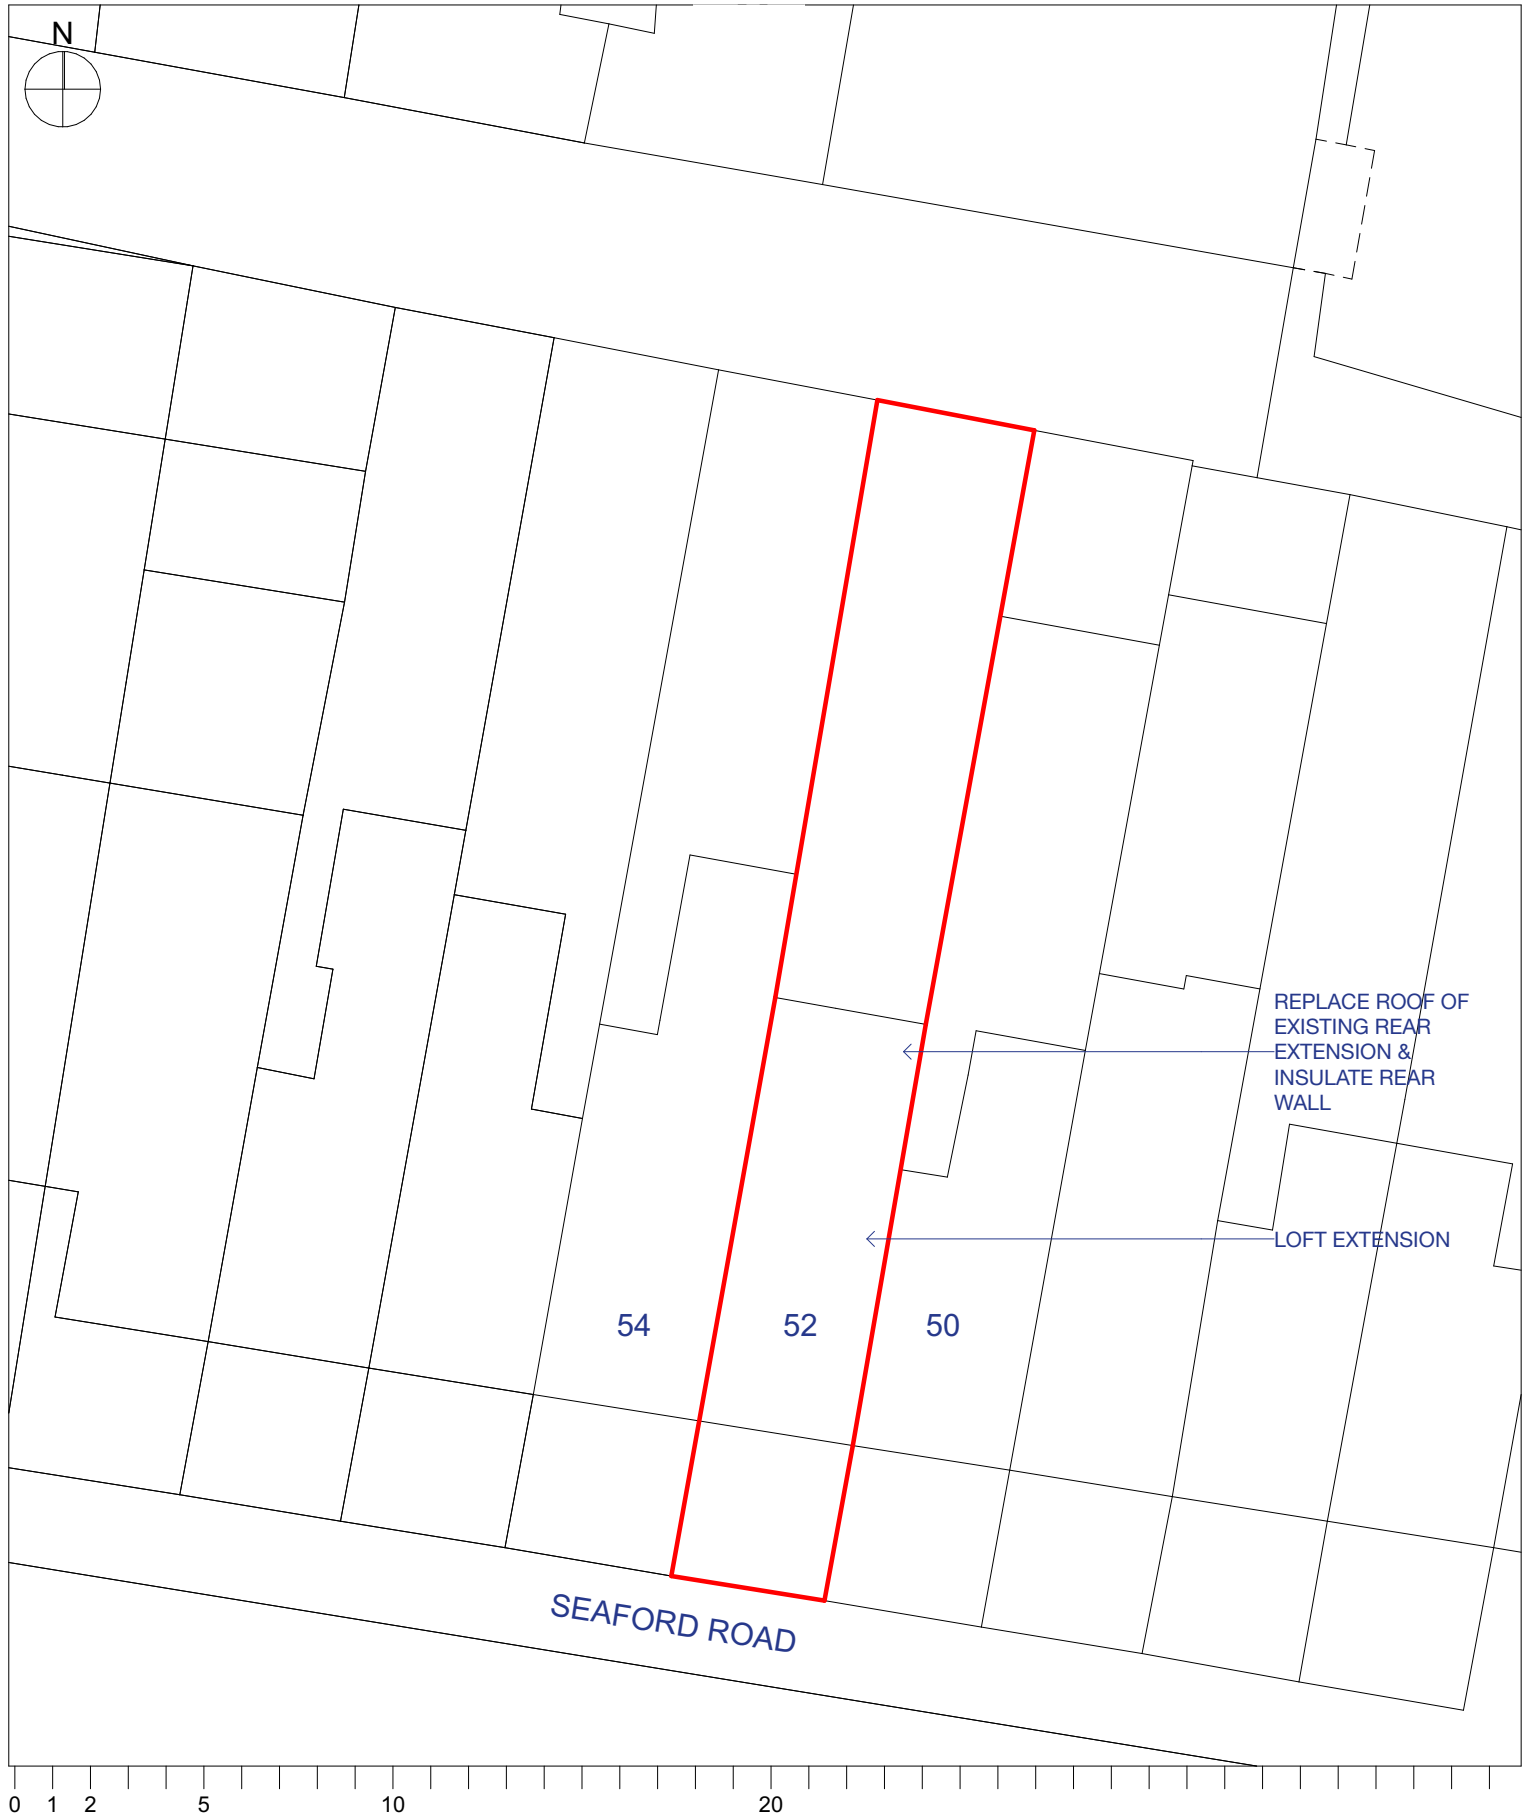

Architect Collective Works LLP 60 Grays Inn Road, Unit 2.01, London WC1X 8LU www.collectiveworks.net The drawings show design intent only. Designs are subject to approval by statutory authorities and any necessary alterations should be made if required to comply with statutory requirements. All design concepts and drawings are the property of Collective Works LLP. No reproductions, adaptations and/or copies may be made without written consent. © Collective Works LLP, all rights reserved 2022	Drawing Purpose For Planning		Project 0252 Step Change 52 Seaford Road London N15 5DT	
	Revision 00	Date 09/09/2022	Purpose For Planning	Client OH & TK
	Title Block Plan			
	Number CW-0252-010		Scale @ A4 1:200	Revision 00