
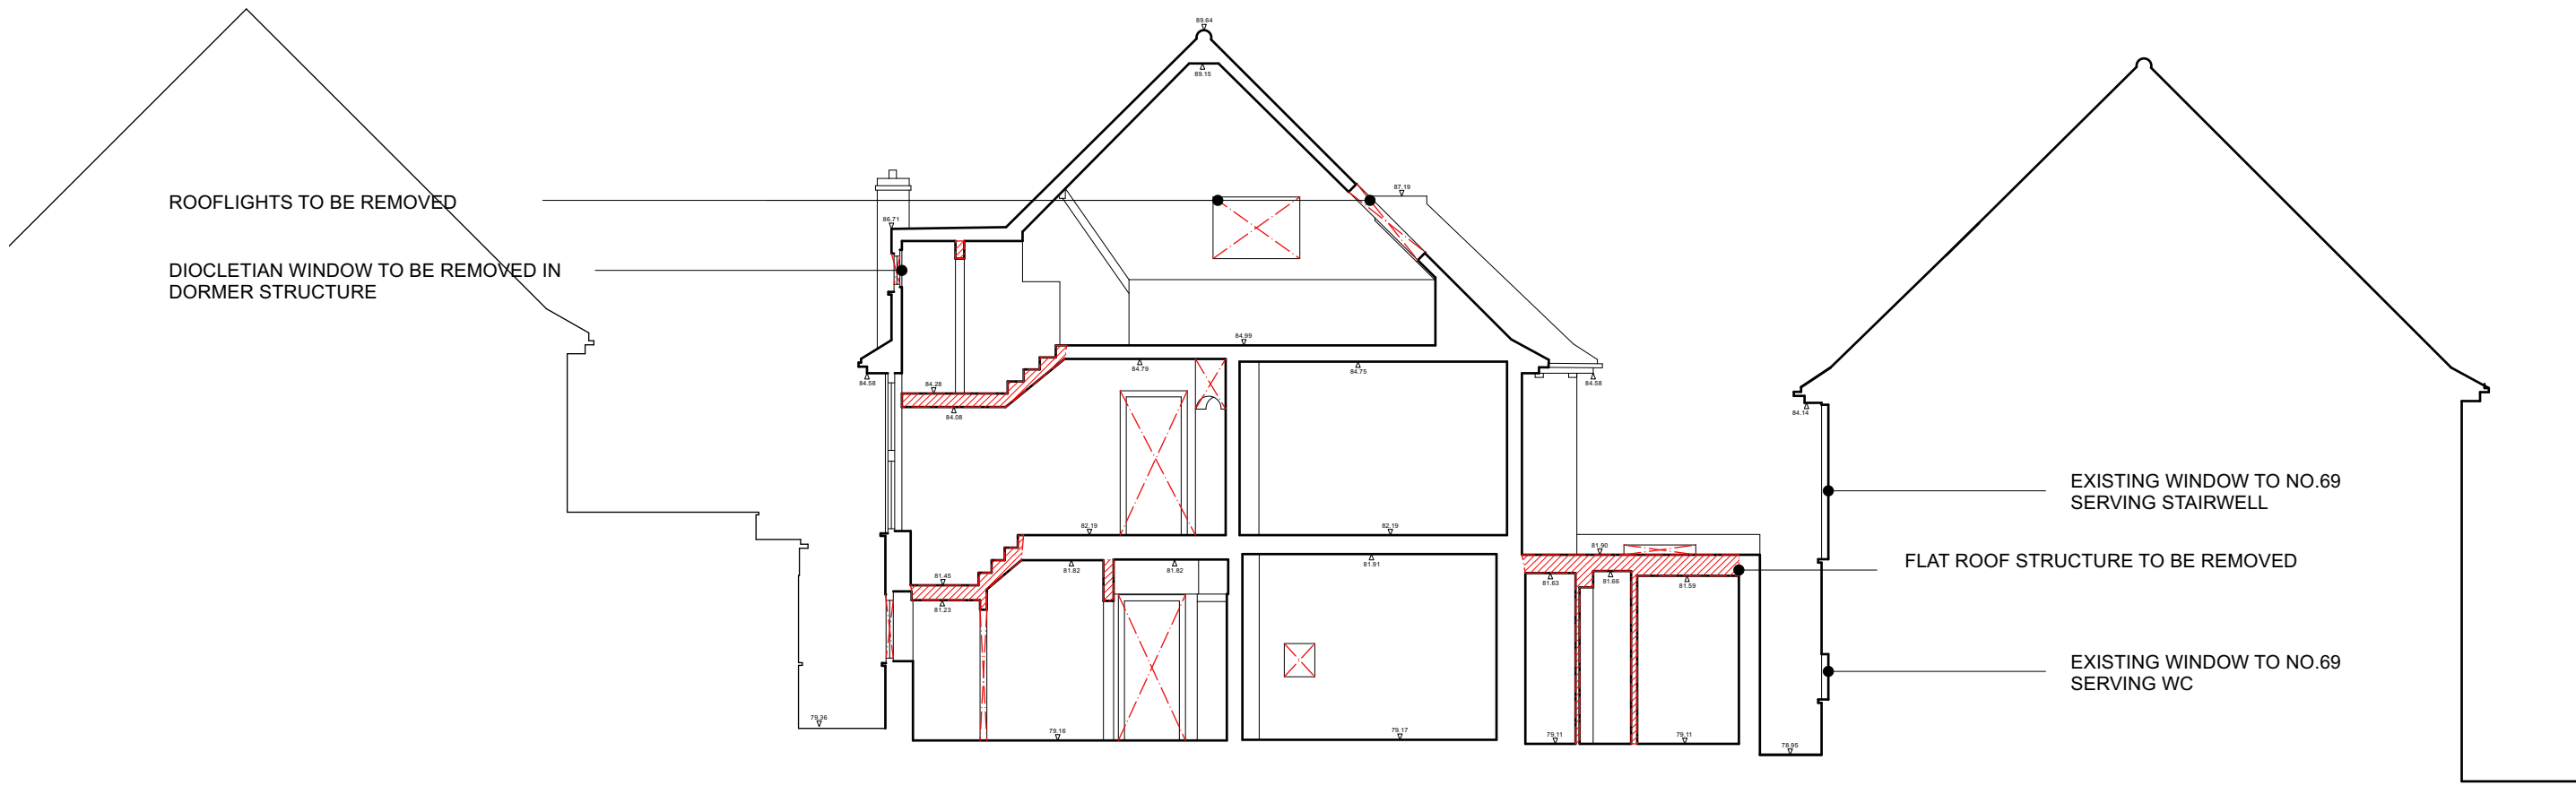


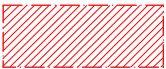


NO. 65 SHEPHERD'S HILL

NO. 67 SHEPHERD'S HILL


NO. 69 SHEPHERD'S HILL

 Fabric Demolitions

 Fittings Demolitions

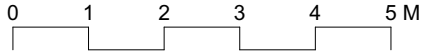

1 Existing Cross Section BB
Scale: 1:100

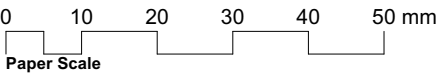

DAVID RUSSELL ARCHITECT 94 Revelon Road, London, SE4 2PR, UK M: +44 (0) 774 884 7288 E: info@davidrussellarchitect.com		Revision	Date
Project		67 Shepherd's Hill	28.09.2022
Drawing Title		Existing Cross Section BB	1:100@A3
0mm		50mm	100mm
DO NOT SCALE FROM THIS DRAWING ALL DISCREPANCIES TO BE REPORTED ©2021 David Russell		Job No./ Stage/ Drawing No.	016_PL_012