



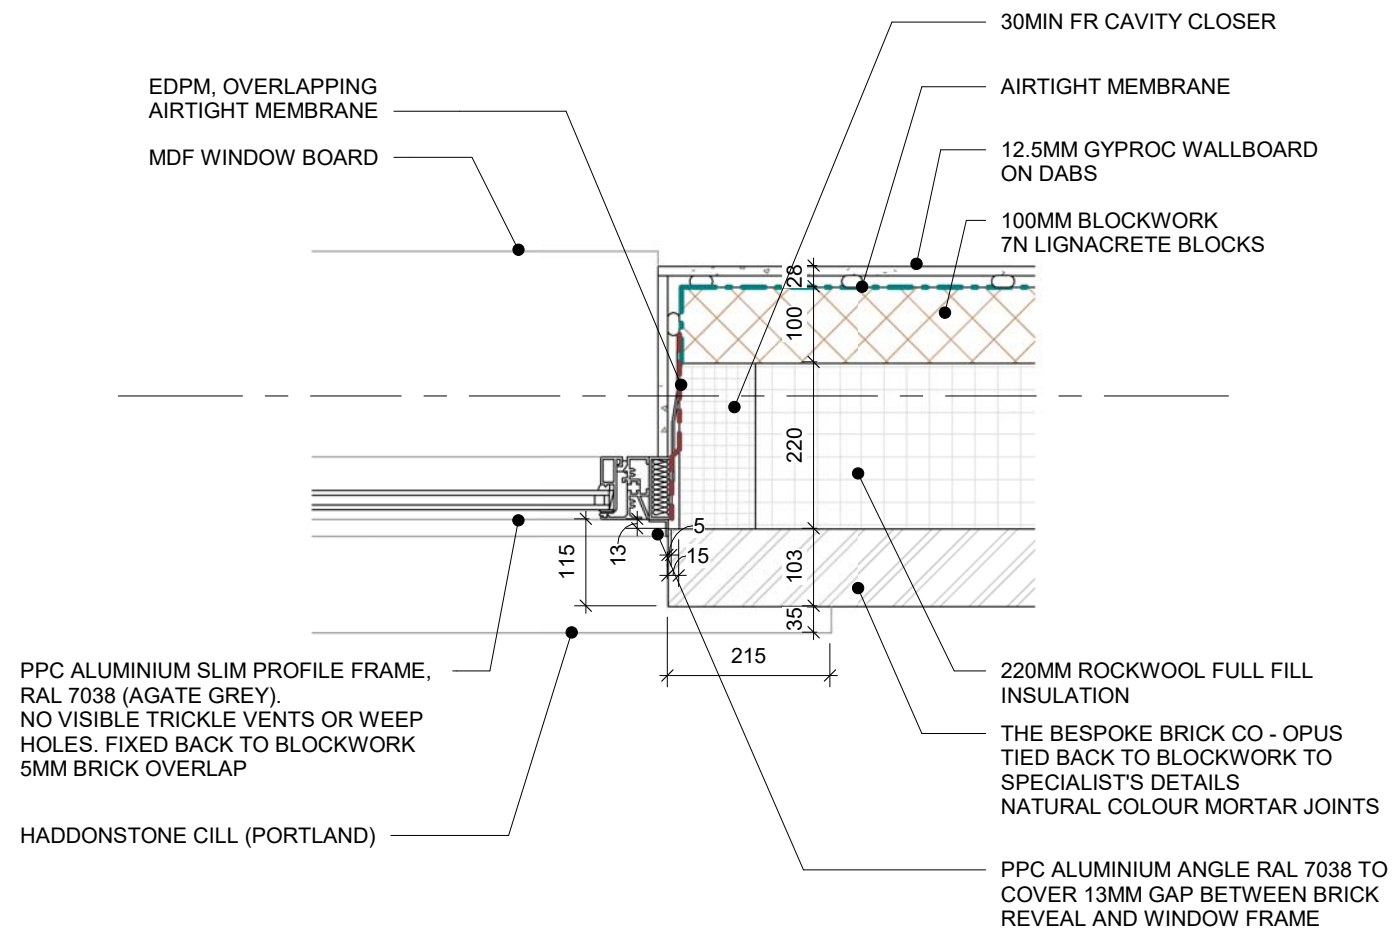

1 Lomond Close Window Plan Detail
1 : 10

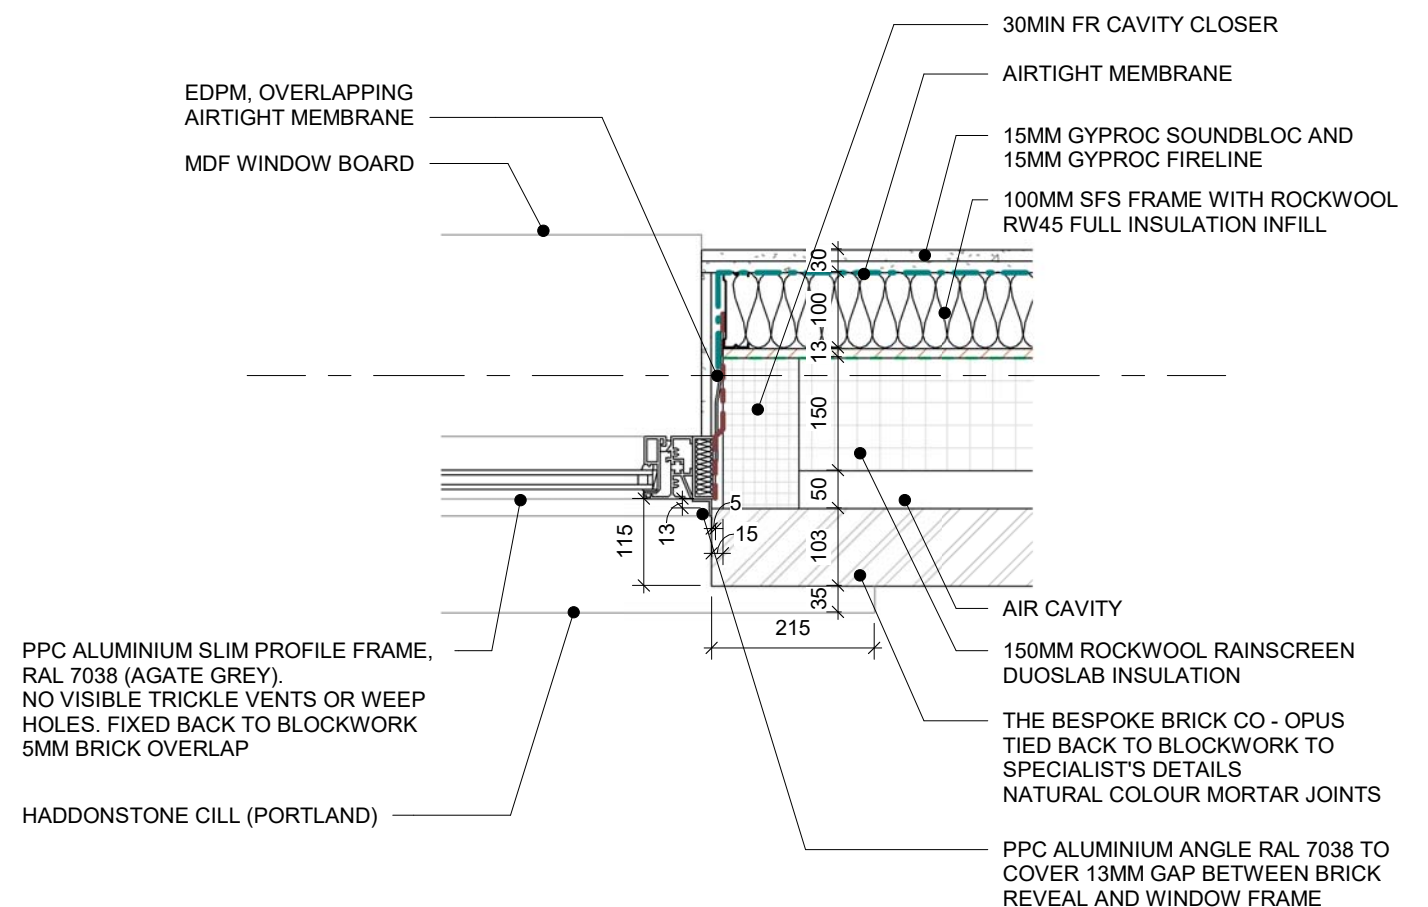

2 Watts Close Window Plan Detail
1 : 10

Copyright reserved

All dimensions to be checked on site before work commences. Figured dimensions to be taken in preference to scaled dimensions. If in doubt please ask.

P2	General update / First issue	15/09/22
P1	General update	07/09/22
Revision	Description	Date

STATUS	Preliminary
PROJECT	Watts Close
DRAWING	Typical Window Plan Details

DRAWN BY	RC	CHECKED BY	CB	DATE	Sept'22
SCALE (@ A3)	1 : 10	PROJECT NUMBER	22015		
DRAWING NUMBER	CFE2 - DAR - XX - XX - DR - A - 0501	REV	P2		
Project Identifier	Originator	Zone	Level	Type	Discipline
Number	Revision				

