


Garden Outbuilding Proposal for 7B Wolseley Road, London, N8 8RR

AMENDED


Proposal for 3.4m x 2.3m timber garden office



Scale = 1:100

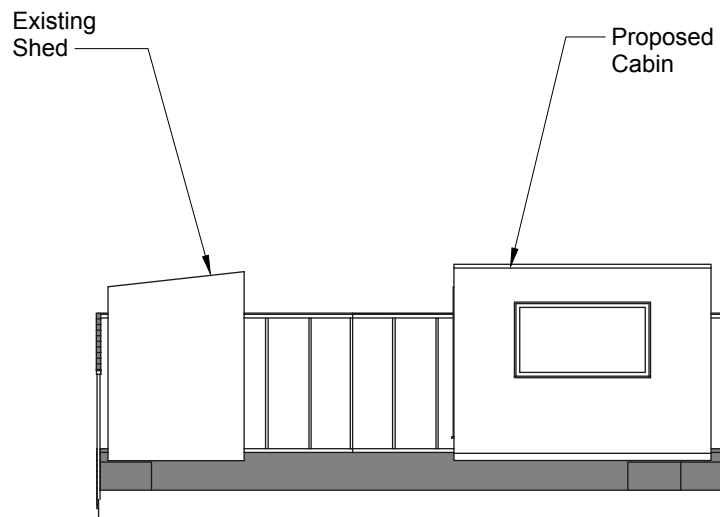


1a North Elevation Proposed
A4 Scale: 1mm : 100mm

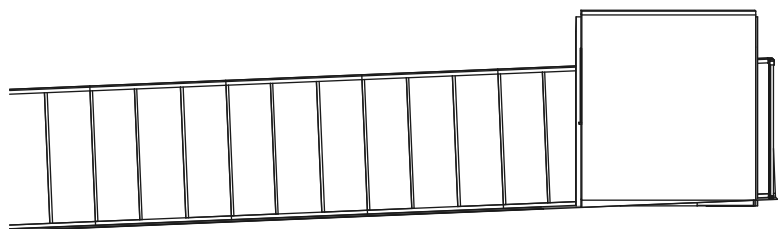

3a West Elevation Proposed
A4 Scale: 1mm : 100mm



2a South Elevation Proposed
A4 Scale: 1mm : 100mm

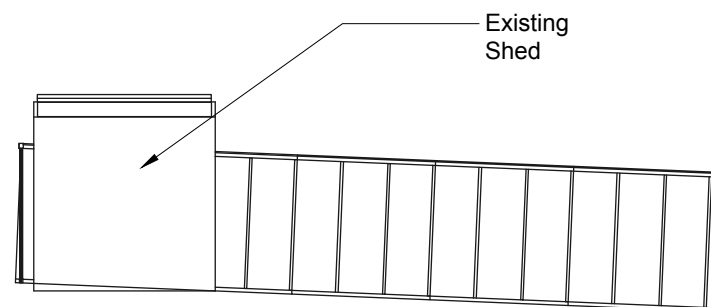


4a East Elevation Proposed
A4 Scale: 1mm : 100mm



Scale = 1:100

Existing
Shed


Existing
Playhouse

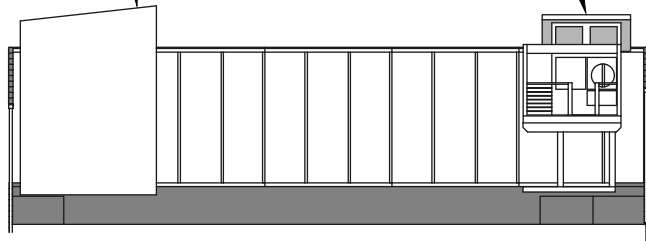

5a North Elevation Existing

A4

Scale: 1mm : 100mm

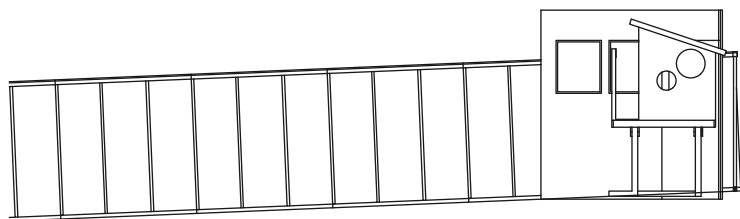

7a West Elevation Existing

A4


Scale: 1mm : 100mm



6a South Elevation Existing

A4

Scale: 1mm : 100mm

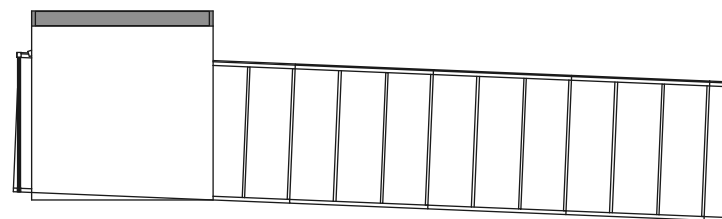


8a East Elevation Existing

A4

Scale: 1mm : 100mm



Scale = 1:100

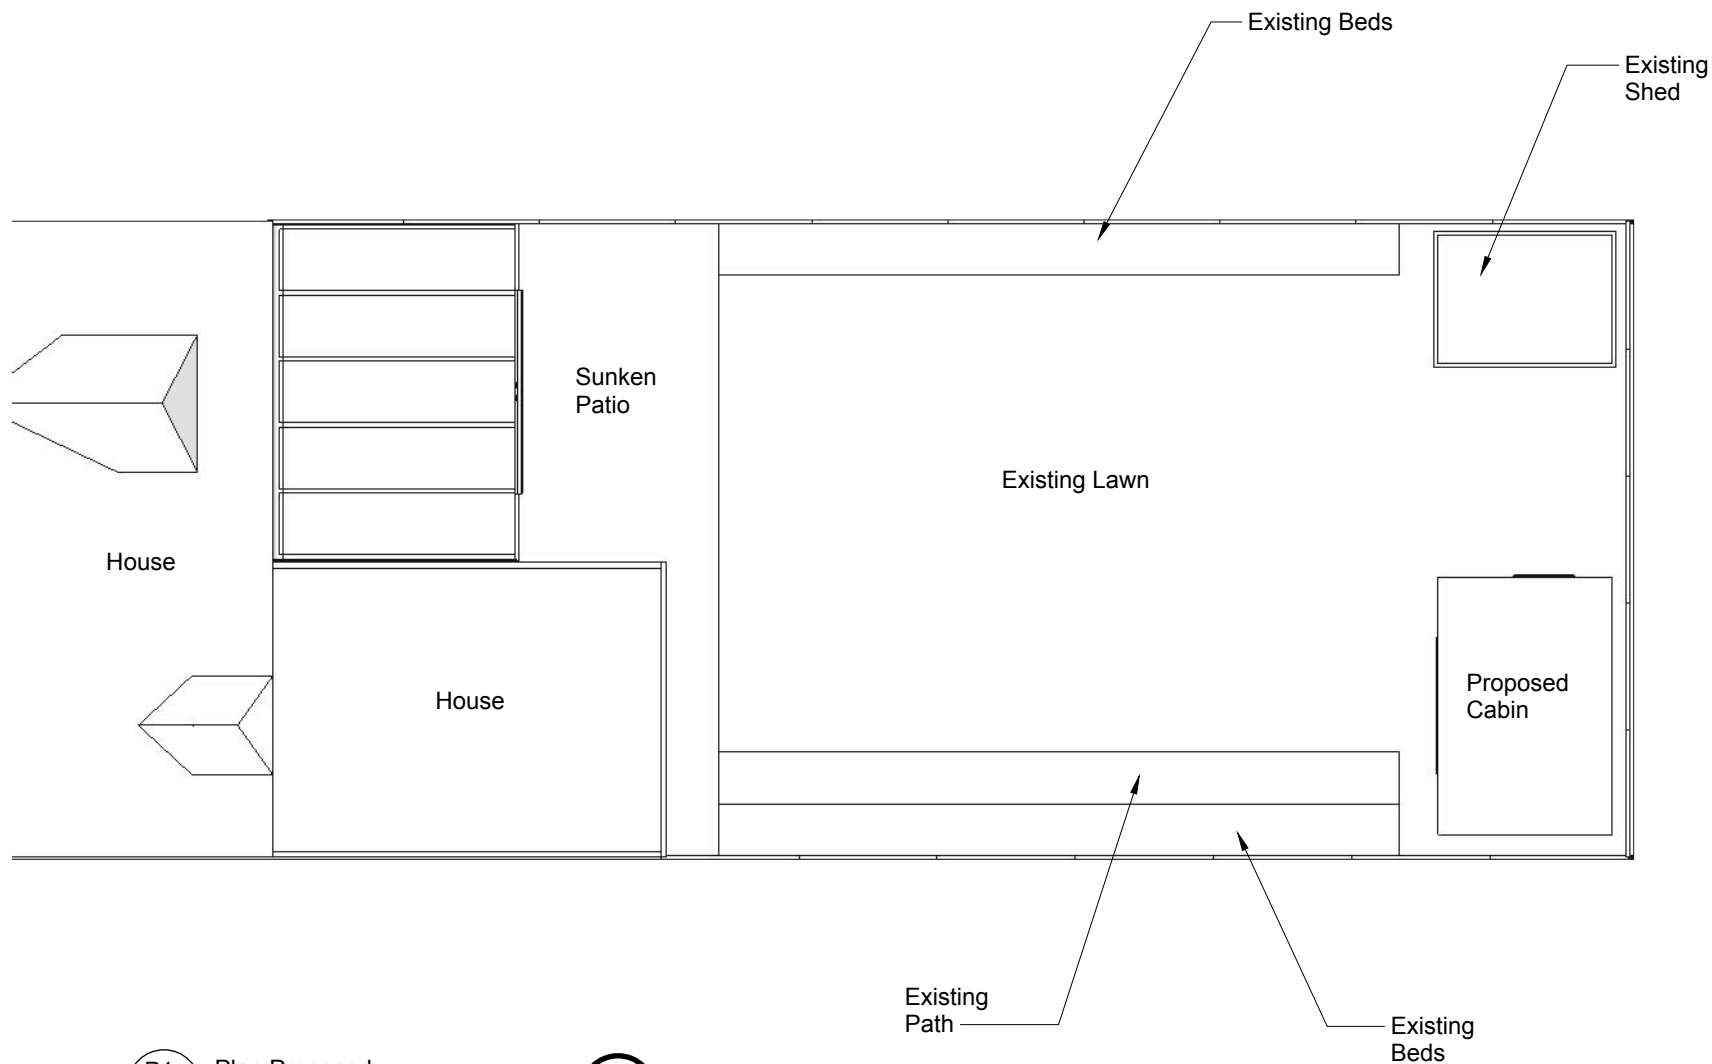


P1a Plan Proposed
A4 Scale: 1mm : 100mm





Scale = 1:100

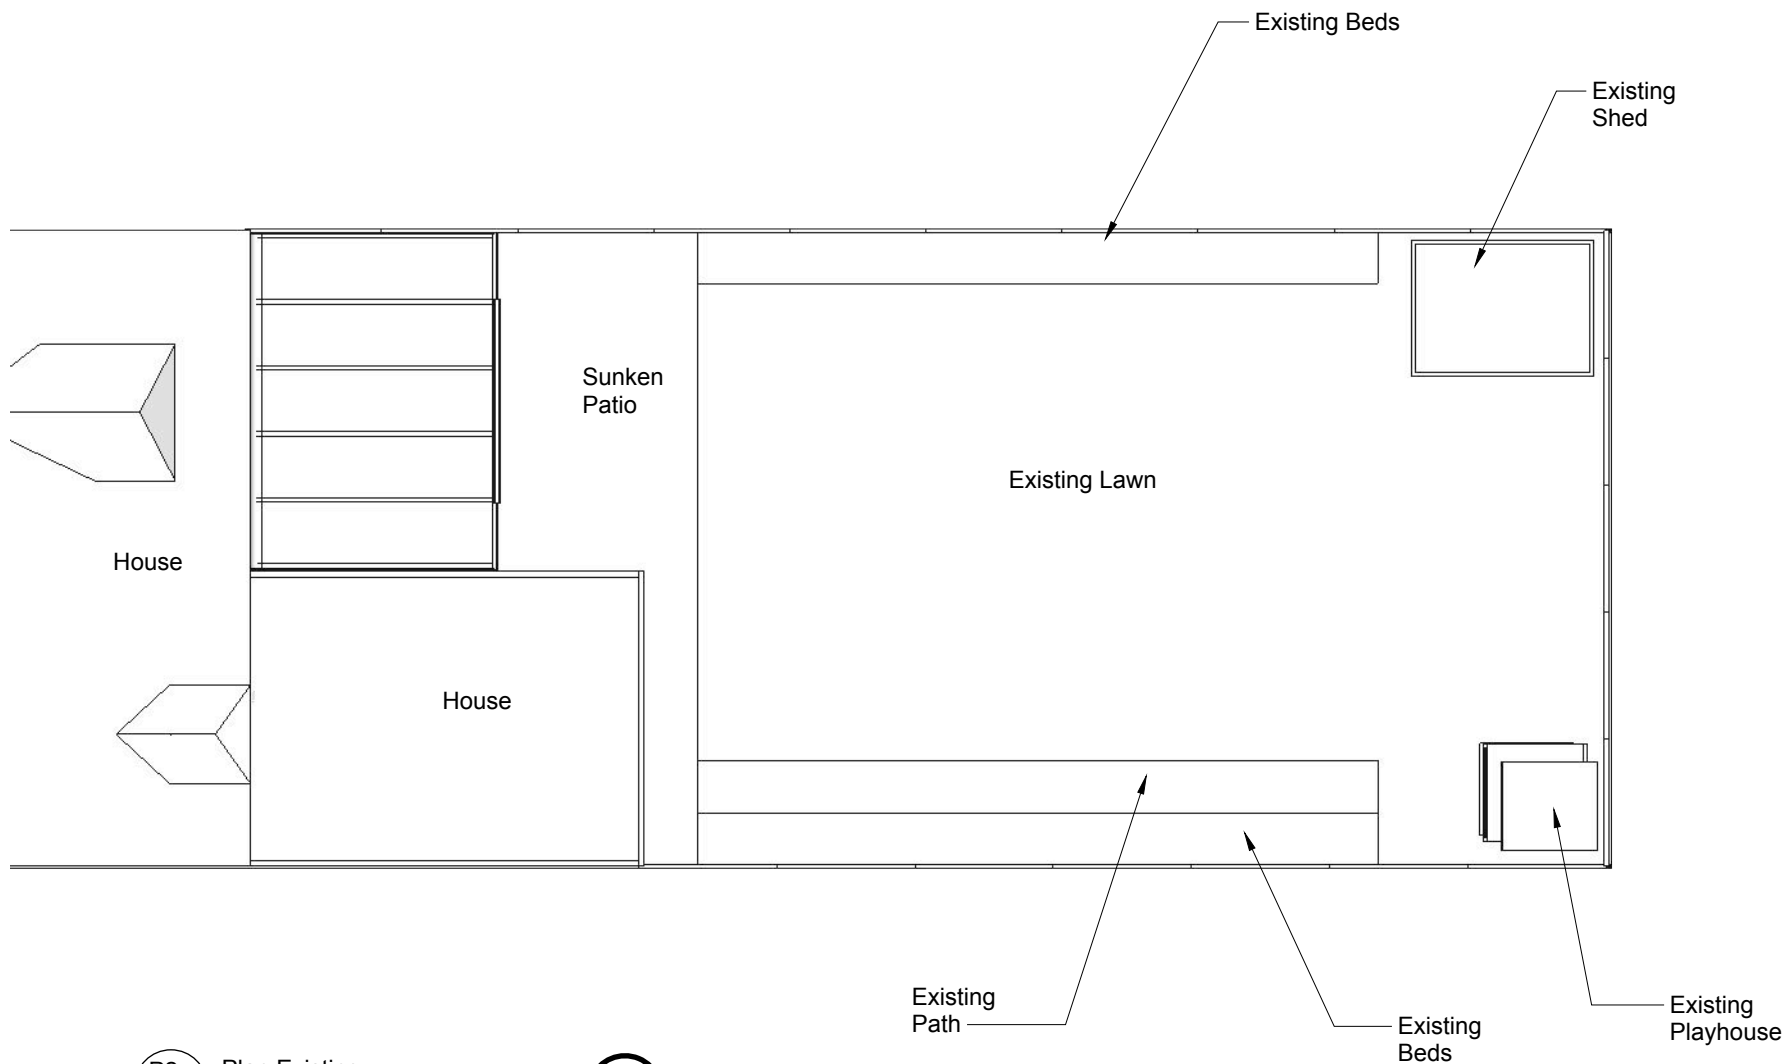


P2a Plan Existing
A4 Scale: 1mm : 100mm





Scale = 1:100

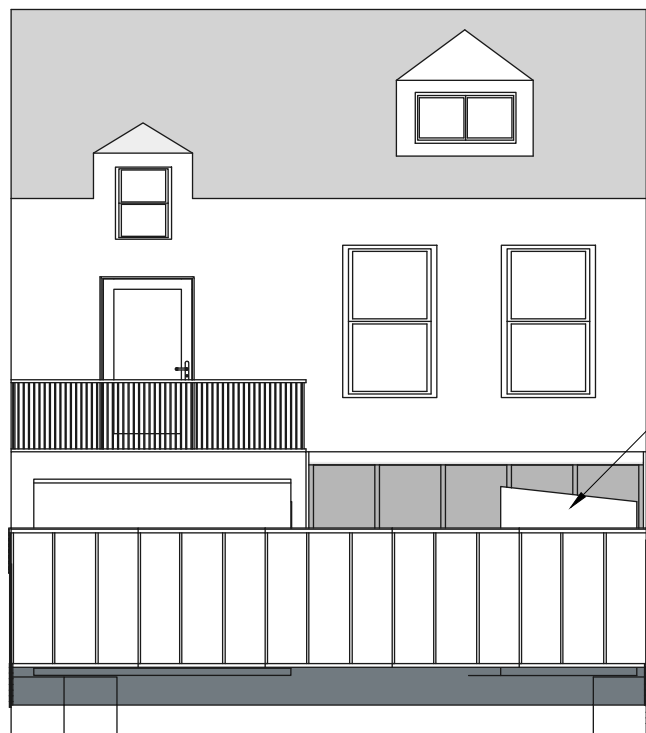

Existing
Shed



9a South Elevation Proposed
A4 Scale: 1mm : 100mm

10a South Elevation Existing
A4 Scale: 1mm : 100mm



Scale = 1:100


11a

Full East
Elevation Proposed

A4

Scale: 1mm : 100mm

Proposed Cabin

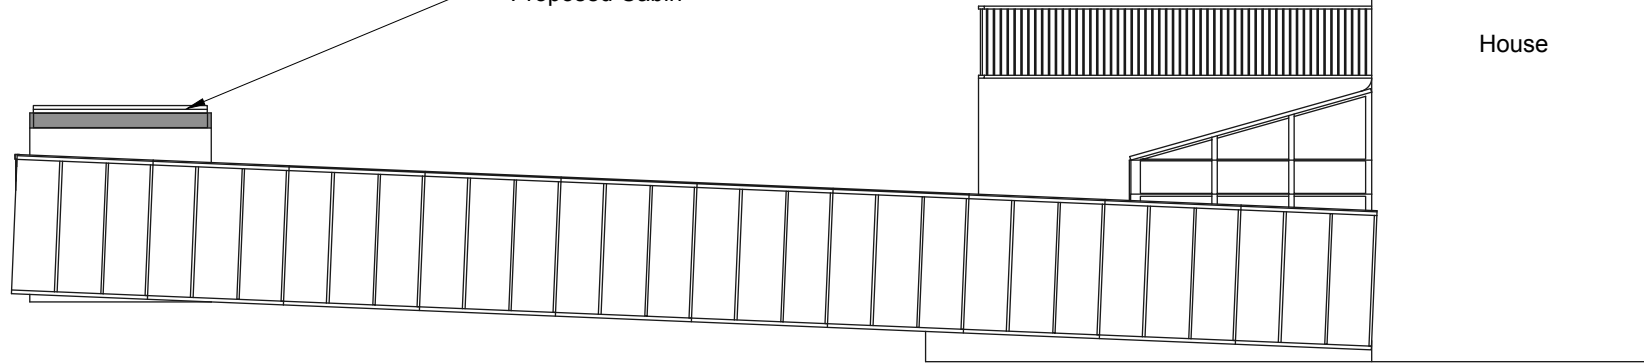


12a


Full East
Elevation Existing

A4

Scale: 1mm : 100mm

Existing Shed

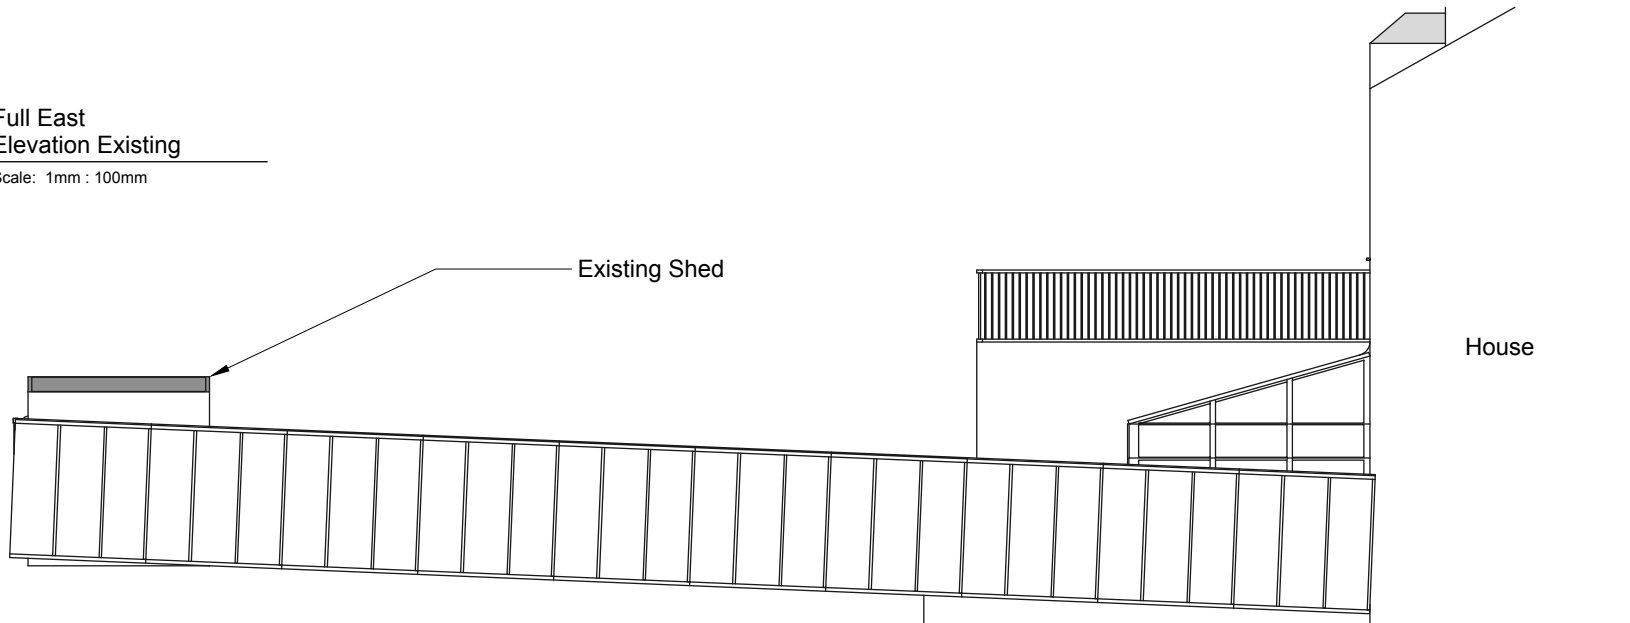

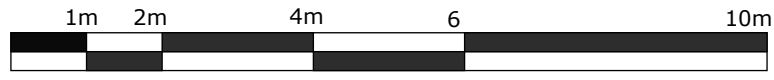

Scale = 1:100

13a
A4

Full West
Elevation Proposed

Scale: 1mm : 100mm

Proposed Cabin

House

14a
A4

Full West
Elevation Existing

Scale: 1mm : 100mm

Existing Shed

House