


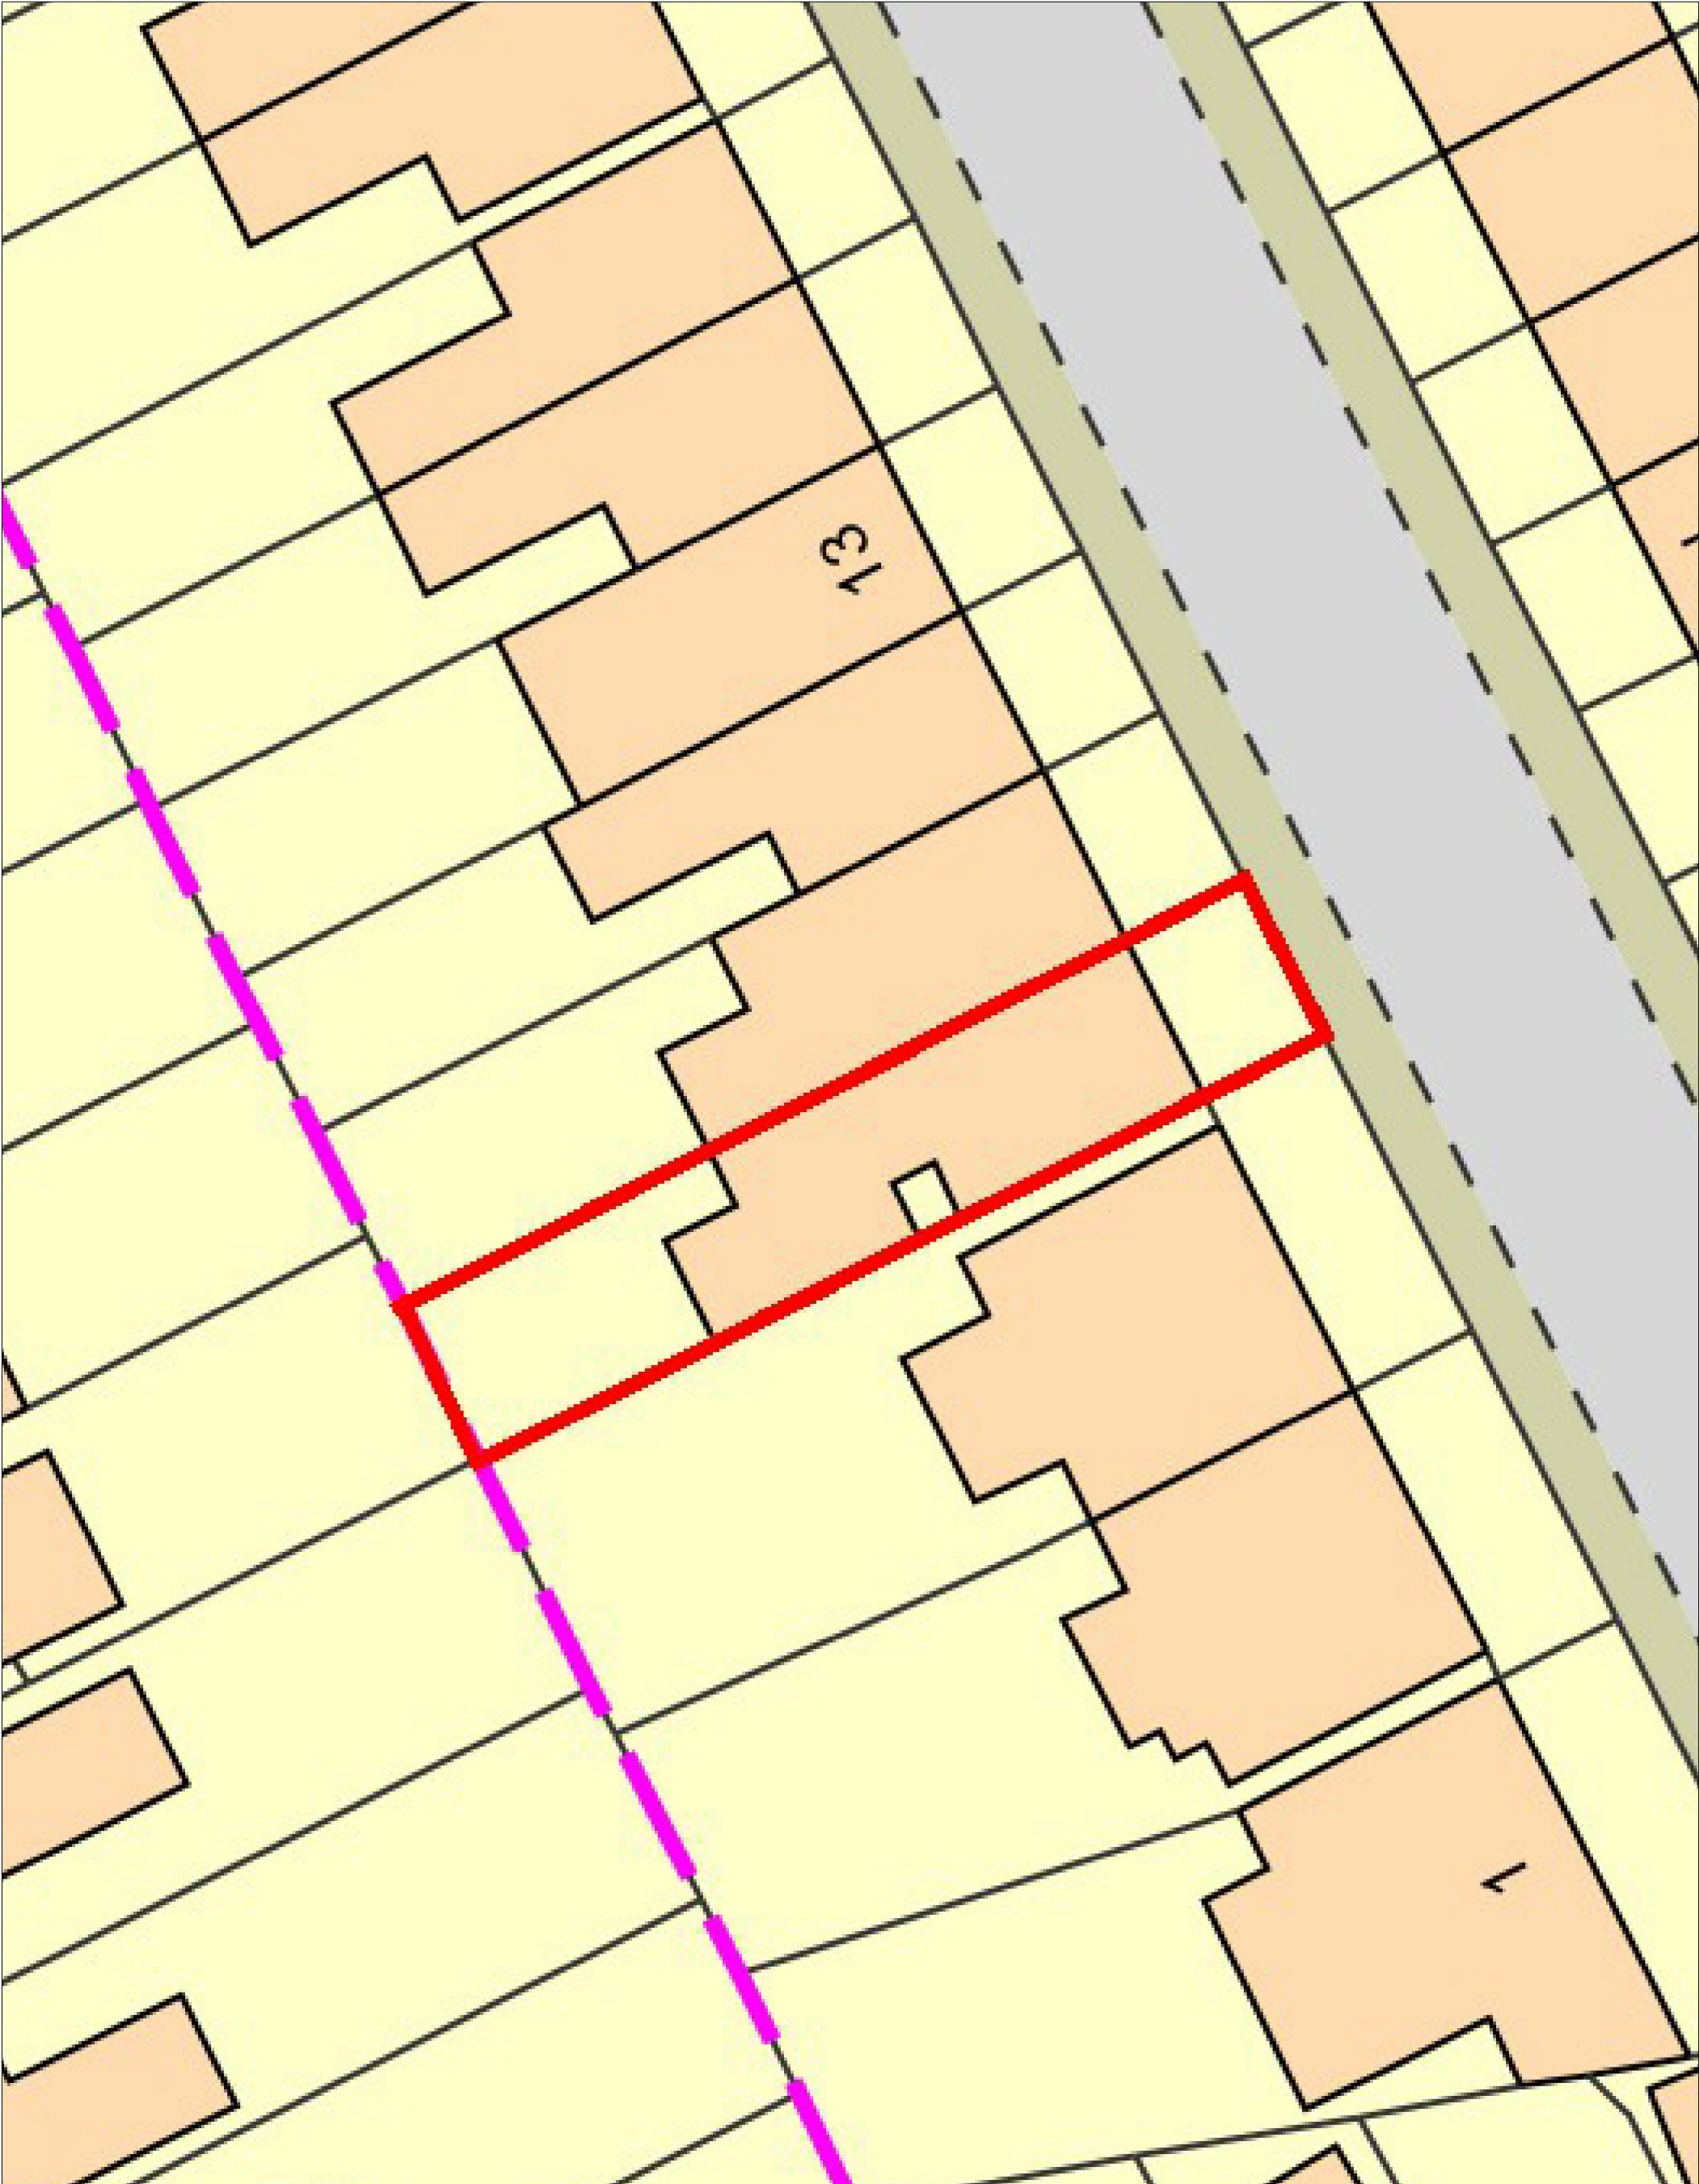

3000 6000 9000 12000 15000  
FOR SCALING PURPOSES, THIS LINE IS 15m LONG  
(1:200)

|                                                                              |  |                                                                                              |  |
|------------------------------------------------------------------------------|--|----------------------------------------------------------------------------------------------|--|
| Dimensions are approximate only<br>and must be checked prior to construction |  | Elinoar Haseen<br>Architecture and Design Ltd<br>Tel: 07870 699937<br>arch@elinoarhaseen.com |  |
| FOR PLANNING - NOT FOR CONSTRUCTION                                          |  | Scale:<br>1:200                                                                              |  |
| Site Address:                                                                |  | September 13th 2022                                                                          |  |
| Flat 3<br>7 Nelson Road<br>London N8 9RX                                     |  | Site Block Plan @1:200                                                                       |  |
|                                                                              |  | 7NEL /L100                                                                                   |  |