




Isometric View

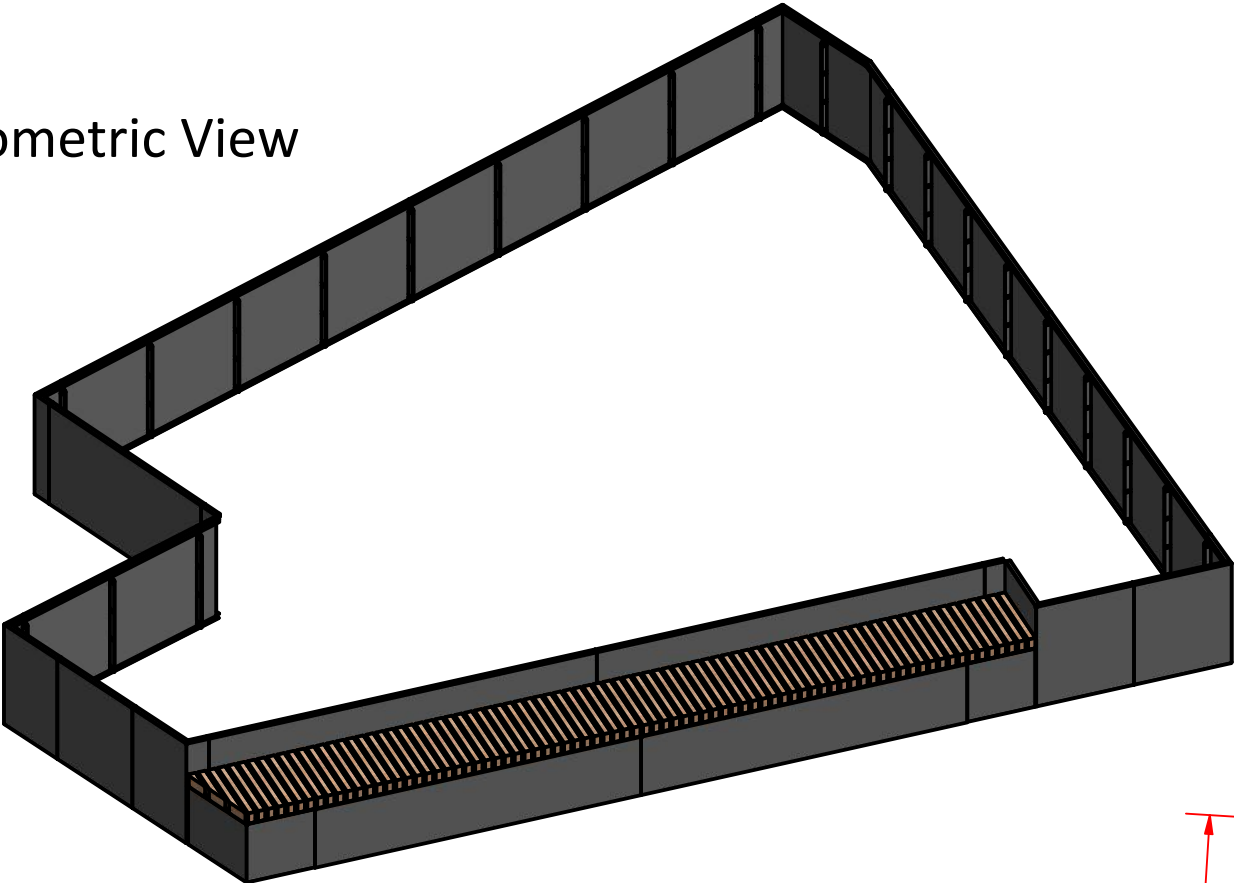

Planter Height = 650mm
Bench Height = 450mm

Plan View

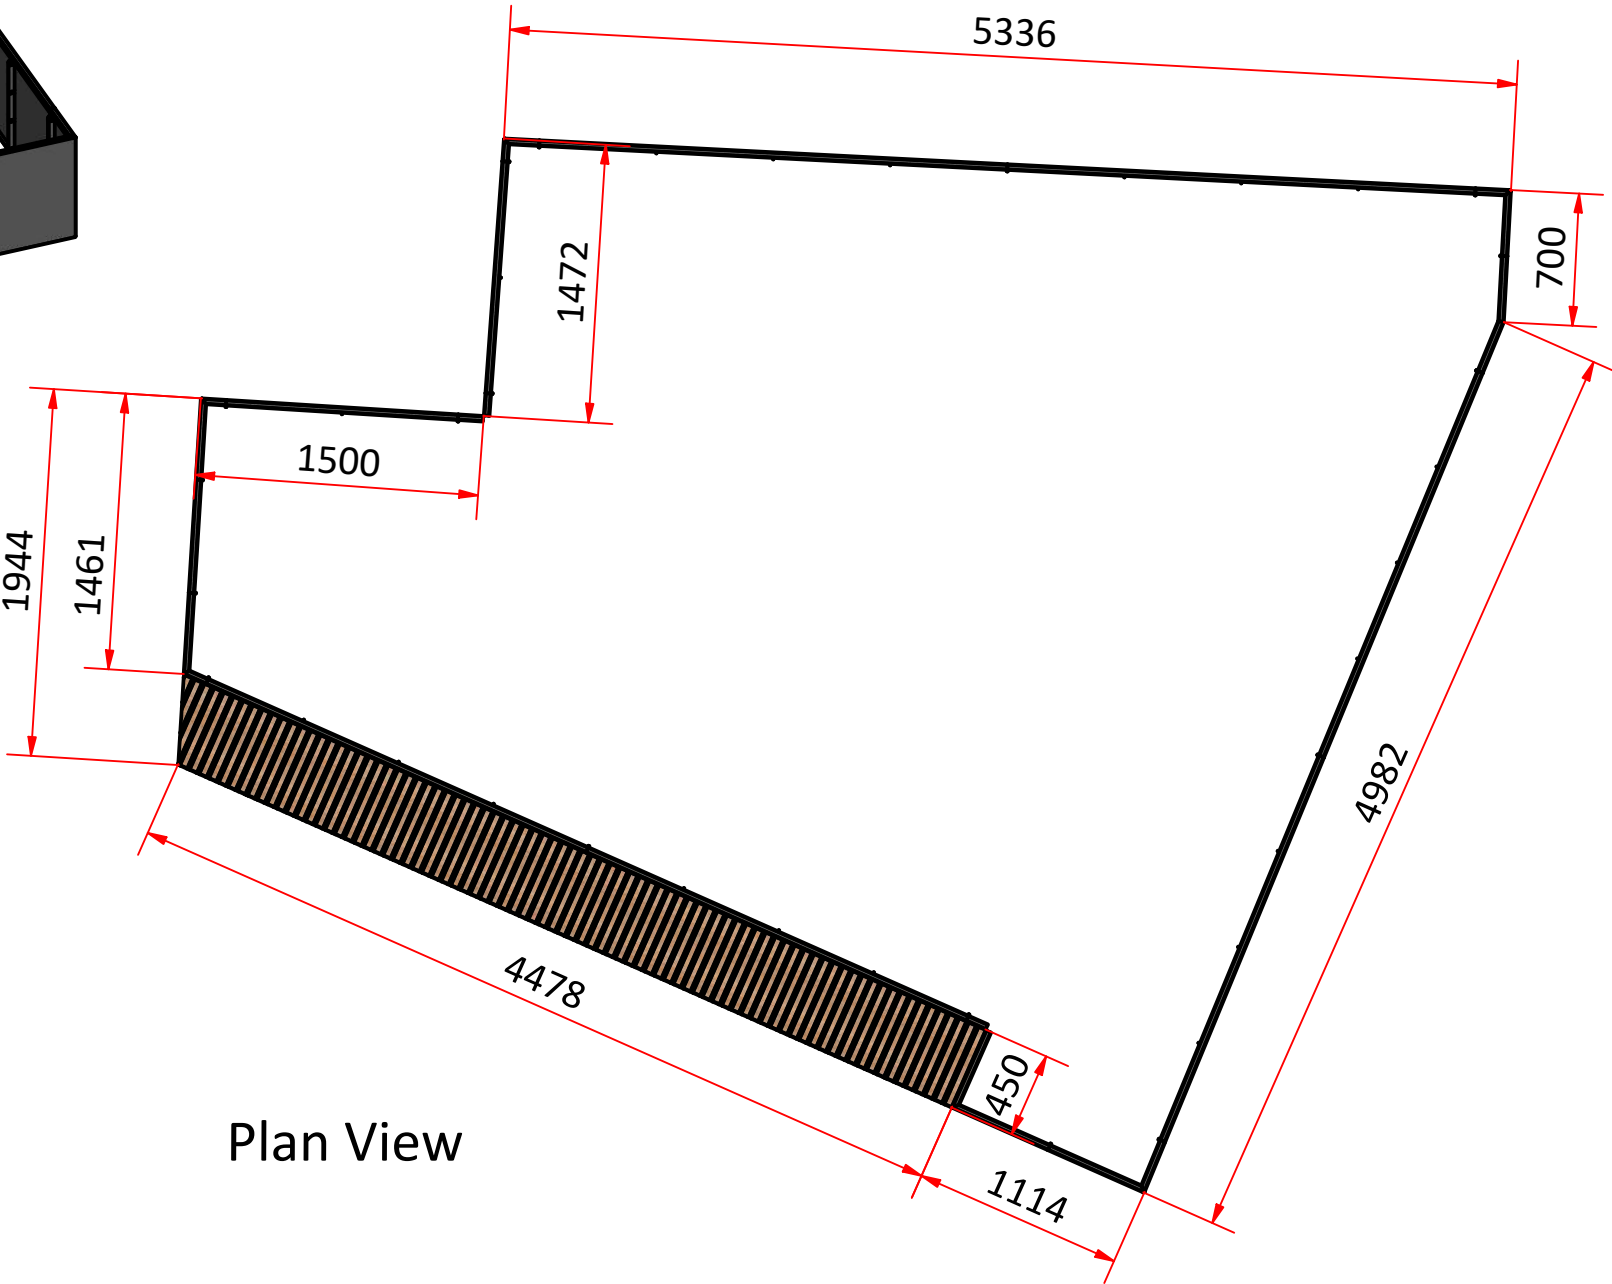

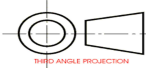REVISIONS:				93 The Lloyd Hales Market Drayton Shropshire TF9 2PS 01630 417120	Designed by Ryan Murphy	All dimensions in mm unless otherwise stated	Date 02/08/2022		DO NOT SCALE	
Date	Description	Initials			This drawing is property of Everedge and must not be modified or redistributed without prior consent from Everedge			Level 5 Planter 3 + Bench		
11/8/22	Inset Bench	RM								
Description: Level 5 Planter 3 + Bench Project Name: Tottenham Hale Drawing No: TH-ARE-01-001-X-WP0630-90-23 05 Revision: PO2 Status: For Comment Checked By: Date: 03 August 2022								Issue		Sheet 1 / 1