
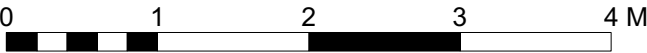
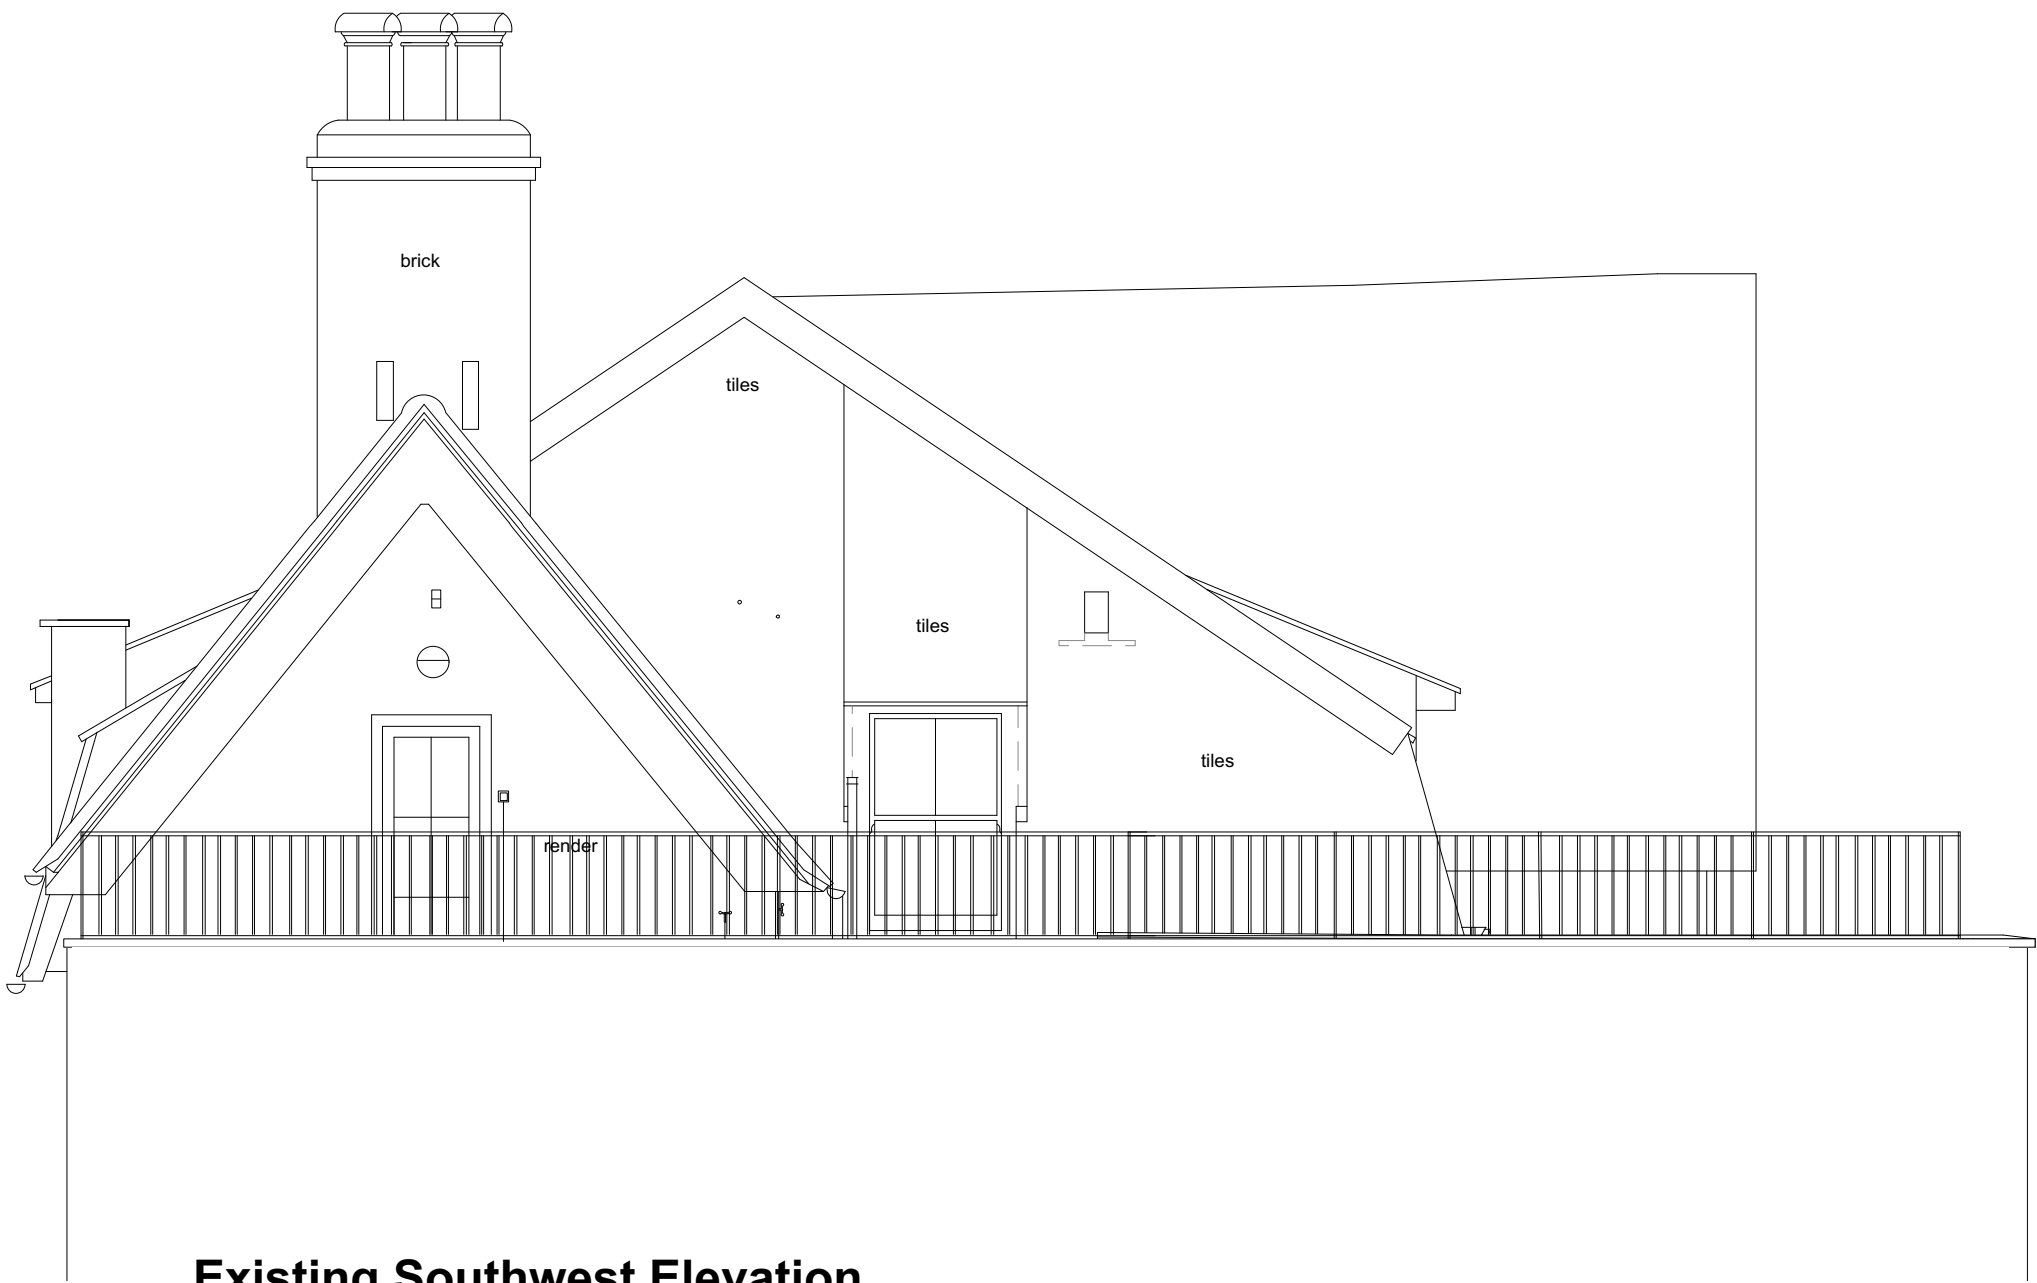


All dimensions in millimetres. Where dimensions are not given, drawings must not be scaled and the matter referred back to the Designer.
All dimensions and conditions are to be checked on site by the contractor prior to commencing work. The contractor is responsible for checking that there is no conflict between site dimensions and drawn dimensions.
In the event of any detail or dimensional conflict between drawings, the matter must be referred back to the designer for clarification.

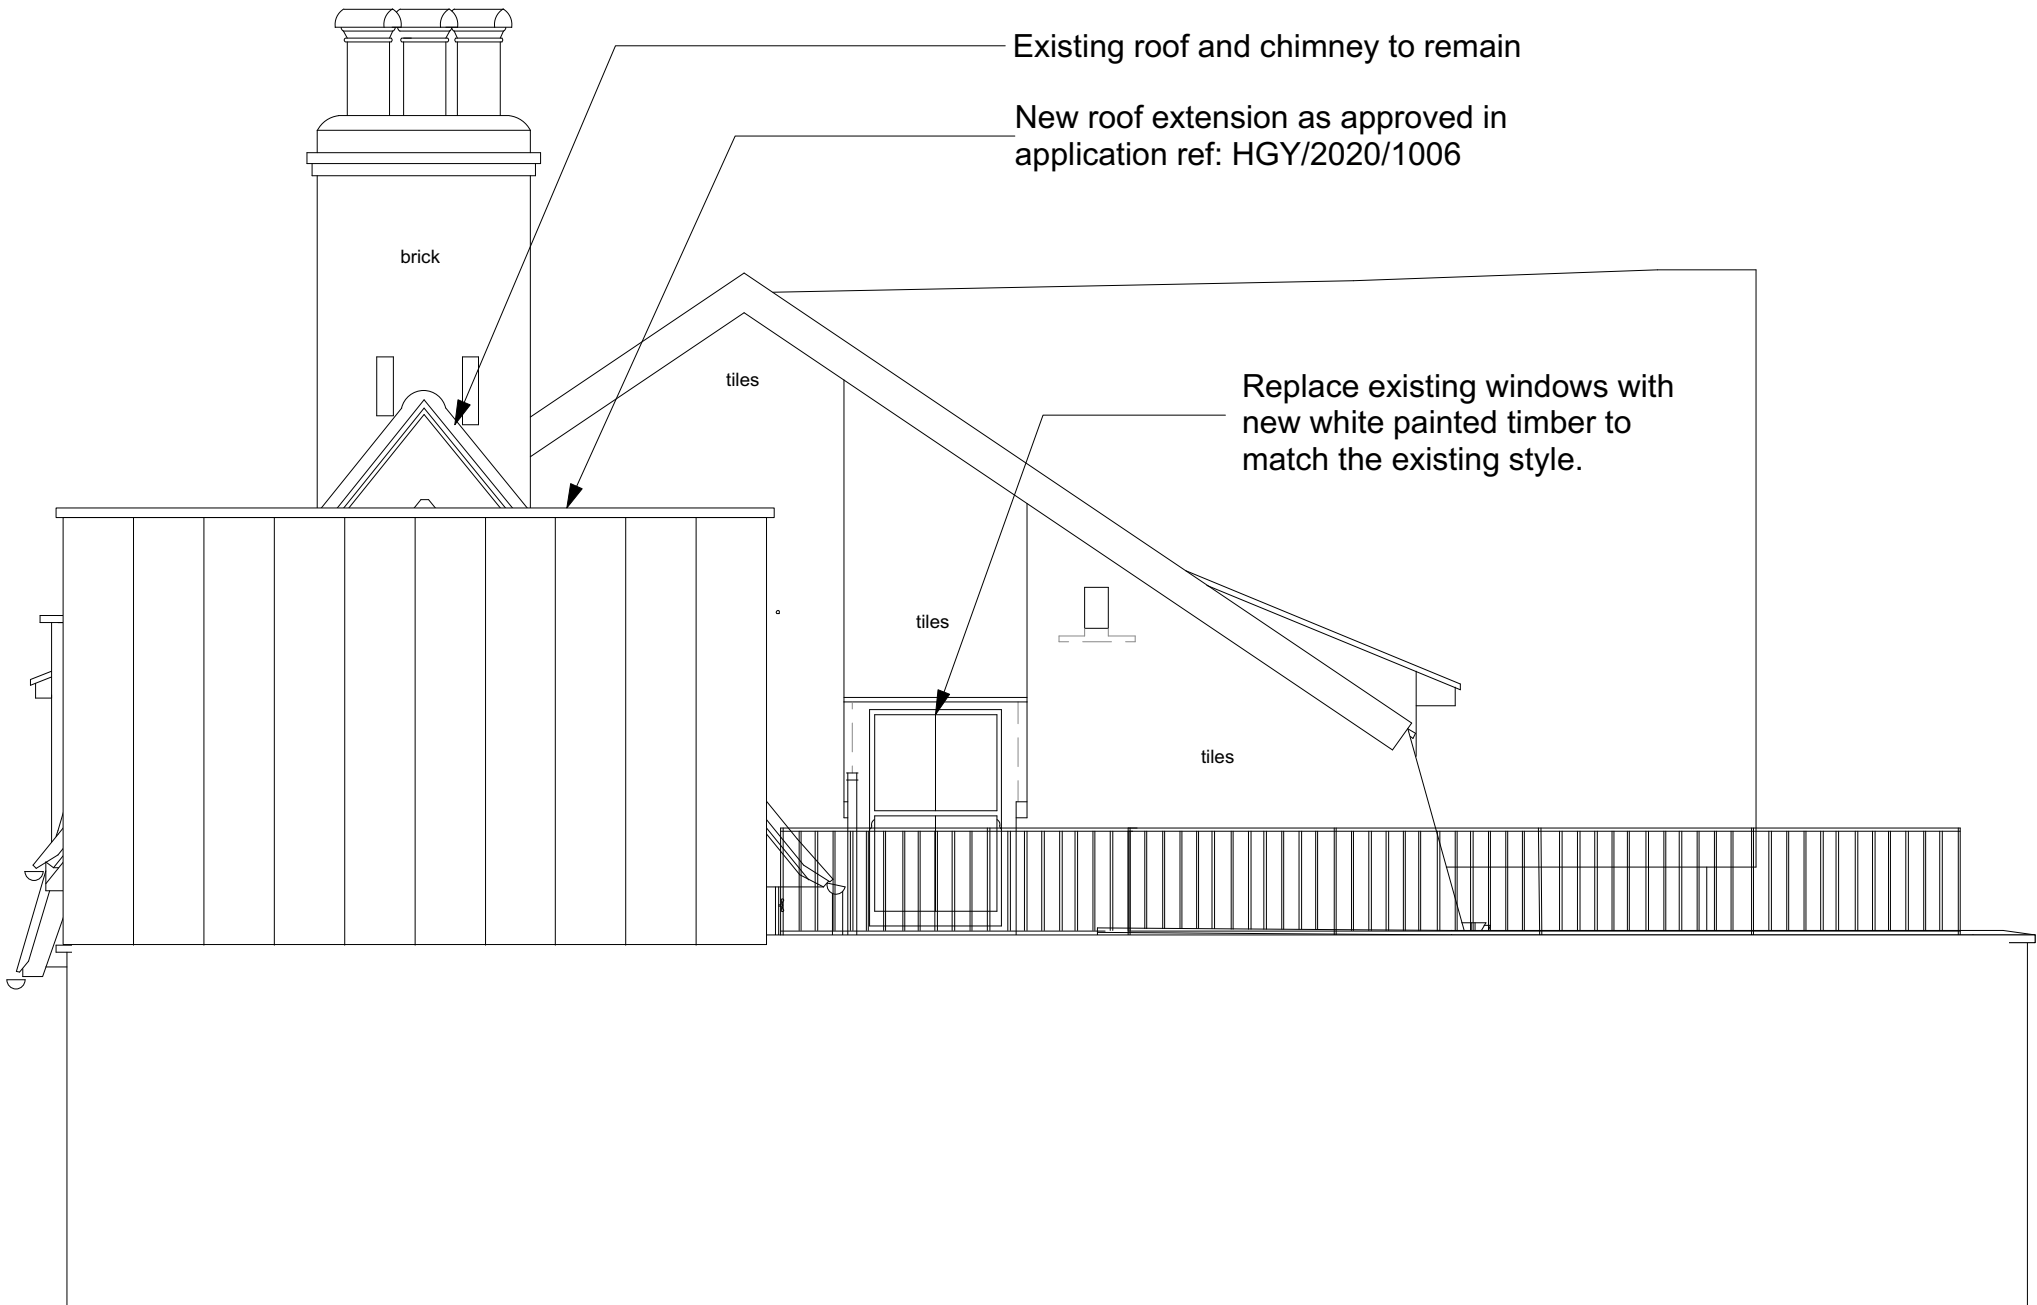

Scale 1:50 @ A2