




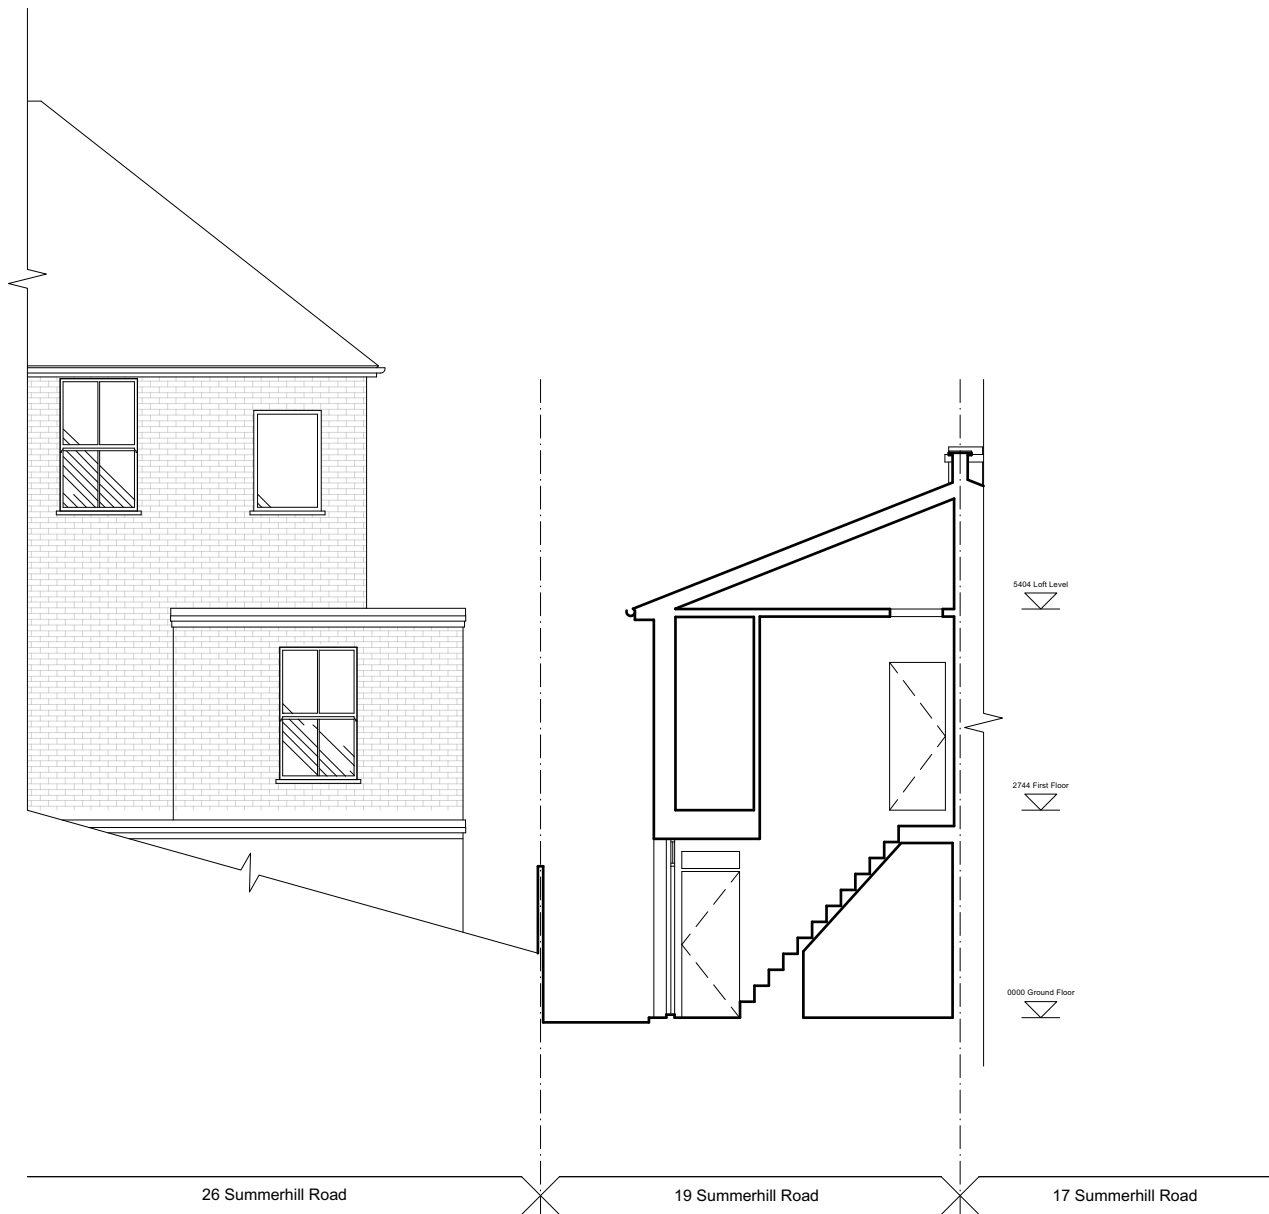

1 Existing Section B  
Scale: 1:100

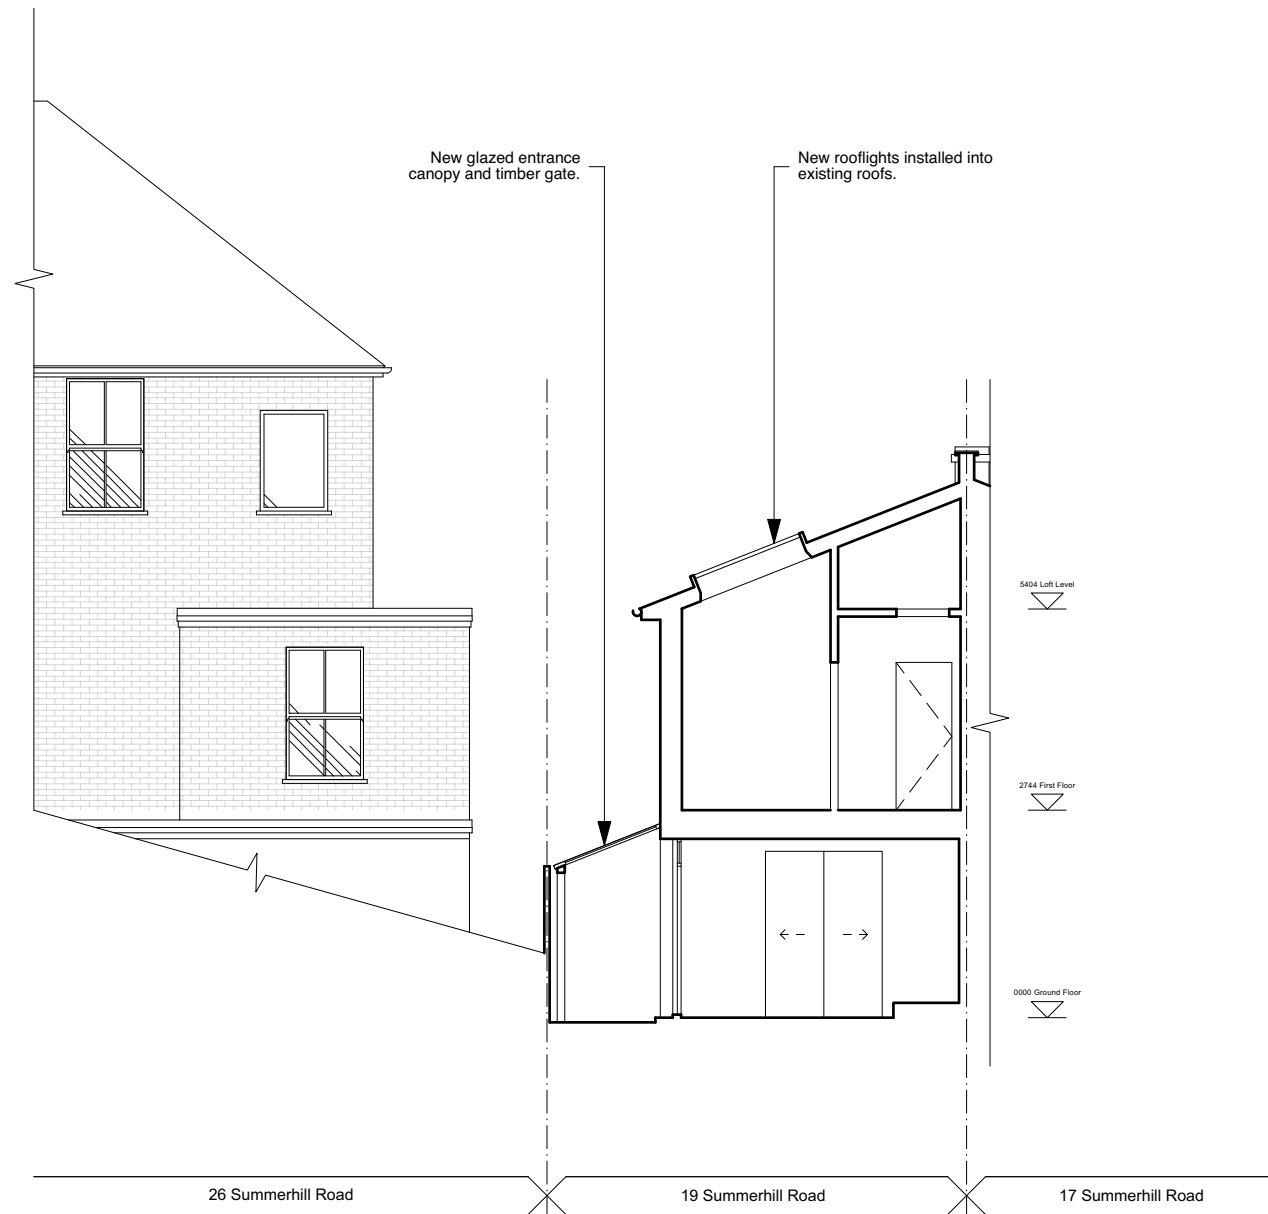

2 Proposed Section B  
Scale: 1:100

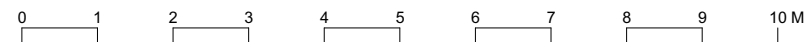

|          |   |  |     |                                                                  |   |                                            |      |                                        |                        |                       |
|----------|---|--|-----|------------------------------------------------------------------|---|--------------------------------------------|------|----------------------------------------|------------------------|-----------------------|
| KEY PLAN | NOTES   |  | KEY | Operational & Maintenance Residual Risk Management<br>(CDM 2015) | OEB Architects Ltd<br>Unit 51A Regent Studios<br>8 Andrews Road, EB 4QN<br>office@oebarchitects.co.uk |                                            |      | TITLE<br>Existing & Proposed Section B |                        |                       |
|          | Do not scale from these drawings. Figured dimensions only are to be used. This drawing is based in dimensional survey information provided by others. The architect cannot accept responsibility for the accuracy of this survey information. All critical dimensions are to be checked on site before work proceeds. If in doubt ask.         |  |     |                                                                  | PROJECT<br>19 Summerhill Road                                                                         |                                            |      | JOB NUMBER<br>043                      | DRAWING NUMBER<br>0011 | STAGE / REVISION<br>1 |
|          | All dimensions are shown in metric   |  |     |                                                                  | STATUS<br>PLANNING                                                                                    |                                            |      | SCALE @A1<br>1:100                     |                        |                       |
|          | All drawings are to be read in conjunction with all other relevant consultants and / or specialists drawings or documents. Inconsistencies, errors and omissions found within or between OEB Architects Ltd. documents (and also in relation to other consultants/specialists documents) are to be notified immediately to OEB Architects Ltd. |  |     |                                                                  | CLIENT<br>Kristina & Cosmo Collini                                                                    |                                            |      | ISSUE DATE<br>02/02/22                 | DRAWN BY<br>GG         | CHECKED BY<br>DE      |
|          |   |  |     |                                                                  | REV                                                                                                   | REVISION NOTE                              | DATE |                                        |                        |                       |
|          |   |  |     | Existing:                                                        |   | Proposed:                                  |      |                                        |                        |                       |
|          |   |  |     | 1. Existing slate roof tiles                                     |   | 7. Painted render                          |      |                                        |                        |                       |
|          |   |  |     | 2. Existing brickwork                                            |   | 8. Painted timber windows                  |      |                                        |                        |                       |
|          |   |  |     | 3. Existing painted render                                       |   | 9. Painted timber doors                    |      |                                        |                        |                       |
|          |   |  |     | 4. Existing timber windows                                       |   | 10. GRP or EPDM roofing                    |      |                                        |                        |                       |
|          |   |  |     | 5. Existing PVC windows                                          |   | 11. Painted timber rafters                 |      |                                        |                        |                       |
|          |   |  |     | 6. Existing corrugate roofing                                    |   | 12. Render removed and brickwork repointed |      |                                        |                        |                       |