




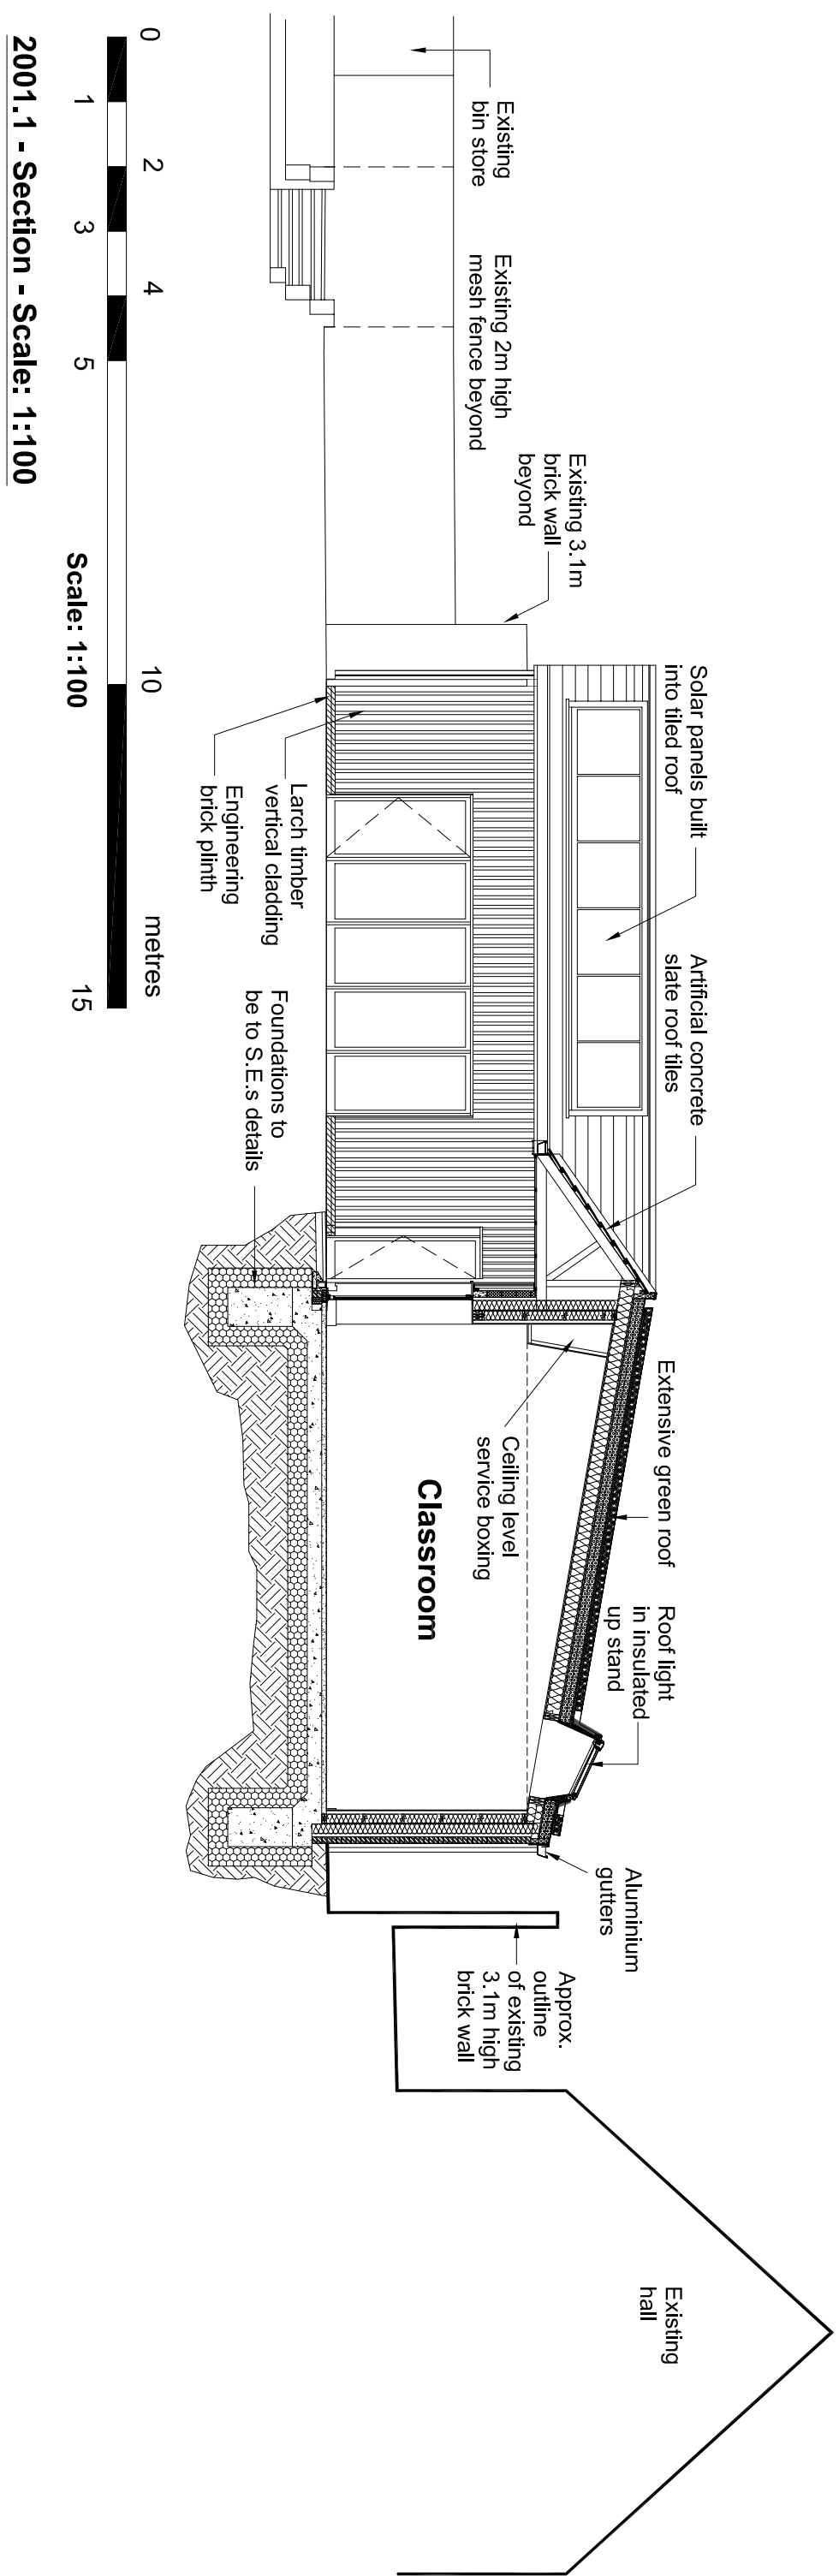


2001.1 - Section - Scale: 1:100

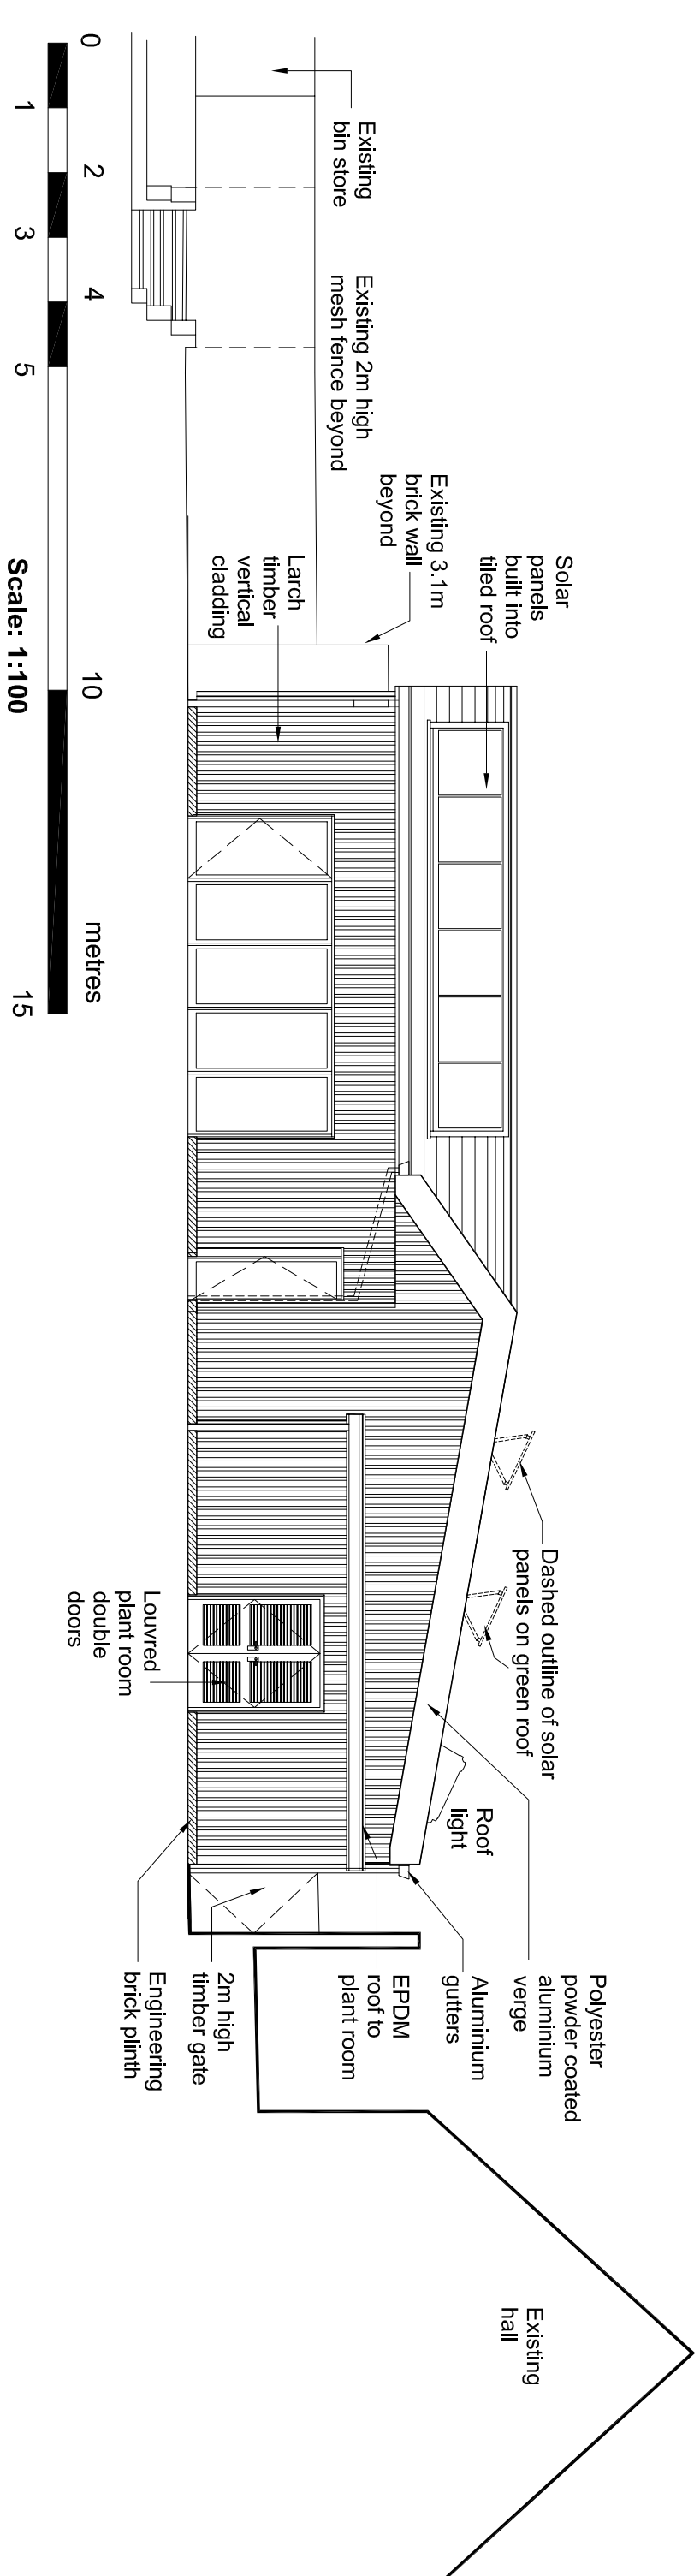


2001.2 - North Facing Elevation - Scale: 1:100

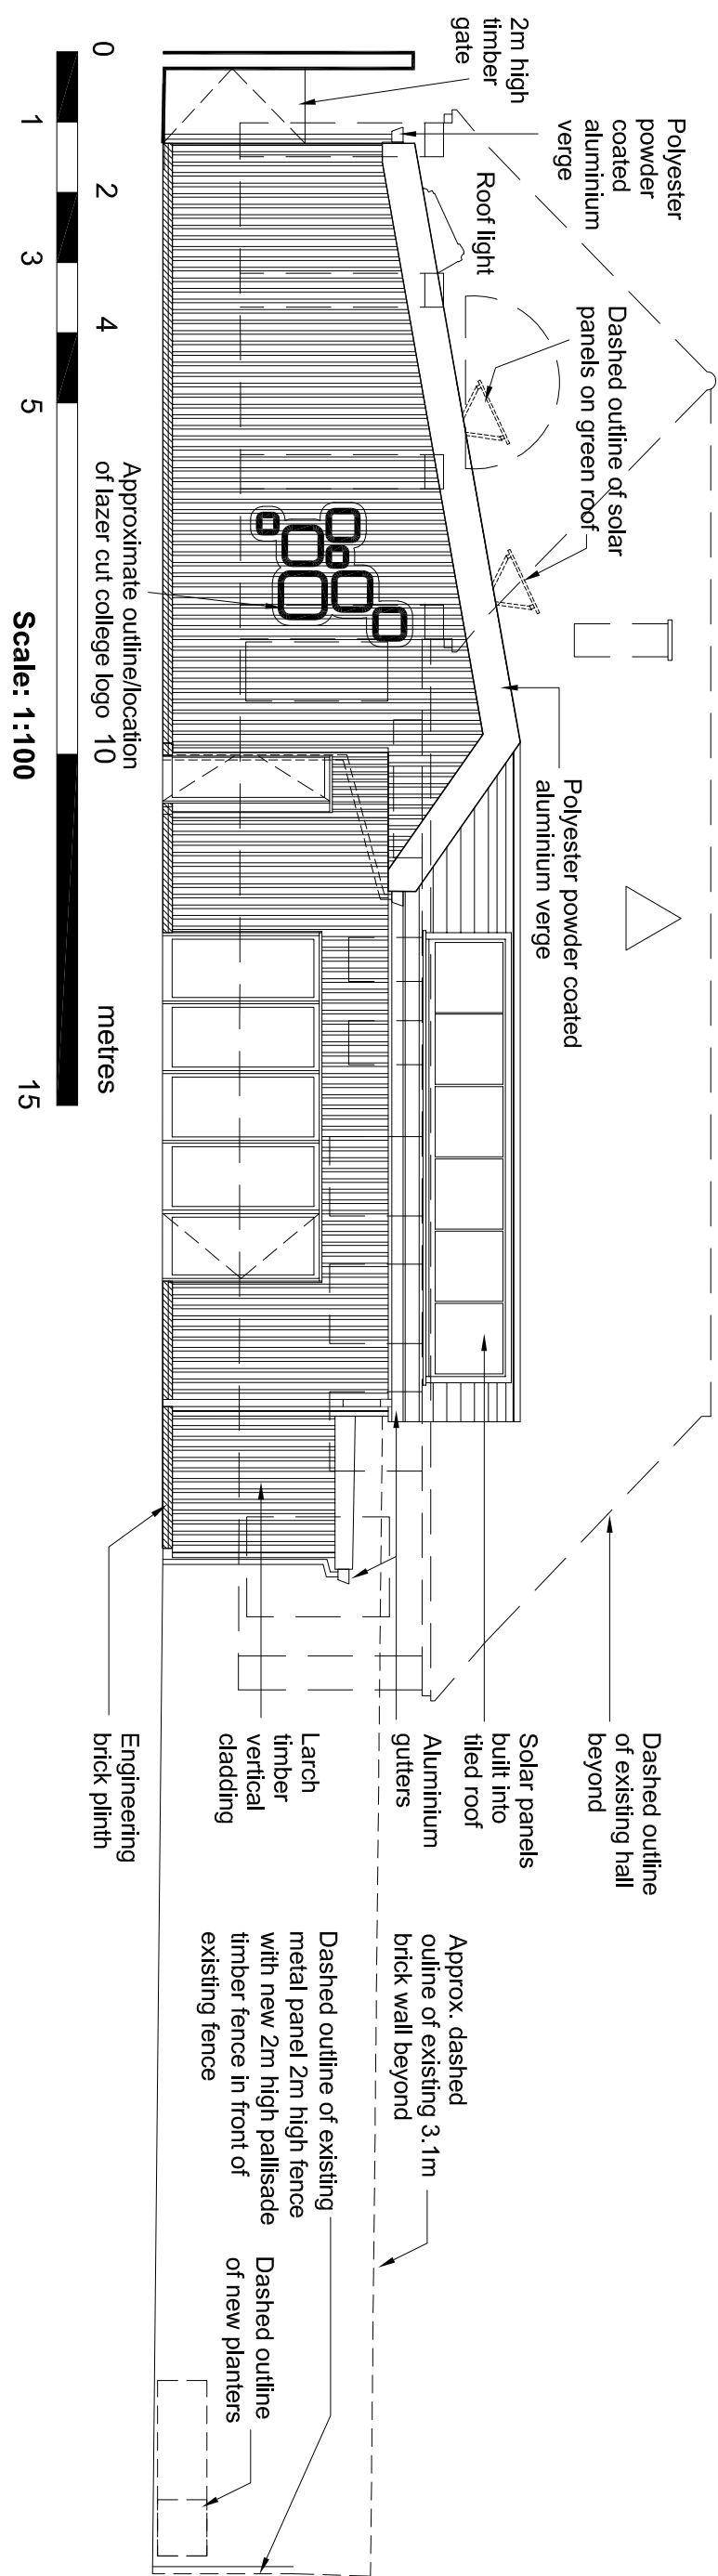


2001.3 - East Facing Elevation - Scale: 1:100

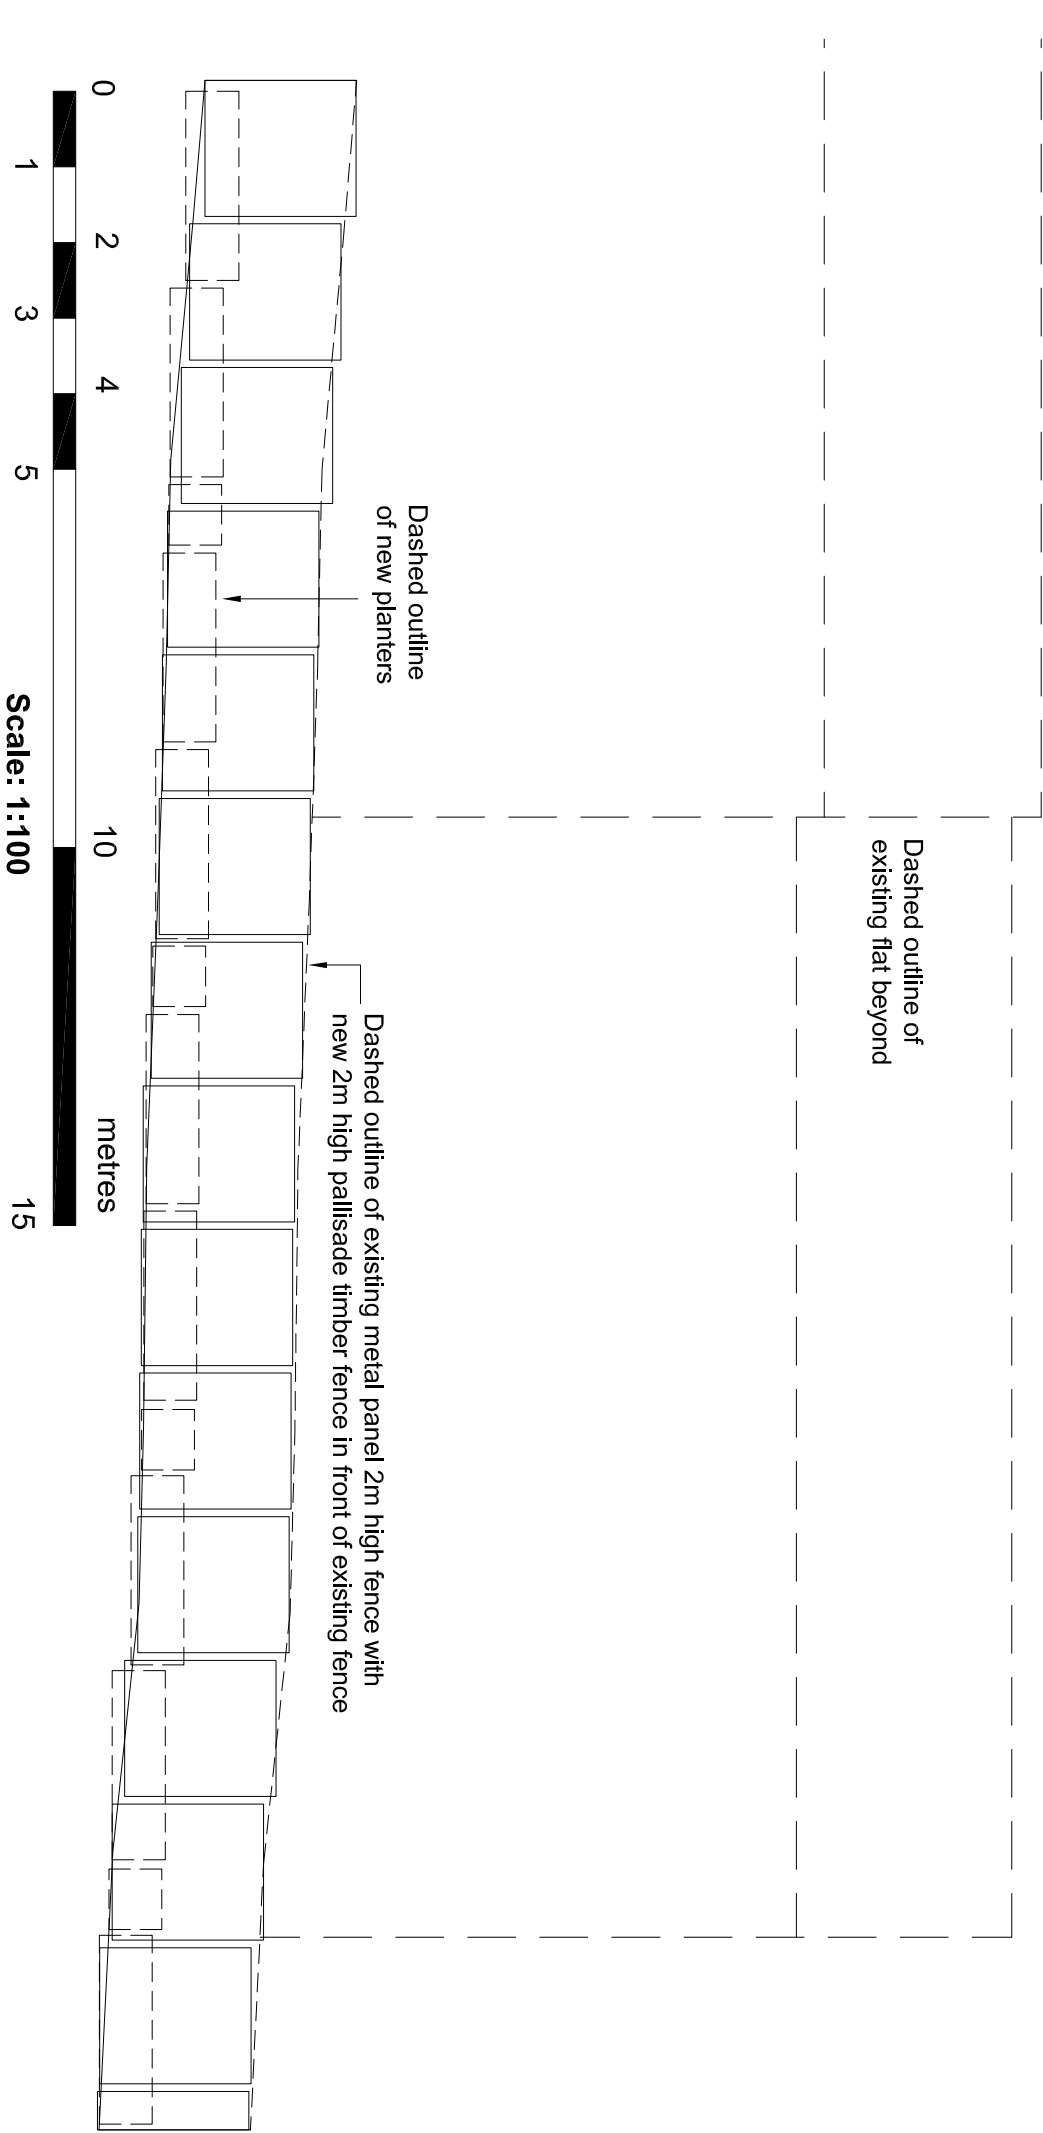

2001.6 - Site Section Next to North Boundary - Scale: 1:100

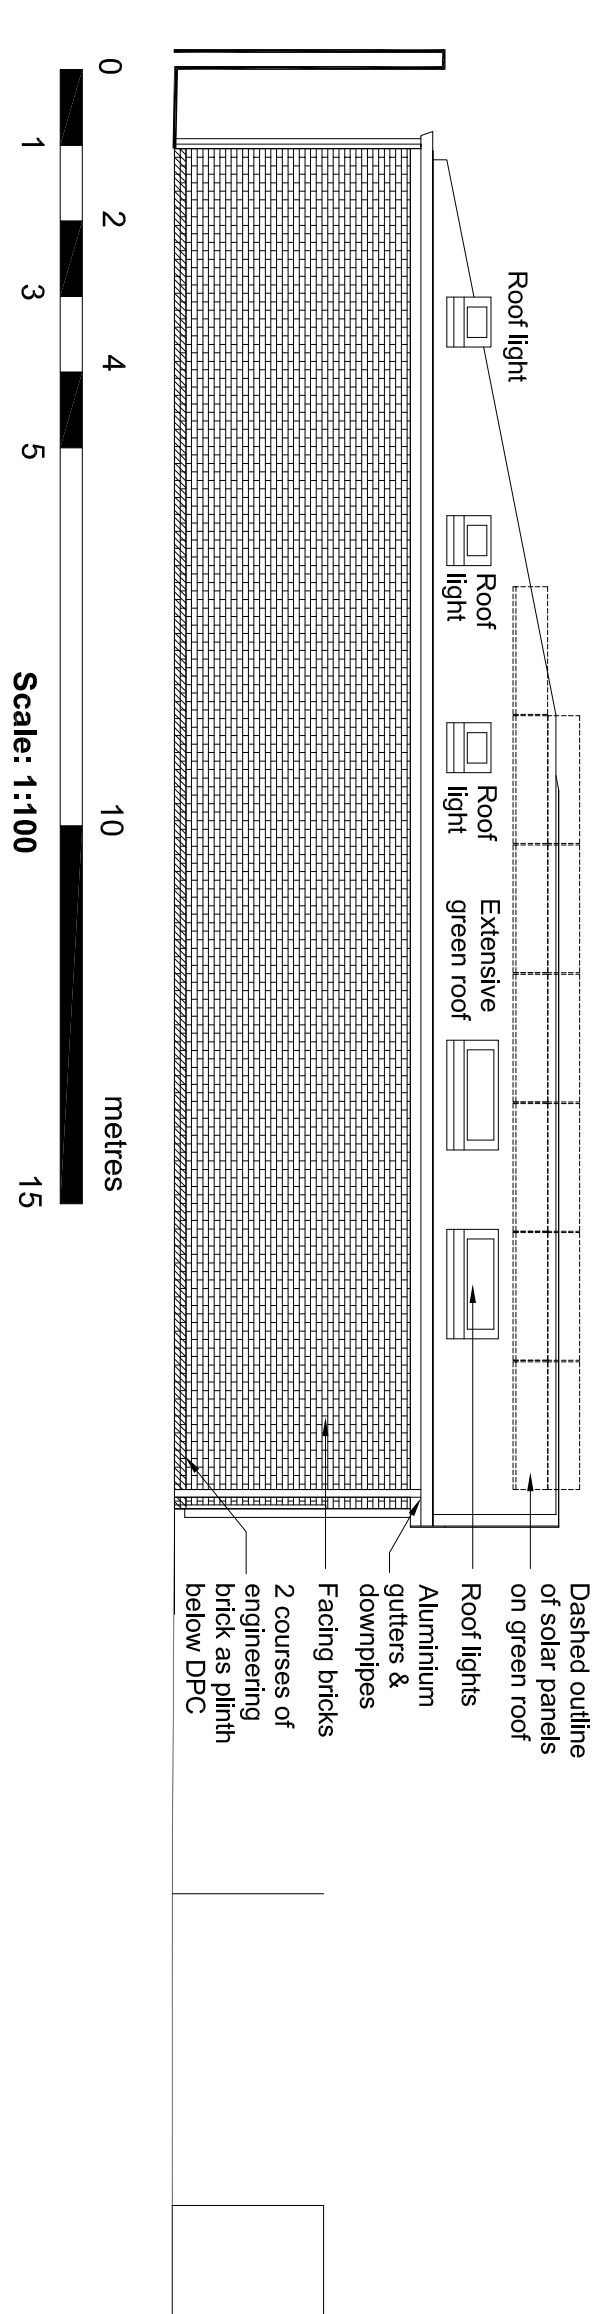

2001.4 - South Facing Elevation - Scale: 1:100

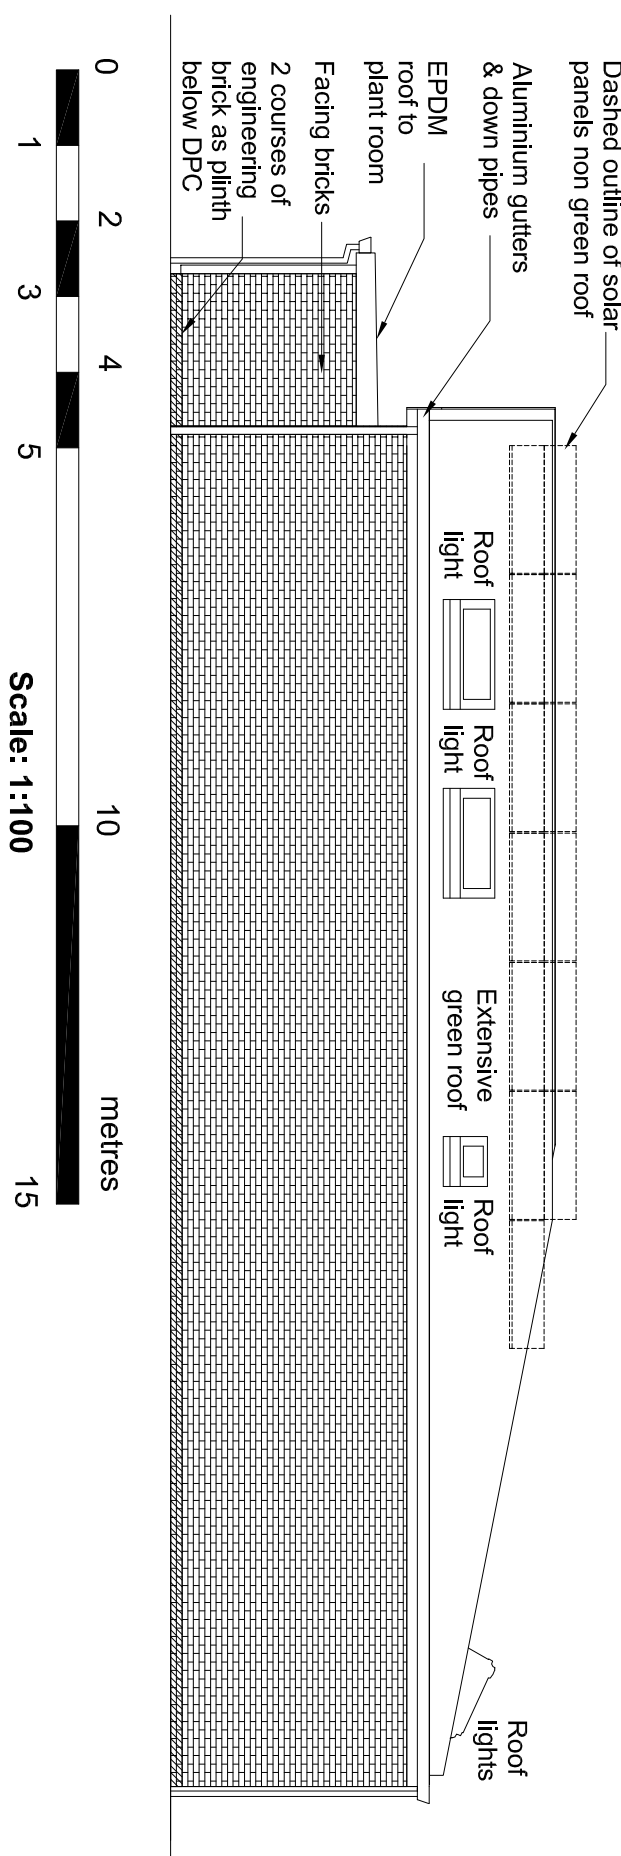

2001.5 - West Facing Elevation - Scale: 1:100

Purpose of Issue:	TF Job No.
PRELIMINARY ISSUE	5338

Thornwood Interiors
Haringey 6th Form College
White Hart Lane, N17 8HR

Proposed Elevations & Section

Drawing Number:		5338 -TF- ZZ- ZZ- DR-A-2001	Sub:	Rev:
Drawn:	Approved:	Scale:	Date:	
BMC	KDE	1:100	@A1	Aug. 2022

1892
Tooley Foster

Warwick House
116 Palmation Road,
Buckhurst Hill, Essex,
IG9 5LQ
020 8504 9711
arclights@tooleyfoster.com
www.tooleyfoster.com

© All Rights Reserved