



Highgate School

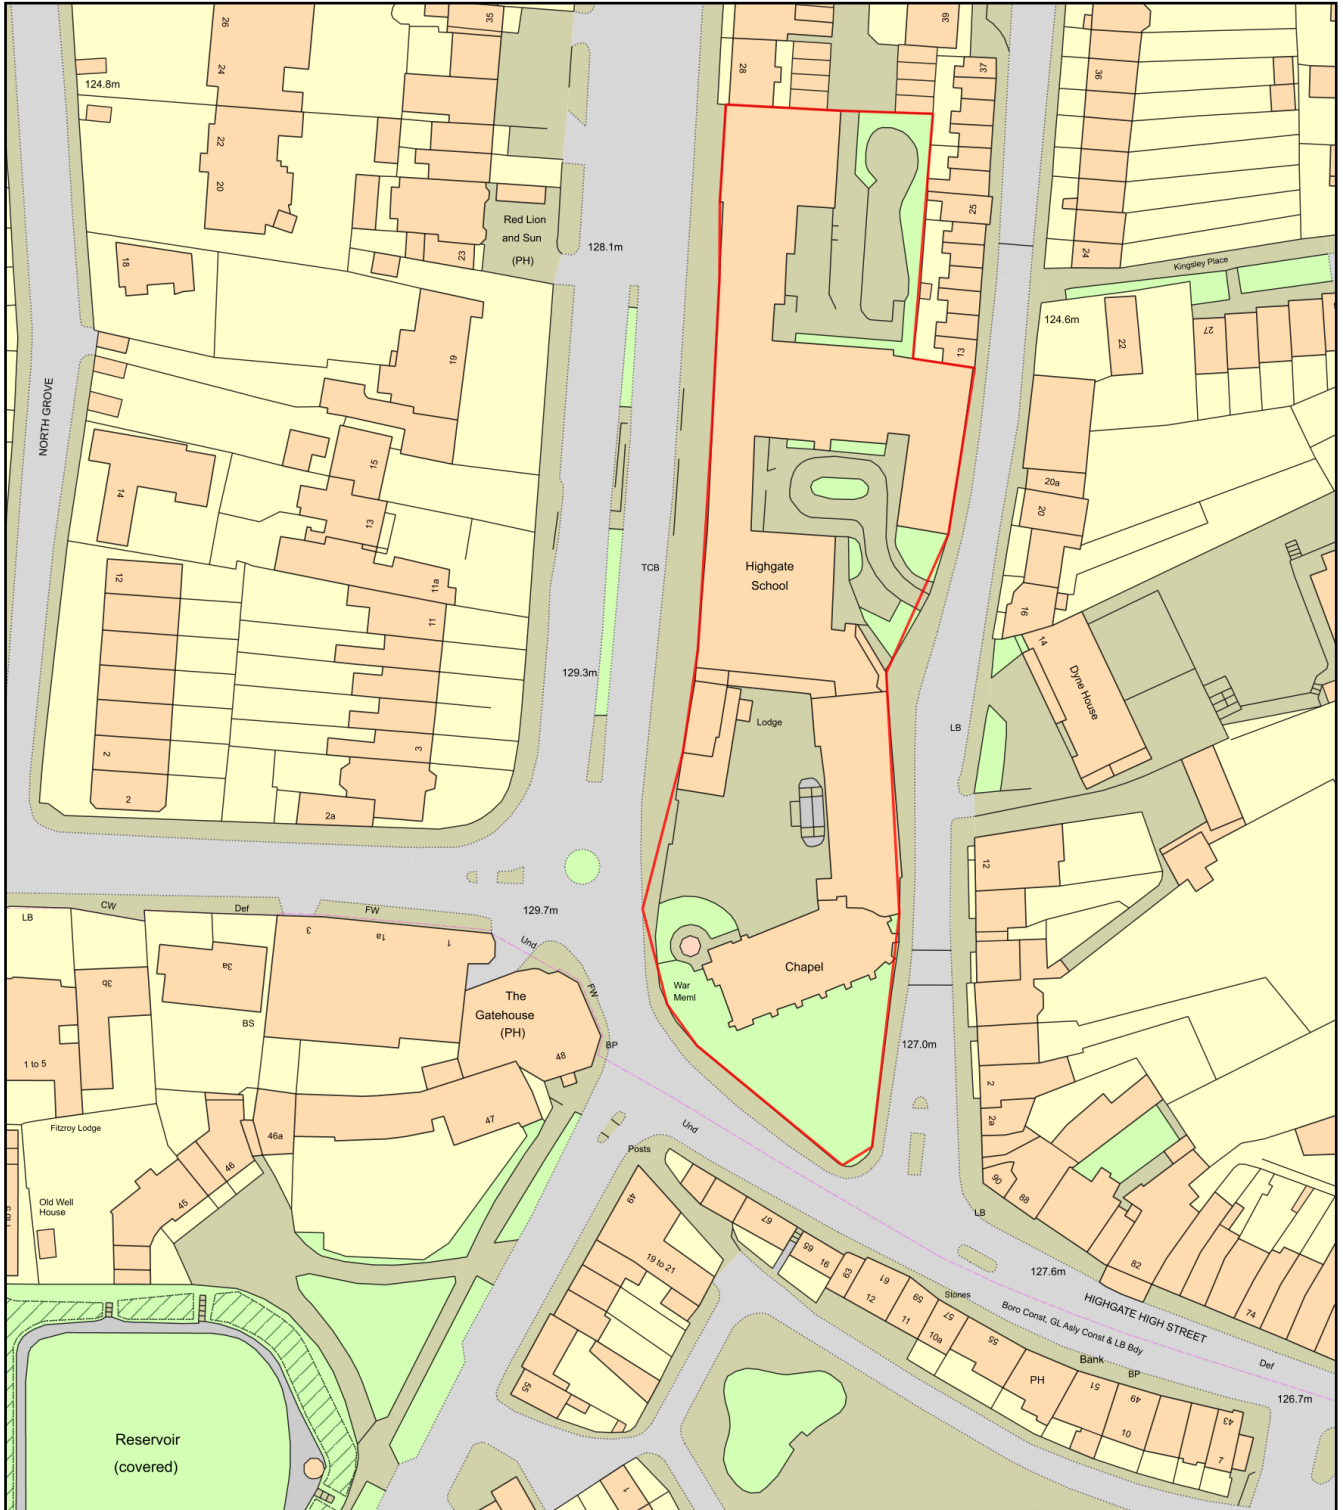

0 50
Metres

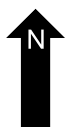

Plan Produced for: Listed Building Consent

Date Produced: 27 Sep 2022

Plan Reference Number: TQRQM22270105809098

Scale: 1:1250 @ A4