
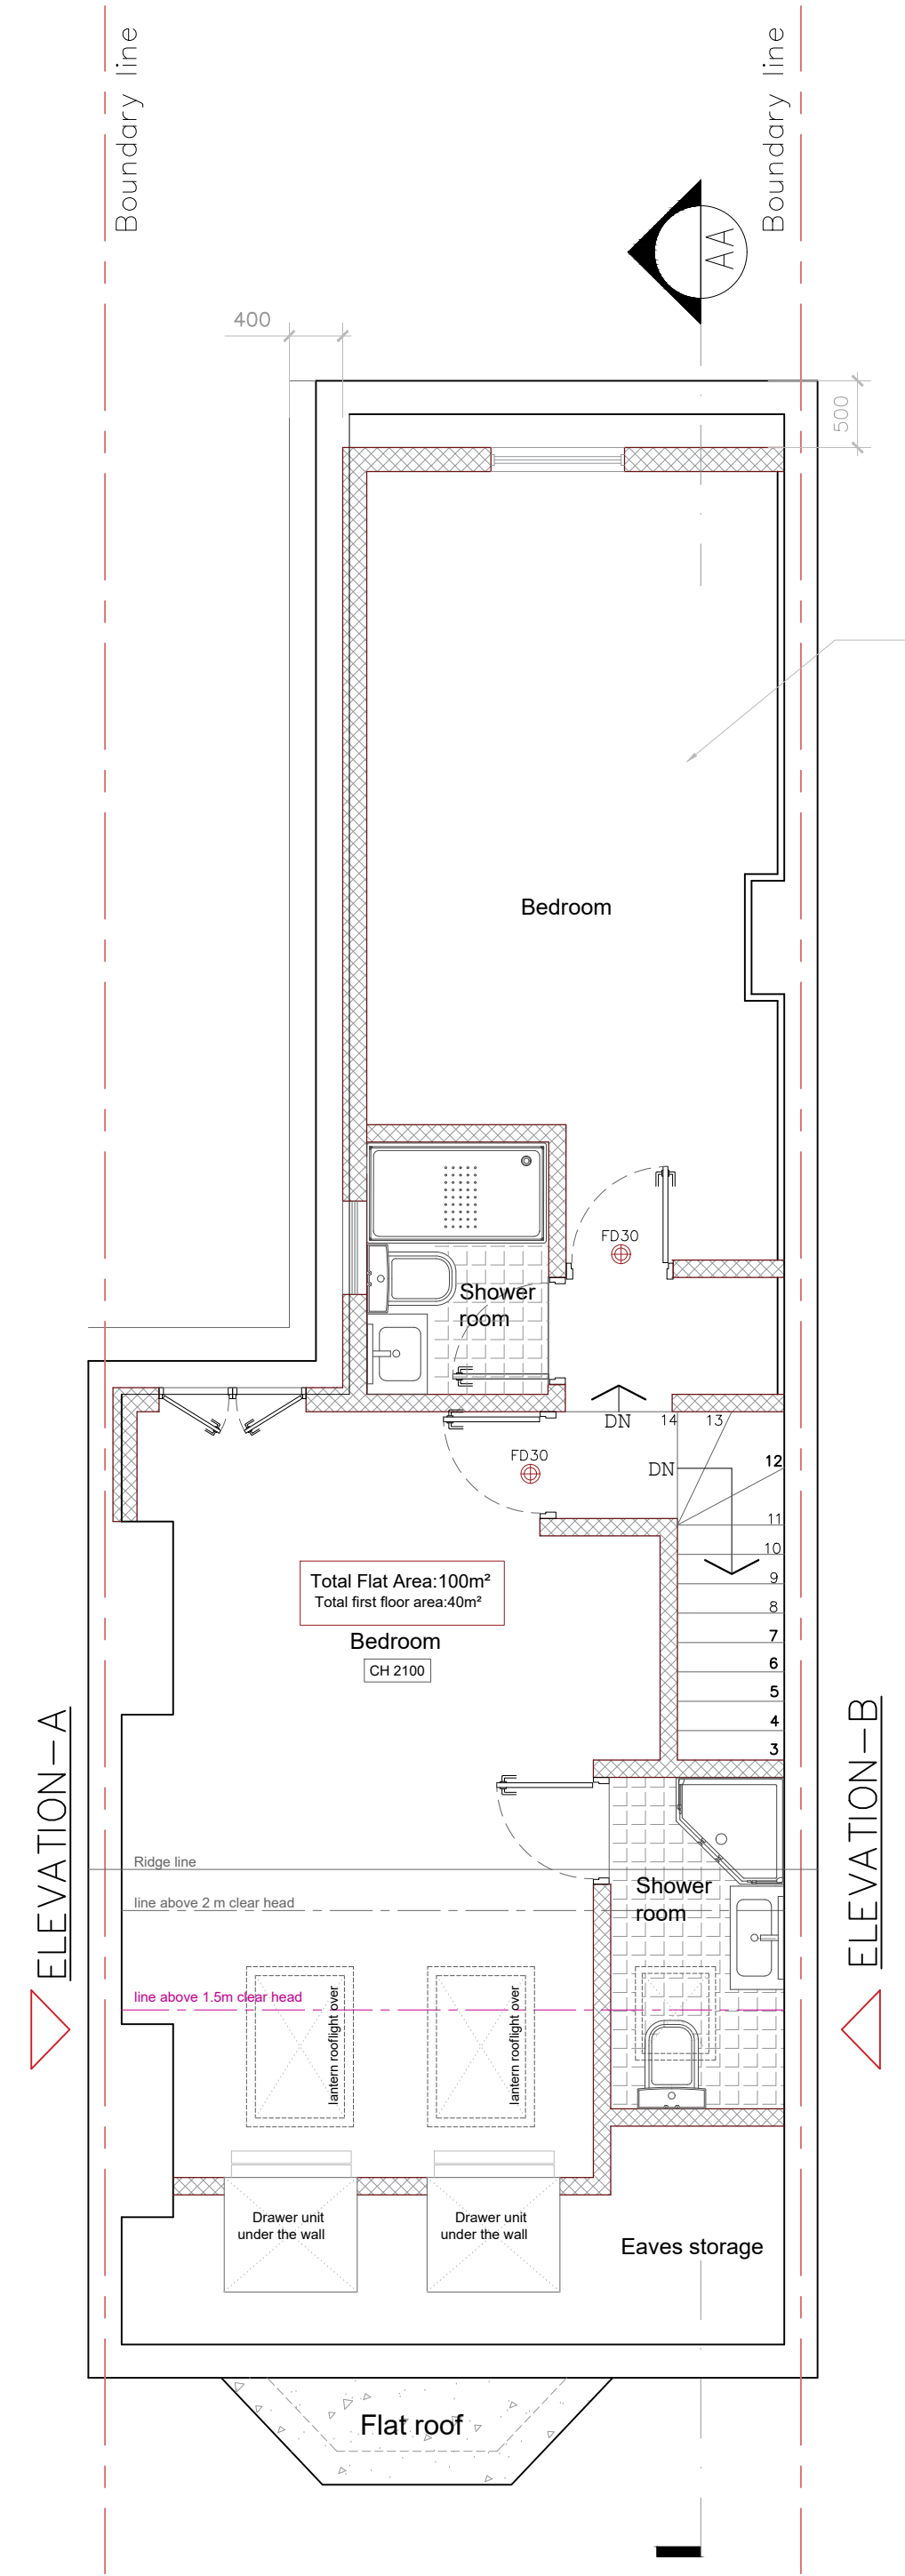



Notes:

Copyright@SequinDesign

This drawing is the property of SEQUIN DESIGN and is the subject of Intellectual Property Rights including copyright and design right and shall not be reproduced, copied, loaned or submitted to any other party without the written consent of SEQUIN DESIGN. This drawing is not to be scaled for construction. just to scale for planning purposes. Only figured dimensions to be taken. Any discrepancies to be reported SEQUIN DESIGN prior to setting out or ordering of any materials.

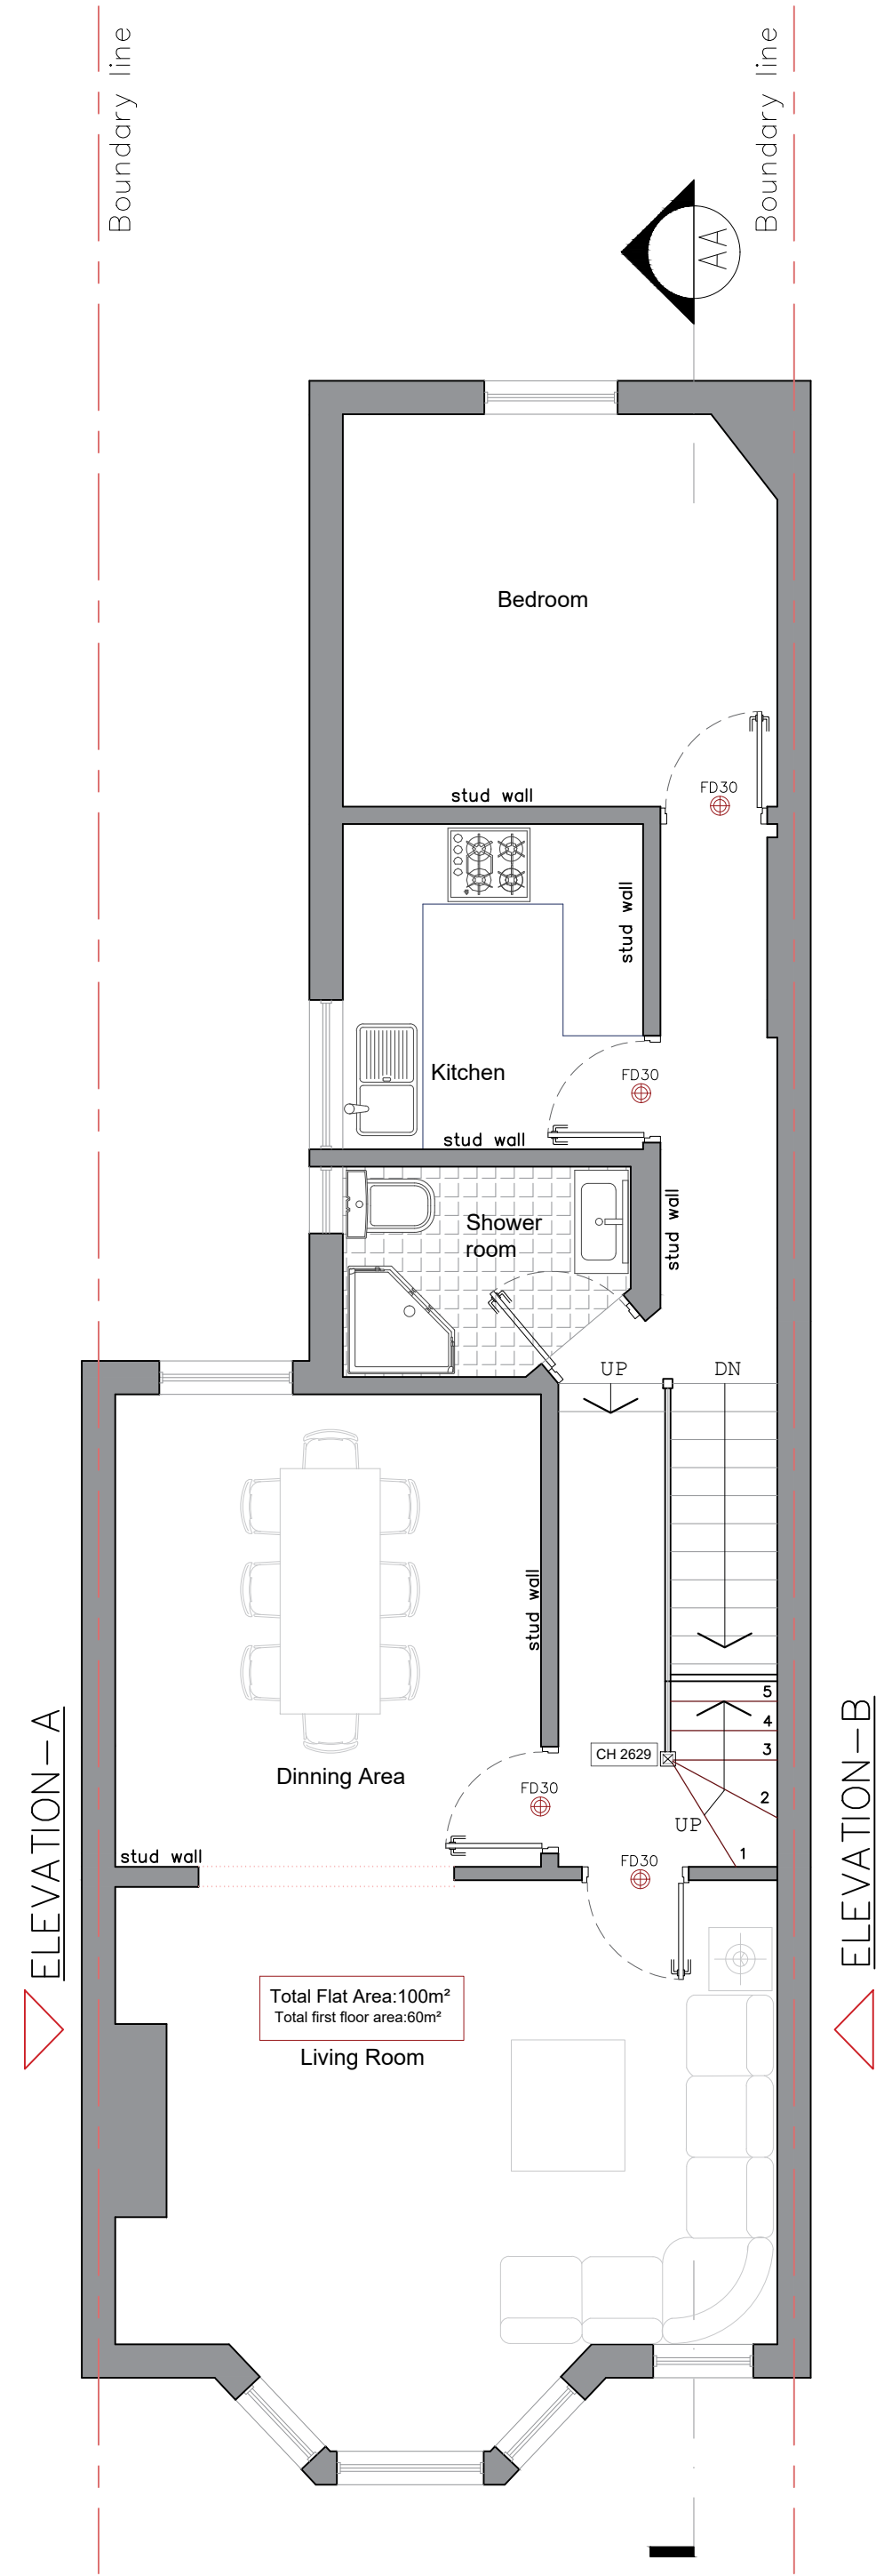

Planning Application Reference No. HGY/2012/1996 is the same size and layout and granted the permission.

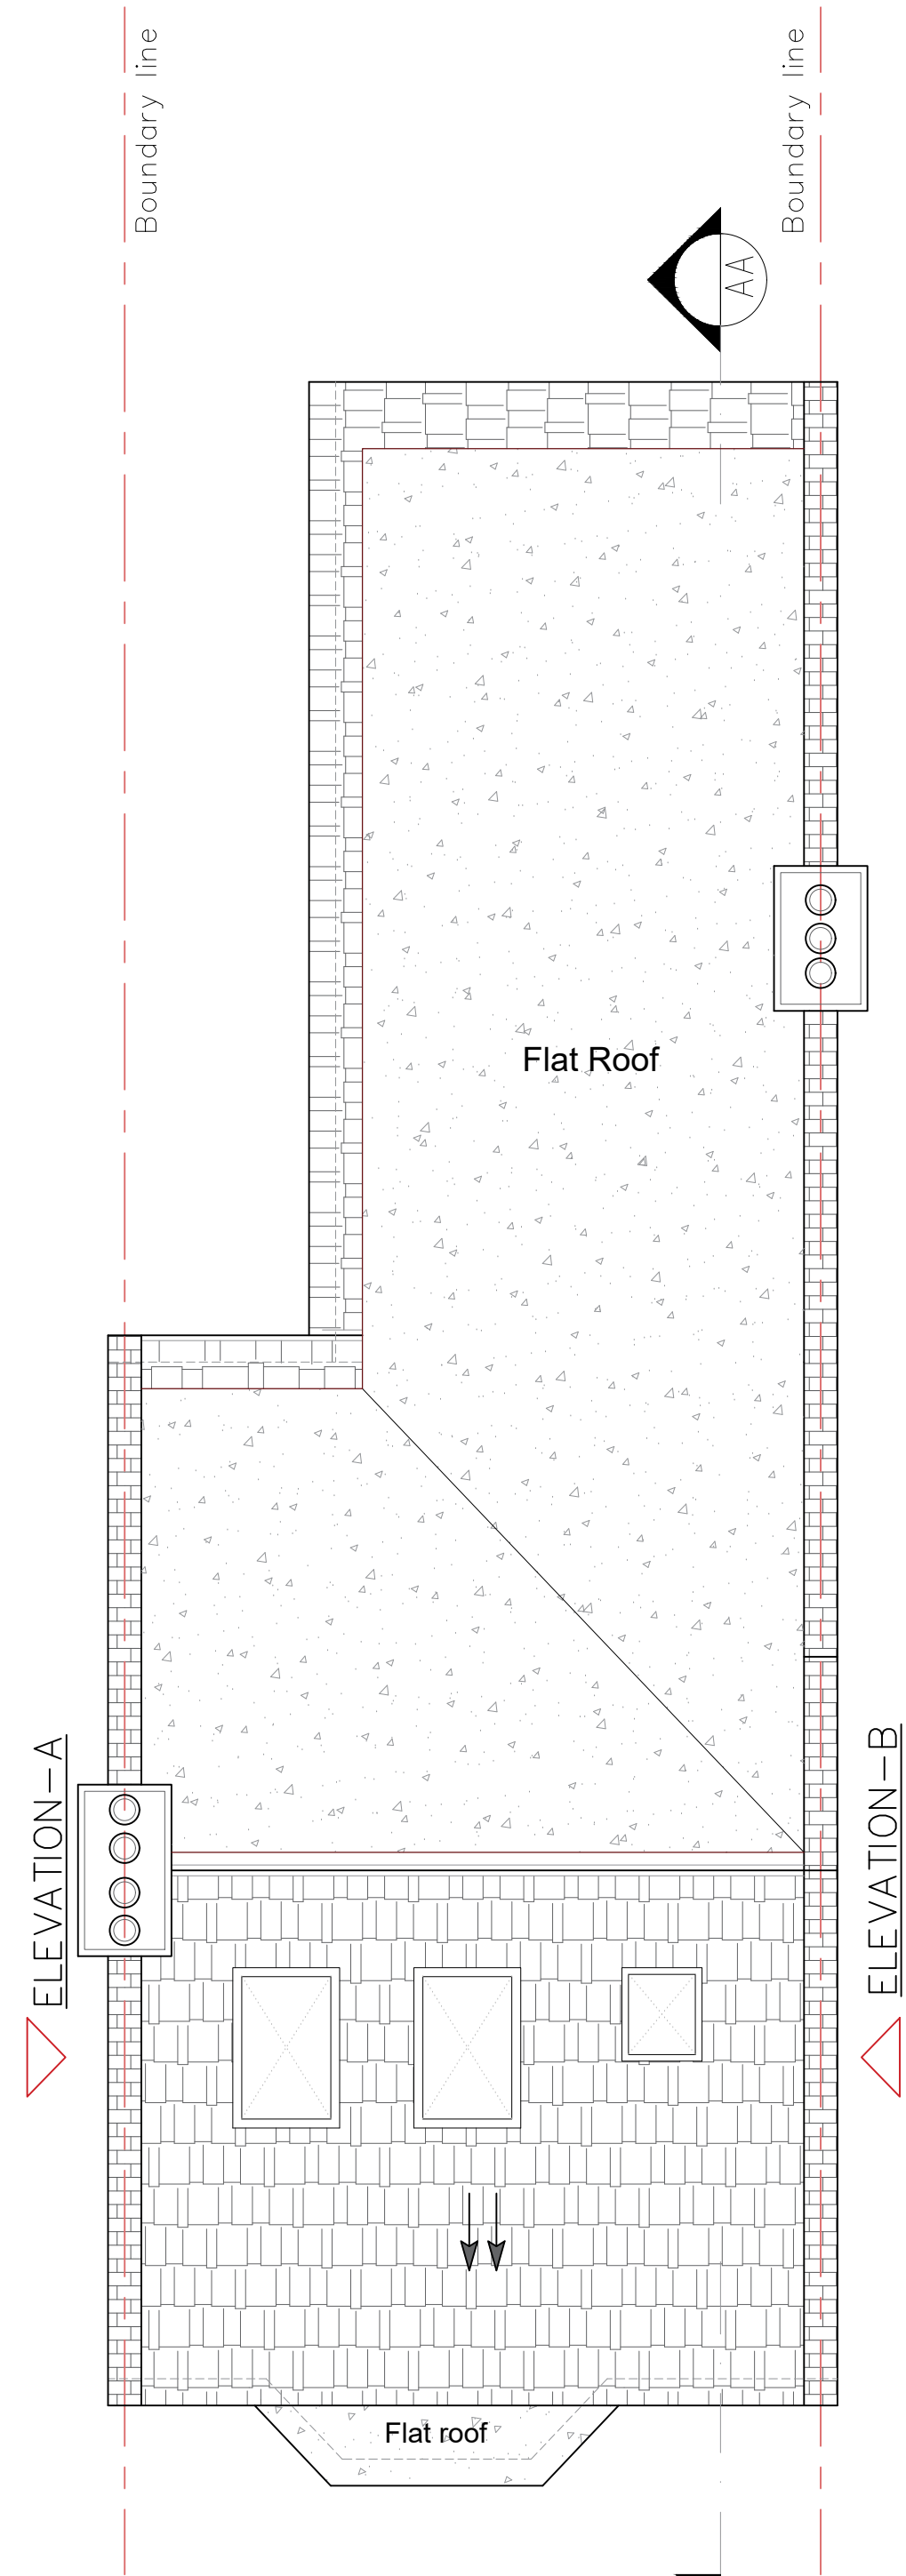

DRAFT
NOT FOR CONSTRUCTION

REV	DESCRIPTION	BY	DATE
1	CONSTRUCTION ISSUE		



Sequin Design
Architectural services
+44 7403401414
www.sequindesign.com
info@sequindesign.com

CLIENT:
MR.

ARCHITECT:
SEQUIN DESIGN
ARCHITECTURAL SERVICES
LONDON

SITE:
16 Fairbourne Rd N17 6TP

TITLE:
PROPOSED FLOR PLAN

SCALE AT A1	DATE	DRAWN	CHECKED
1:50@A1	13/06/2022	PT	
PROJECT NO.	DRAWING NO.	REVISION	
SD-122	P0-02	-	

