

APAL FILE REFERENCE  
2882-S-07

Notes

This drawing is subject to copyright.  
Do not scale from this drawing.


Based on drawing by  
Drawing number

For the Legend refer to drawing:  
TH-ARE-01-001-L-002882-90-0701


For the layout plan refer to drawing:  
TH-ARE-01-001-L-002882-90-1061

Drawings and levels are design intent only and subject to  
further co-ordination with architect, structural and civil  
engineers, M&E.

Waterproofing and insulation are to be detailed by specialist.

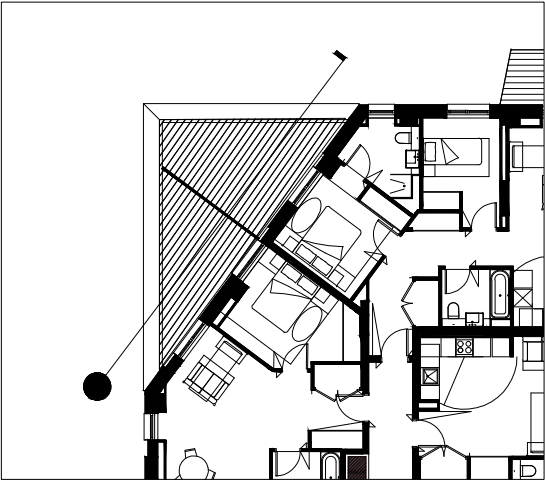

Section Location Plan - NTS  
Level 06- Amenity Terrace

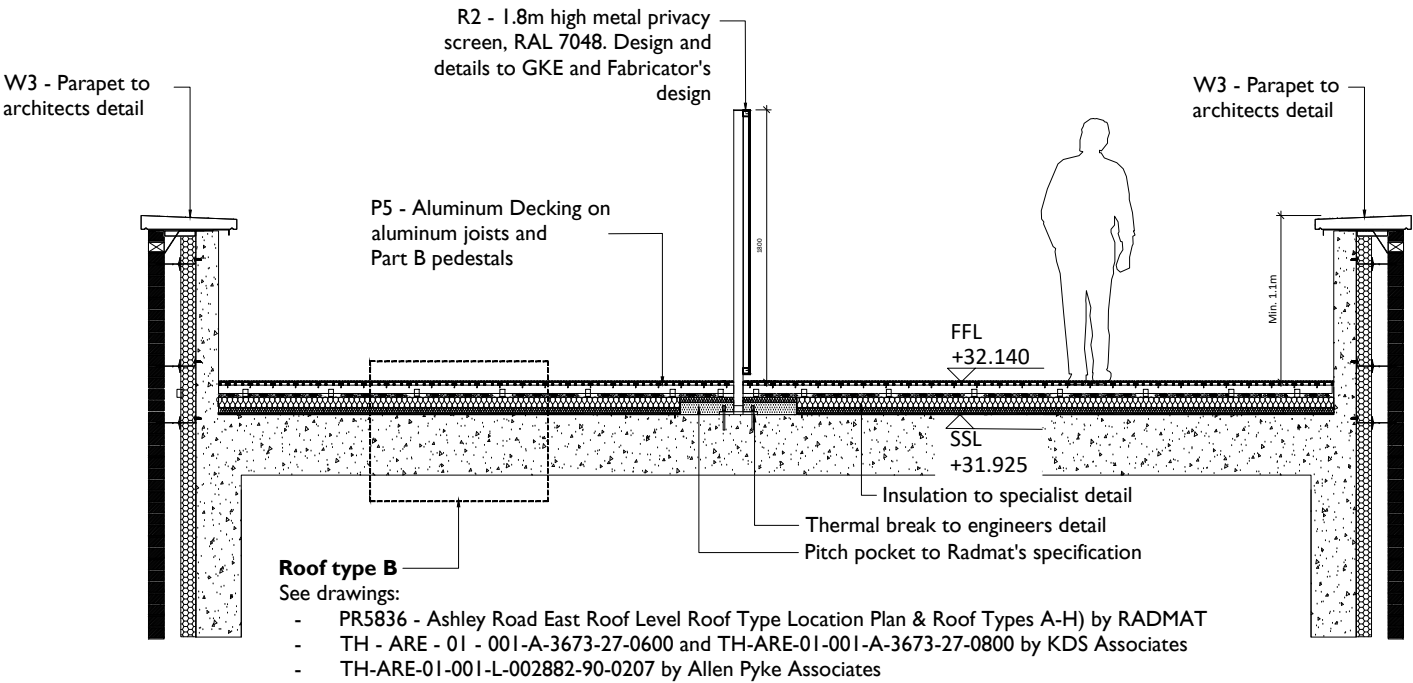

- Roof type B**  
See drawings:
- PR5836 - Ashley Road East Roof Level Roof Type Location Plan & Roof Types A-H) by RADMAT
  - TH - ARE - 01 - 001-A-3673-27-0600 and TH-ARE-01-001-A-3673-27-0800 by KDS Associates
  - TH-ARE-01-001-L-002882-90-0207 by Allen Pyke Associates

A Level 6 Private terrace  
Scale 1:50



|     |                                                          |            |       |         |
|-----|----------------------------------------------------------|------------|-------|---------|
| C1  | Privacy screen detail amended<br>Issued for Construction | 11/05/22   | SS    | VF      |
| B   | Privacy screen detail amended                            | 09/02/2022 | SS    | MI      |
| A   | Viewpoint upload                                         | 23/10/20   | SS    | WD      |
| Rev | Description                                              | Date       | Drawn | Checked |

|   |                  |
|---|------------------|
| Drawing Status   |                  |
| CONSTRUCTION   |                  |
| <div><div>Allen Pyke</div><div>69A Lensfield Road,<br/>Cambridge, CB2 1EN<br/>T 01223 358005<br/>www.allenpyke.co.uk<br/>CAMBRIDGE • KINGSTON UPON THAMES<br/><small>A registered practice of the Landscape Institute</small></div></div> |                  |
| Client<br>Galliford Try   | Scale<br>1:50@A3 |
| Project<br>Ashley Road East   | By/Chk<br>WD     |
| Drawing Title<br>Level 06 Landscape Section<br>Private Terrace   | Date<br>06/05/20 |
| Drawing Number<br>TH-ARE-01-001-L-002882-90-0206   | Revision<br>C1   |