


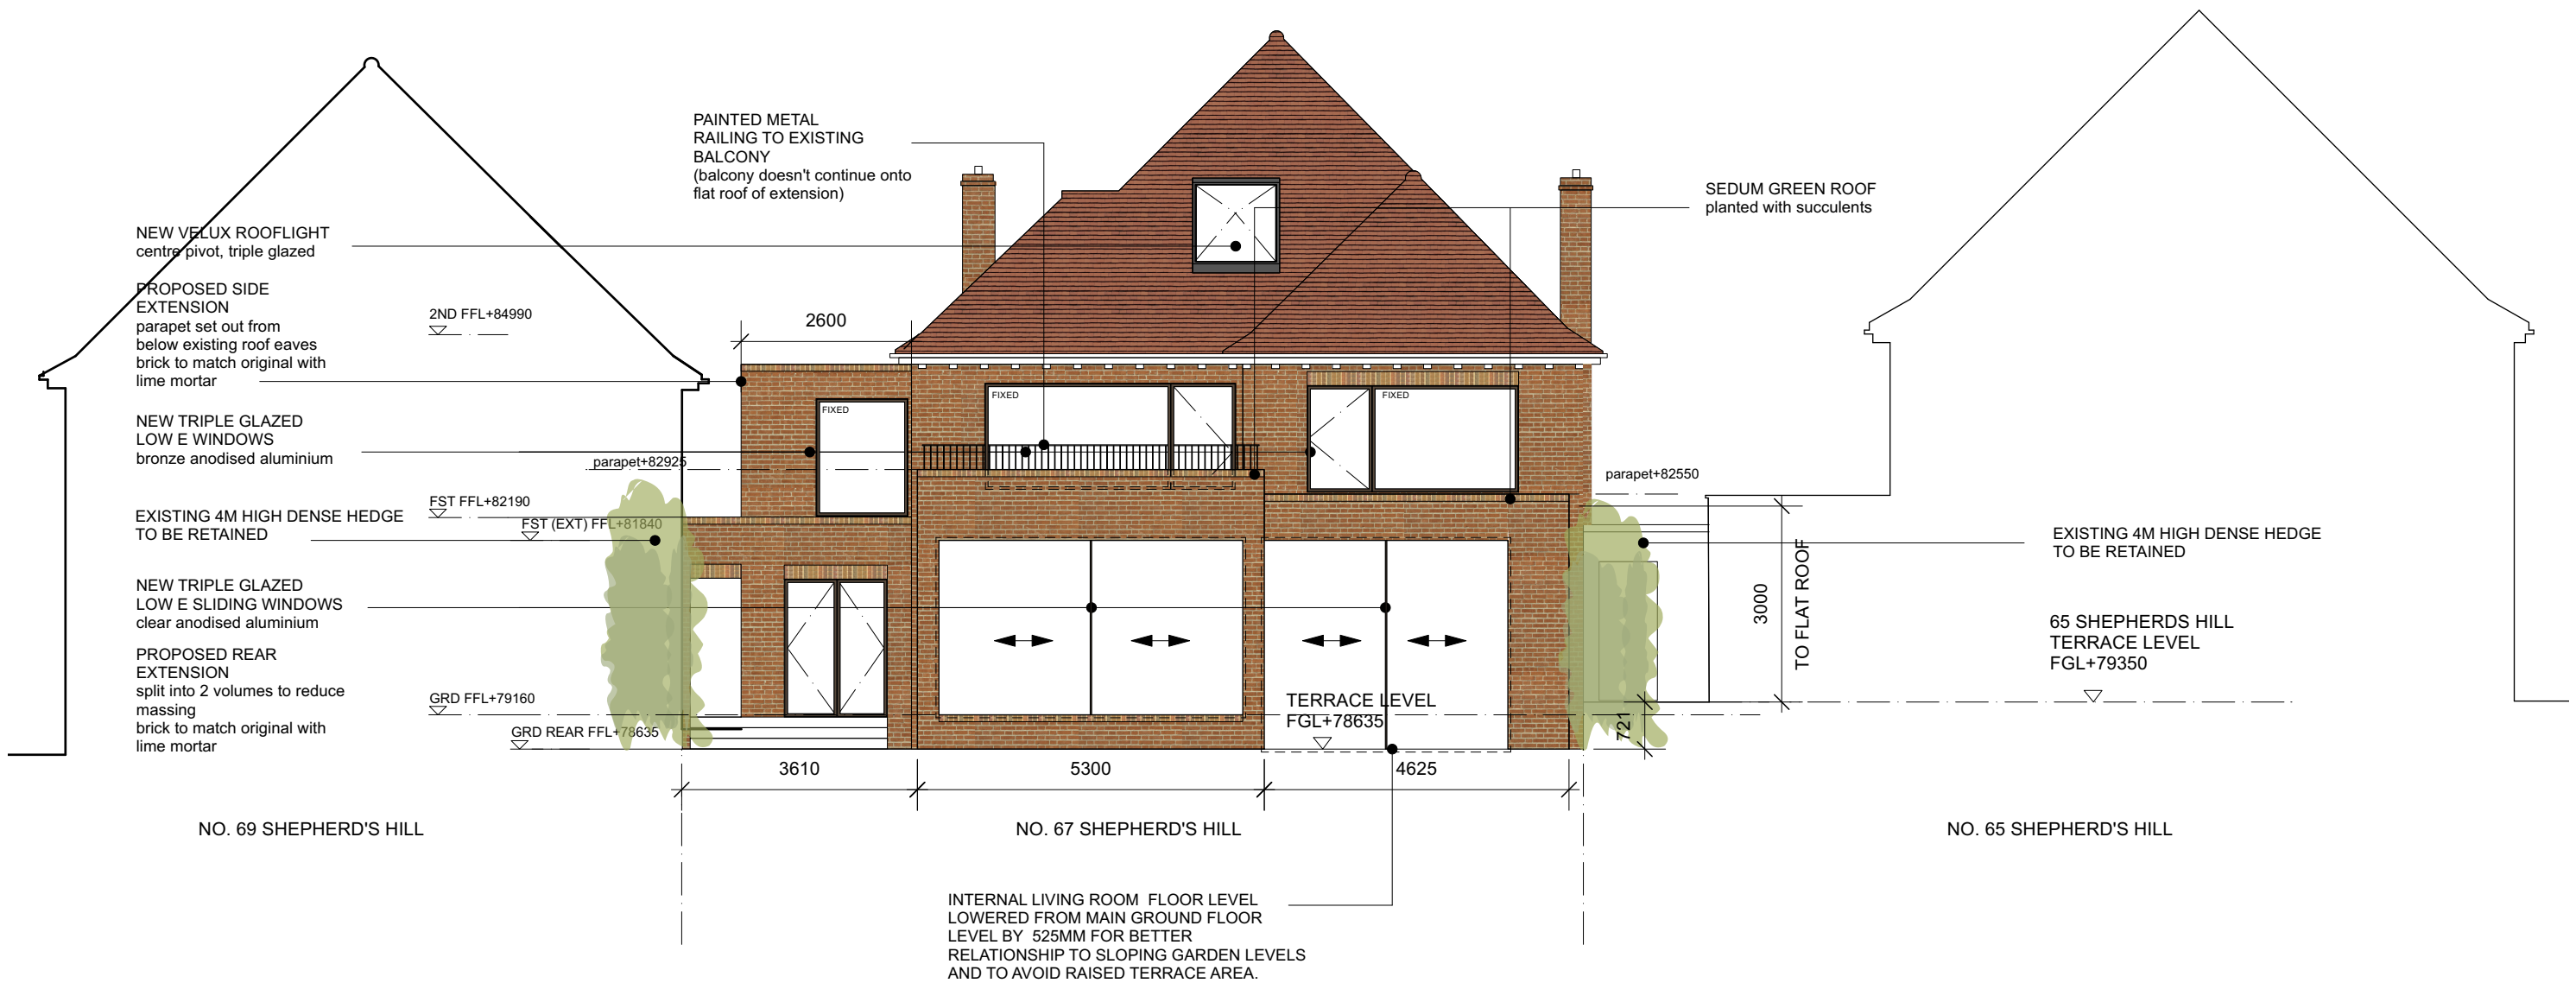

0 1 2 3 4 5 M

0 10 20 30 40 50 mm
Paper Scale

DAVID RUSSELL ARCHITECT
94 Revelon Road, London, SE4 2PR, UK
M: +44 (0) 774 884 7288
E: info@davidrussellarchitect.com

Project
67 Shepherd's Hill

Drawing Title
Proposed Rear NW Elevation

0mm 50mm 100mm
DO NOT SCALE FROM THIS DRAWING
ALL DISCREPANCIES TO BE REPORTED
©2021 David Russell

Revision	Date
	28.08.2022
Project	Scale
67 Shepherd's Hill	1:100 at A3
Drawing Title	Job No./ Stage/ Drawing No.
Proposed Rear NW Elevation	016_PL_019
0mm	50mm
DO NOT SCALE FROM THIS DRAWING ALL DISCREPANCIES TO BE REPORTED ©2021 David Russell	100mm

1 **Proposed Rear NW Elevation**
Scale: 1:100