


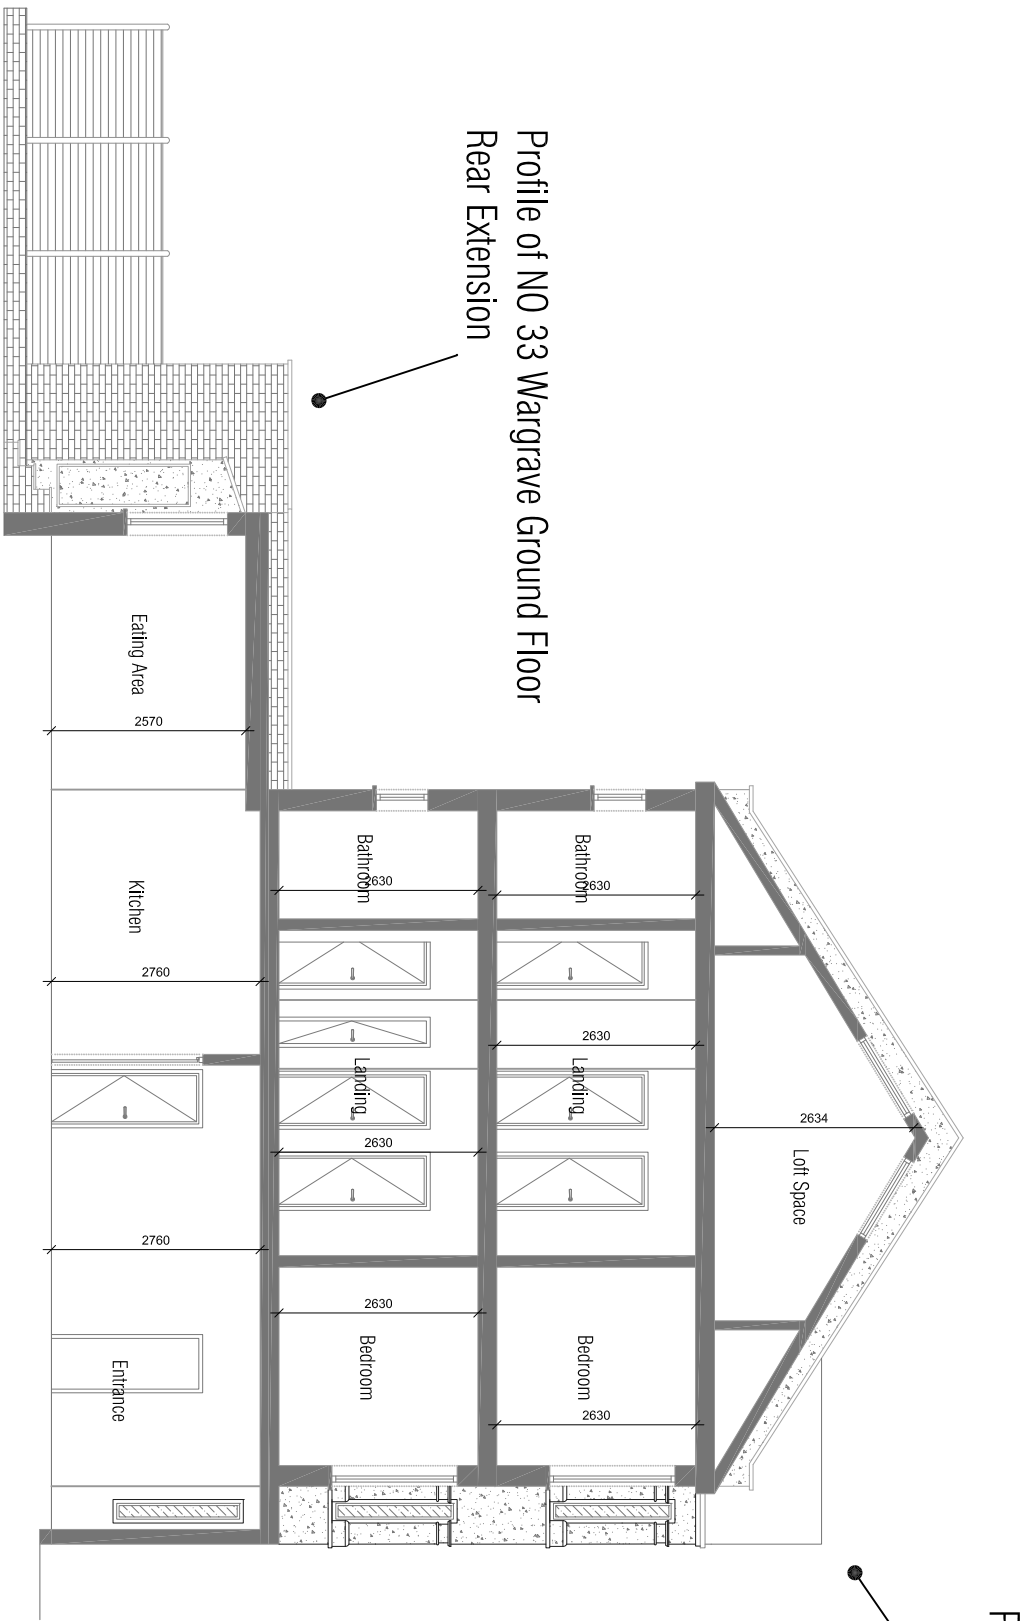

Profile of NO 33 Wargrave Ground Floor
Rear Extension

Profile of NO 33 Wargrave Type 3



METRES

SCALE

Project:

31 Wargrave Ave
London N15 6UH

Title:

Existing Section A - A

Date:

May 2022

Dwg. No.

WG.31.EX.03

Scale:

1:100 @ A3

Rev:

info@ajplans.co.uk

AJ PLANS

NOTES

The contractors are to check all the dimensions, levels, drain runs and general condition of the site before works commence.

All works are to be carried out in accordance with current Building Regulations, British Standards, Code of Practice and Local Authority Requirements.