




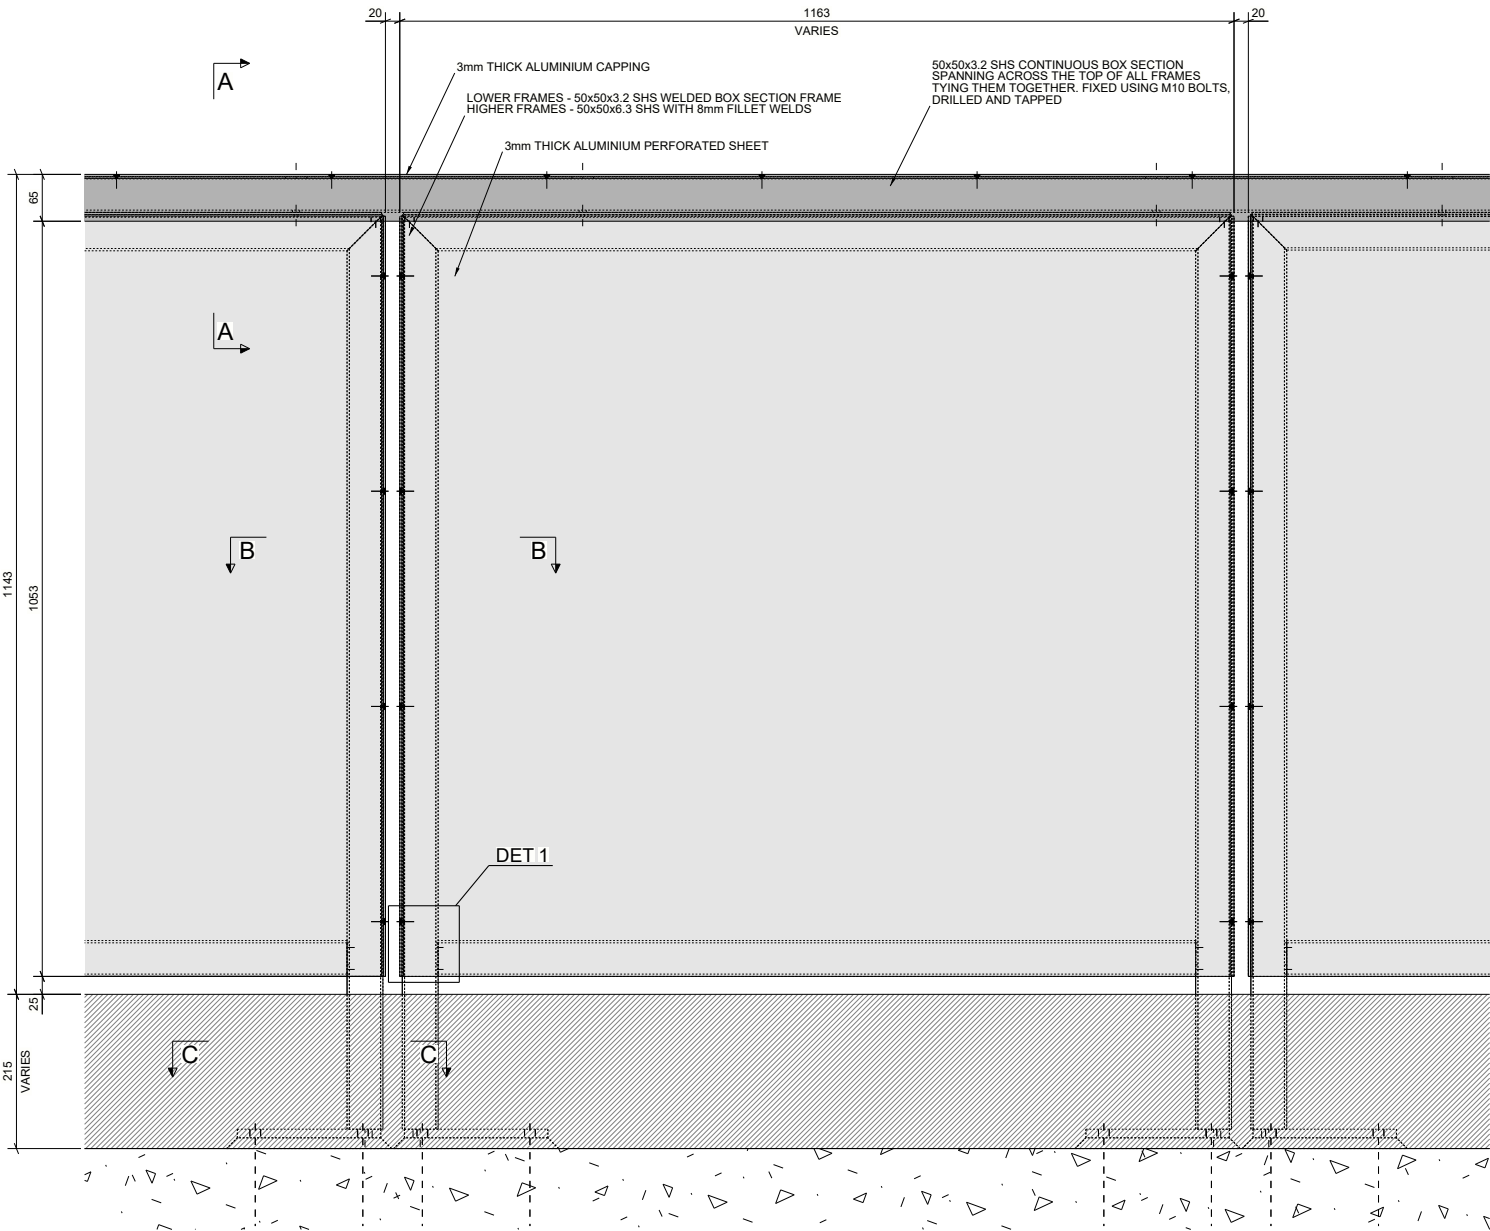


TYPICAL ELEVATION VIEW OF PRIVACY SCREEN PANEL

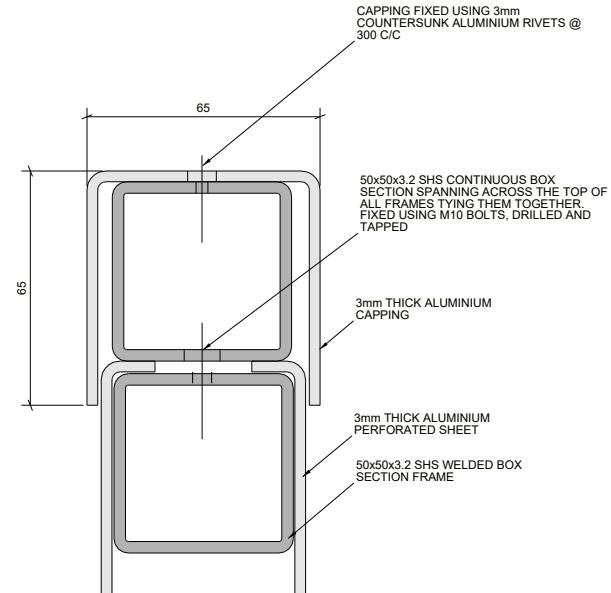


A - A

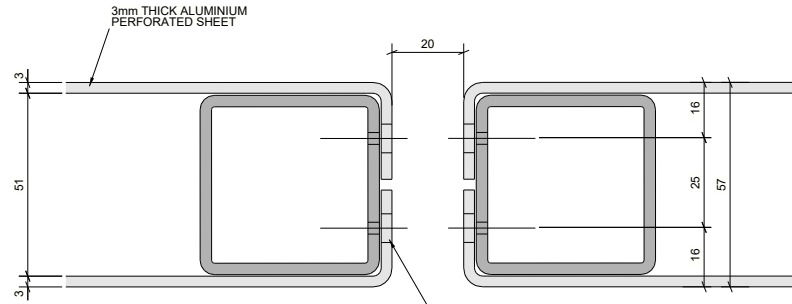

B - B

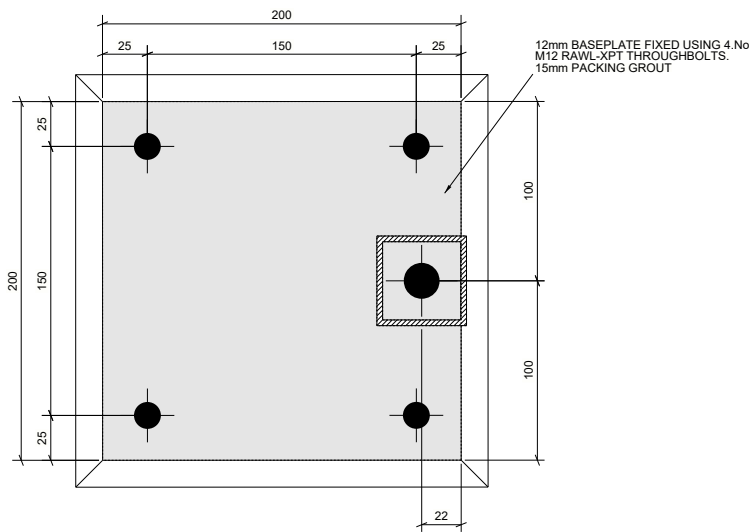

C - C
TYPICAL BASEPLATE DETAIL

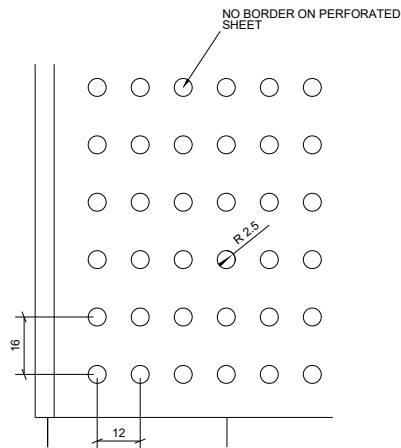

DETAIL 1
PERFORATED SHEET PATTERN

GENERAL NOTES CSK HOLES: N/S * F/S *

1. ALL DIMS IN MILLIMETRES UNO
2. RADIUS ALL NOTCHES
3. GENERAL TOLERANCES IS +/- 2mm UNO
4. REMOVE ALL BURRS AND SHARP EDGES
5. ALL BOLTS GRADE 8.8
6. ALL WELDS TO BE 6mm FW. UNO
7. STEEL Plates GRADE S275JR
STEEL Hollow Profiles S355J0H
8. ALL GLASS TOUGHENED, LAMINATED, HEAT SOAKED
AND CLEAR
9. IF IN DOUBT ASK!
NO COPIES TO BE TAKEN WITHOUT
THE PERMISSION OF
GK ENGINEERING & DESIGN LTD

All Steelwork Manufactured to:
BS EN 1090-2: Execution Class 0 U.N.O.

MAIN CONTRACTOR:

CONTRACT NUMBER:

678_022

ORIGINATOR:
GK ENGINEERING & DESIGN LTD



ADDRESS:
G K Engineering & Design Ltd
Unit 35 Horndon Ind Park
West Horndon
Essex
CM13 3XL

CONTACT DETAILS:
t: 01277 810400
f: 01277 810401
e: info@gkengineering.co.uk
w: http://gkengineering.co.uk/

PROJECT:
Ashley Rd East

DRAWING TITLE:
PRIVACY SCREENS
DETAILS AND SECTIONS

FILE NAME:
TH-ARE-01-001-X-WP0305A-34-0024

SUITABILITY:
S4 - Construction

DRAWN BY:
LM

CHECKED BY:
LBF

REVISION No.
C02

BOX SECTION FRAME TO BE MILD STEEL, S275J0, GALVANISED 85 MICRON FINISH
PERFORATED SHEET AND CAPPING TO BE ALUMINIUM, PPC RAL 7048

SEPERATION GASKET FITTED BETWEEN
M/S AND ALUMINIUM

C02	CONSTRUCTION	04.05.2022
C01	FIRST ISSUE	03.03.2022
REV MARK	REVISION DESCRIPTION	REVISION DATE