

GENERAL NOTES CSK HOLES: N/S * F/S *

▼ DENOTES ERECTION MARK LOCATION - FOR ORIENTATION

1. ALL DIMS IN MILLIMETRES UNO
2. RADIUS ALL NOTCHES
3. GENERAL TOLERANCES IS +/- 2mm UNO
4. REMOVE ALL BURRS AND SHARP EDGES
5. ALL BOLTS GRADE 8.8
6. ALL WELDS TO BE 6mm FW. UNO
7. ALL WELDS TO BE 6mm FW. UNO
8. STEEL Plates GRADE S275JR
STEEL Hollow Profiles S355J0H
9. ALL GLASS TOUGHENED, LAMINATED, HEAT SOAKED AND CLEAR

IF IN DOUBT ASK!
NO COPIES TO BE TAKEN WITHOUT THE PERMISSION OF GK ENGINEERING & DESIGN LTD

All Steelwork Manufactured to:
BS EN 1090-2: Execution Class0 U.N.O.

MAIN CONTRACTOR:

CONTRACT NUMBER: 678_022

ORIGINATOR:
GK ENGINEERING & DESIGN LTD



ADDRESS:
G K Engineering & Design Ltd
Unit 35 Horndon Ind Park
West Horndon
Essex
CM13 3XL

CONTACT DETAILS:
t: 01277 810400
f: 01277 810401
e: info@gkengineering.co.uk
w: http://gkengineering.co.uk/

PROJECT: Ashley Rd East


DRAWING TITLE:
**LEVEL 02 - PRIVATE AND AMENITY TERRACE
PRIVACY SCREENS**

FILE NAME:
TH-ARE-01-001-X-WP0305A-34-0021


SUITABILITY: S4 - Construction

DRAWN BY: LM **CHECKED BY:** LBF


REVISION No. C03

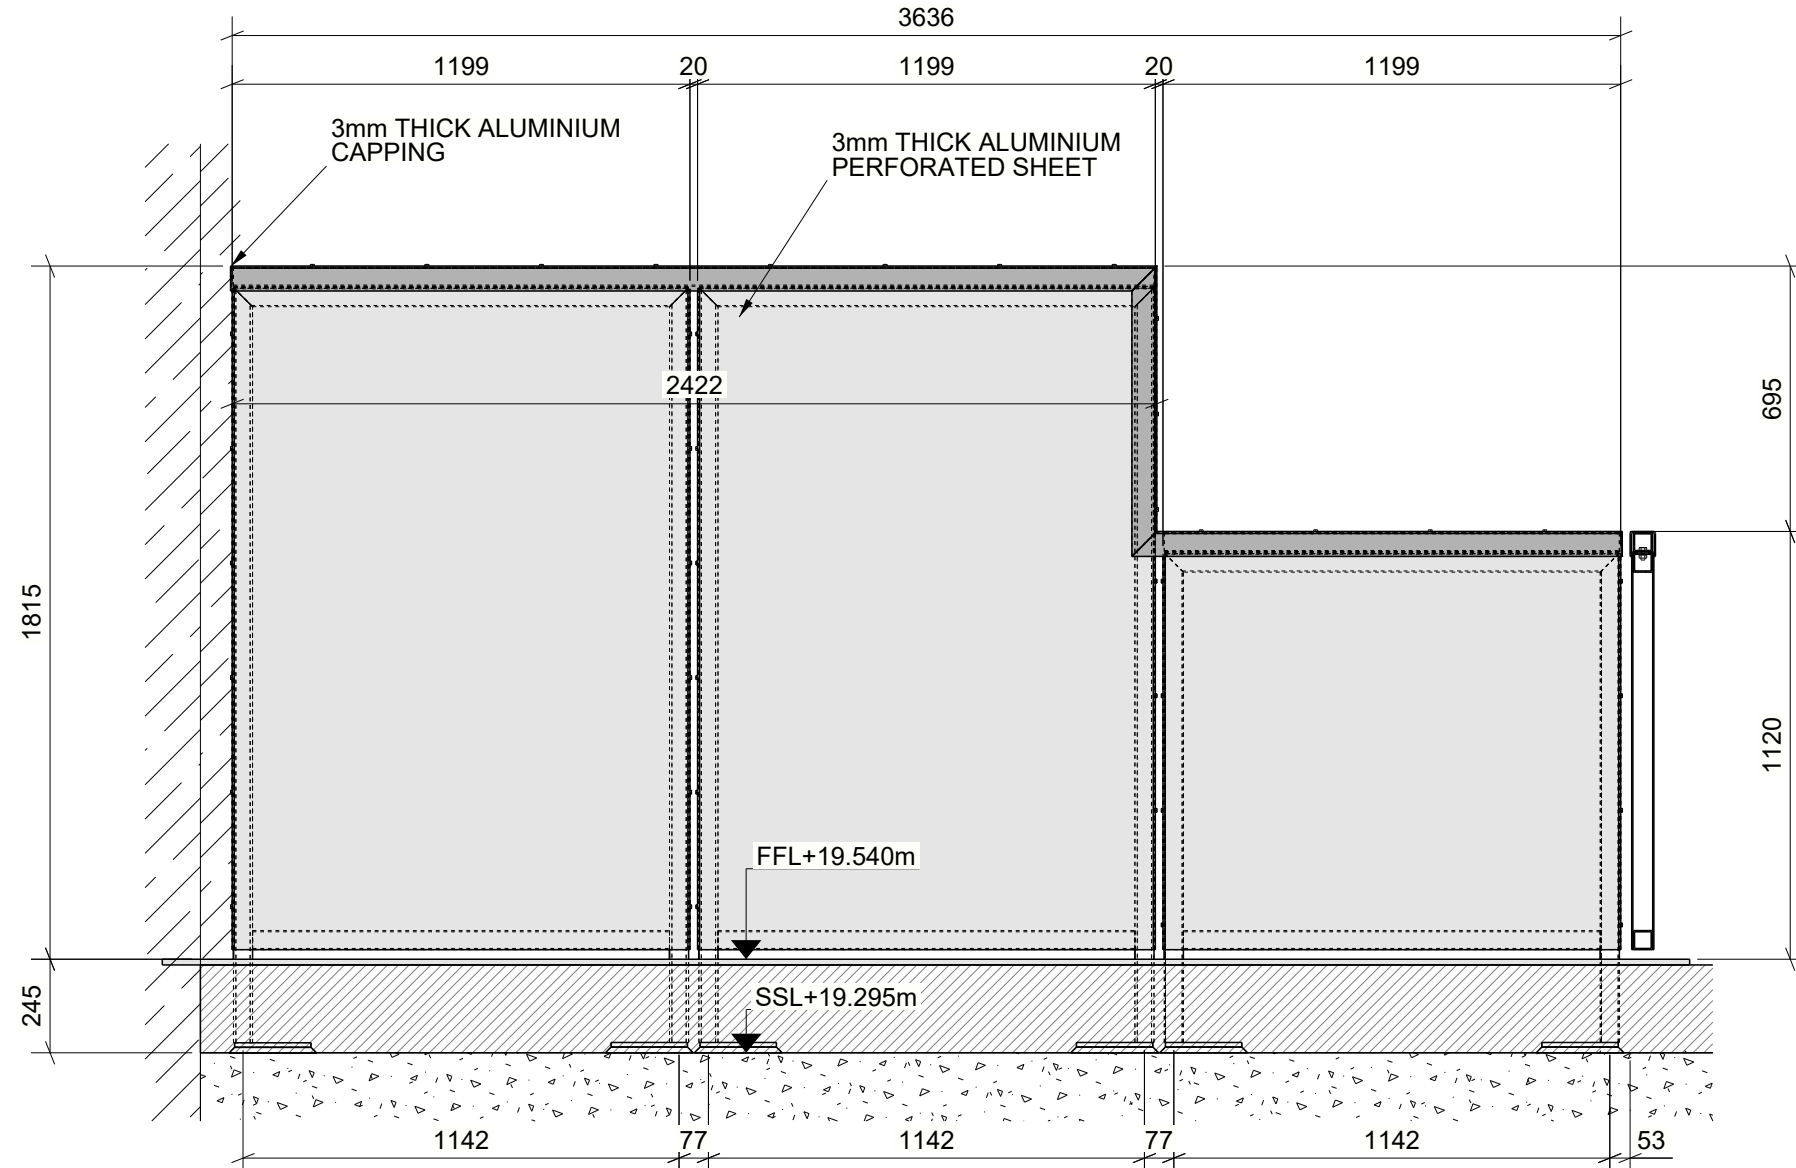


A - A

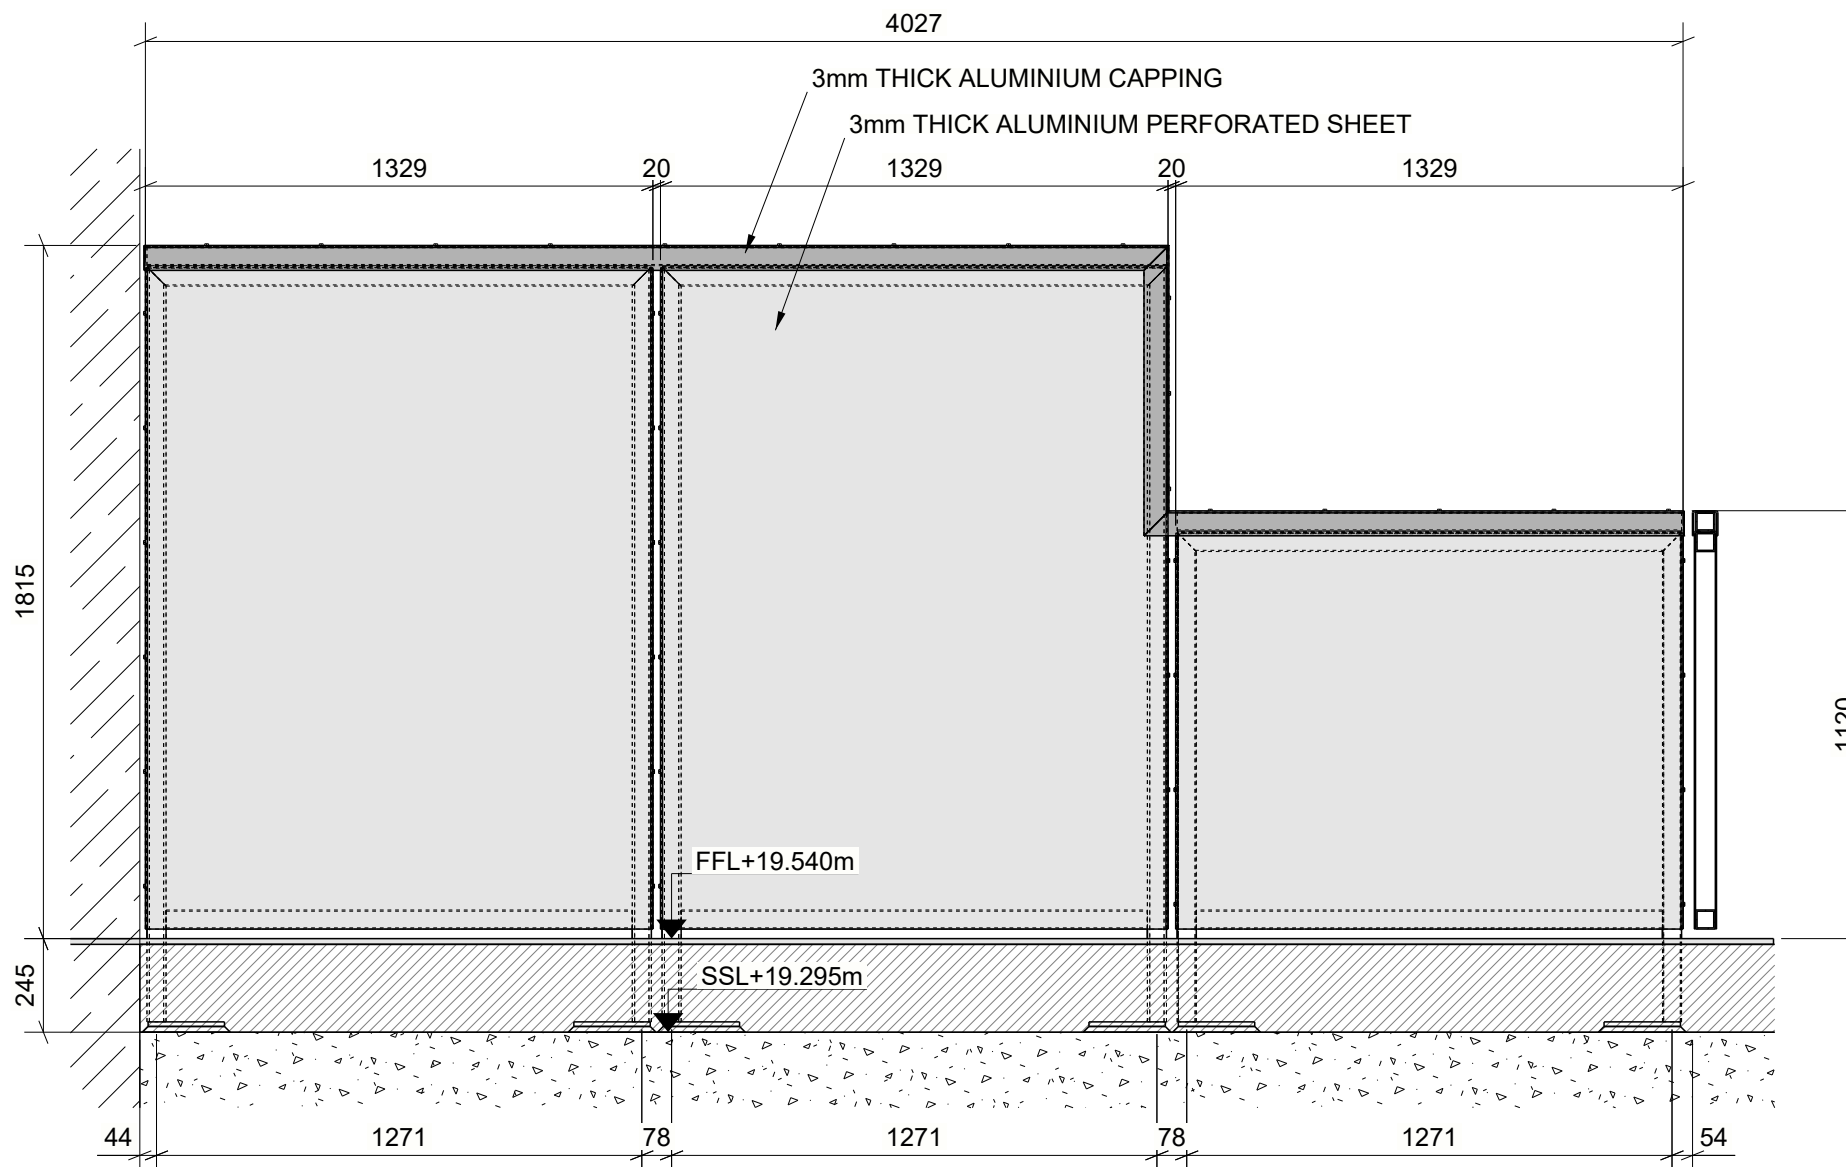


B - B

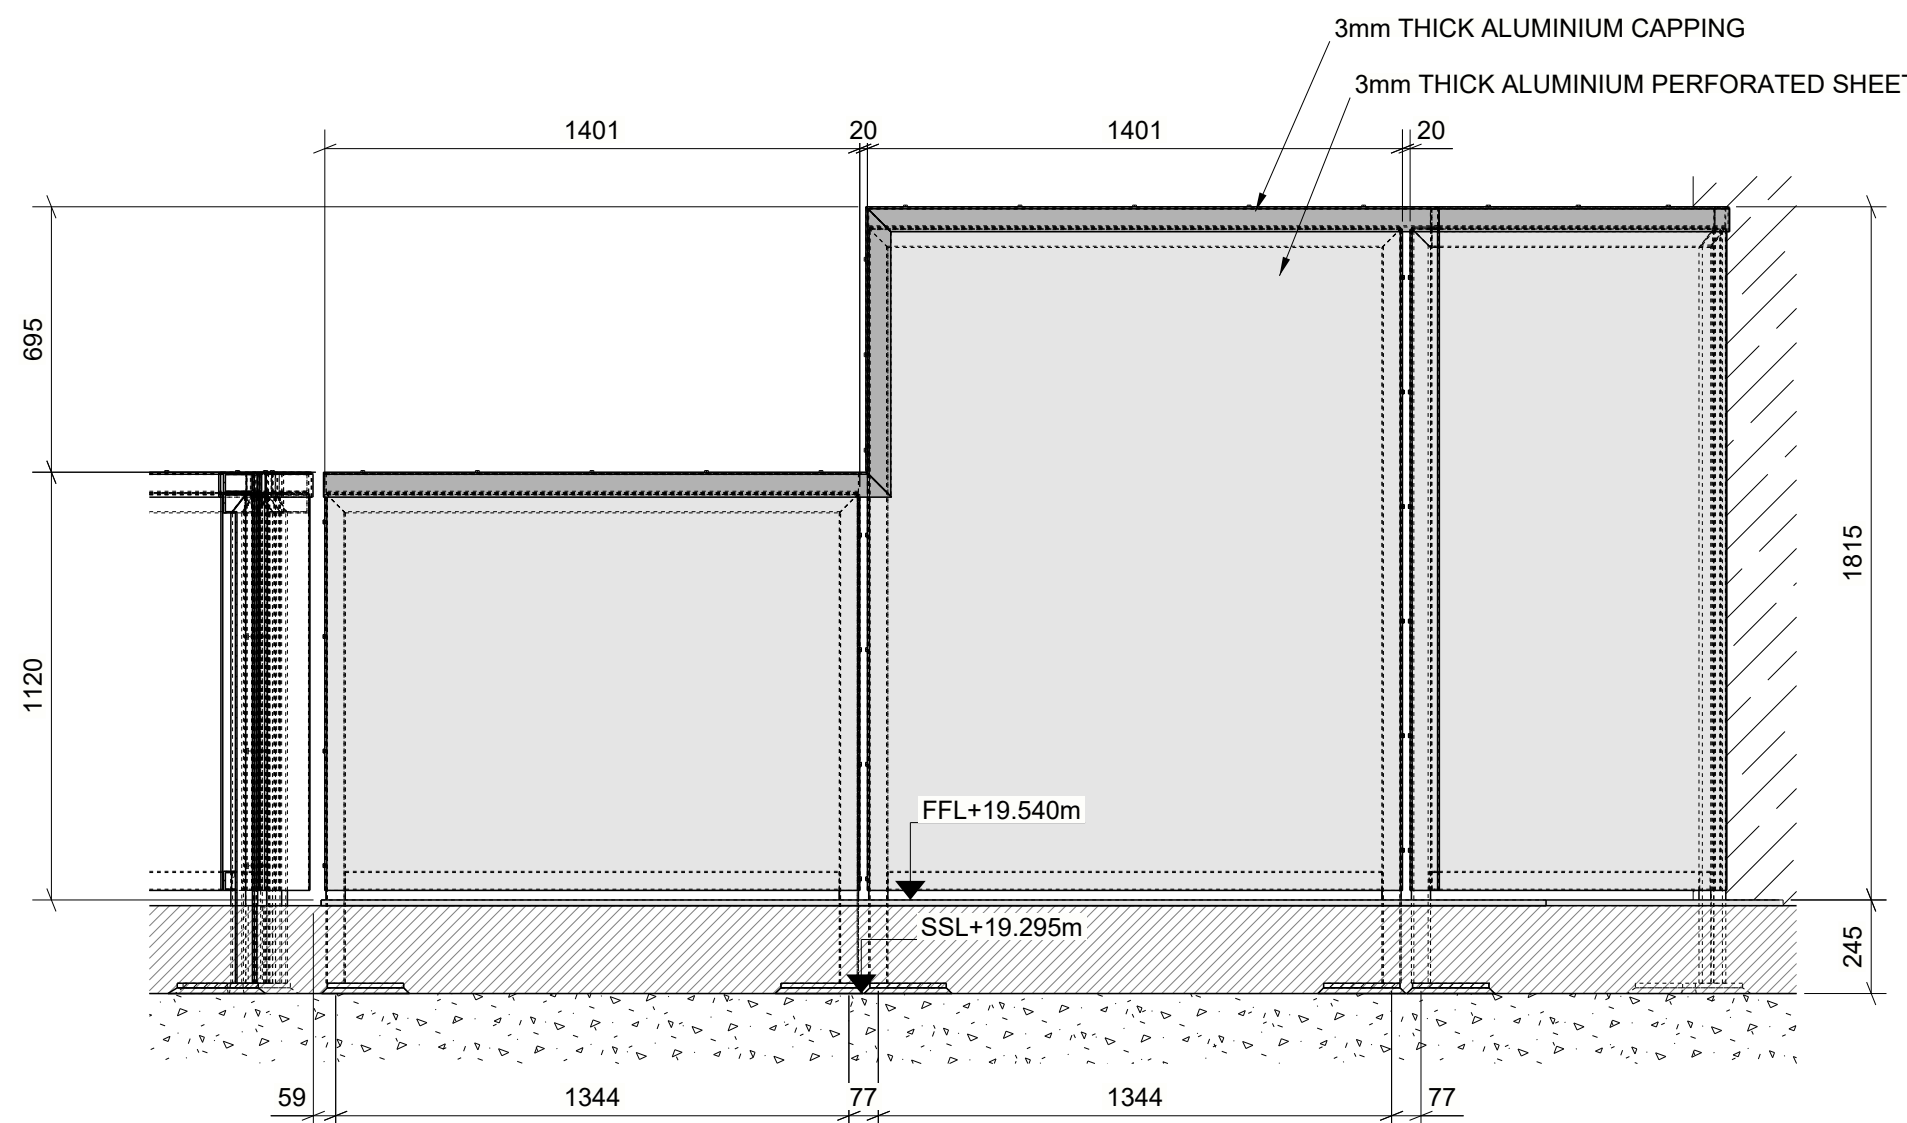


C - C

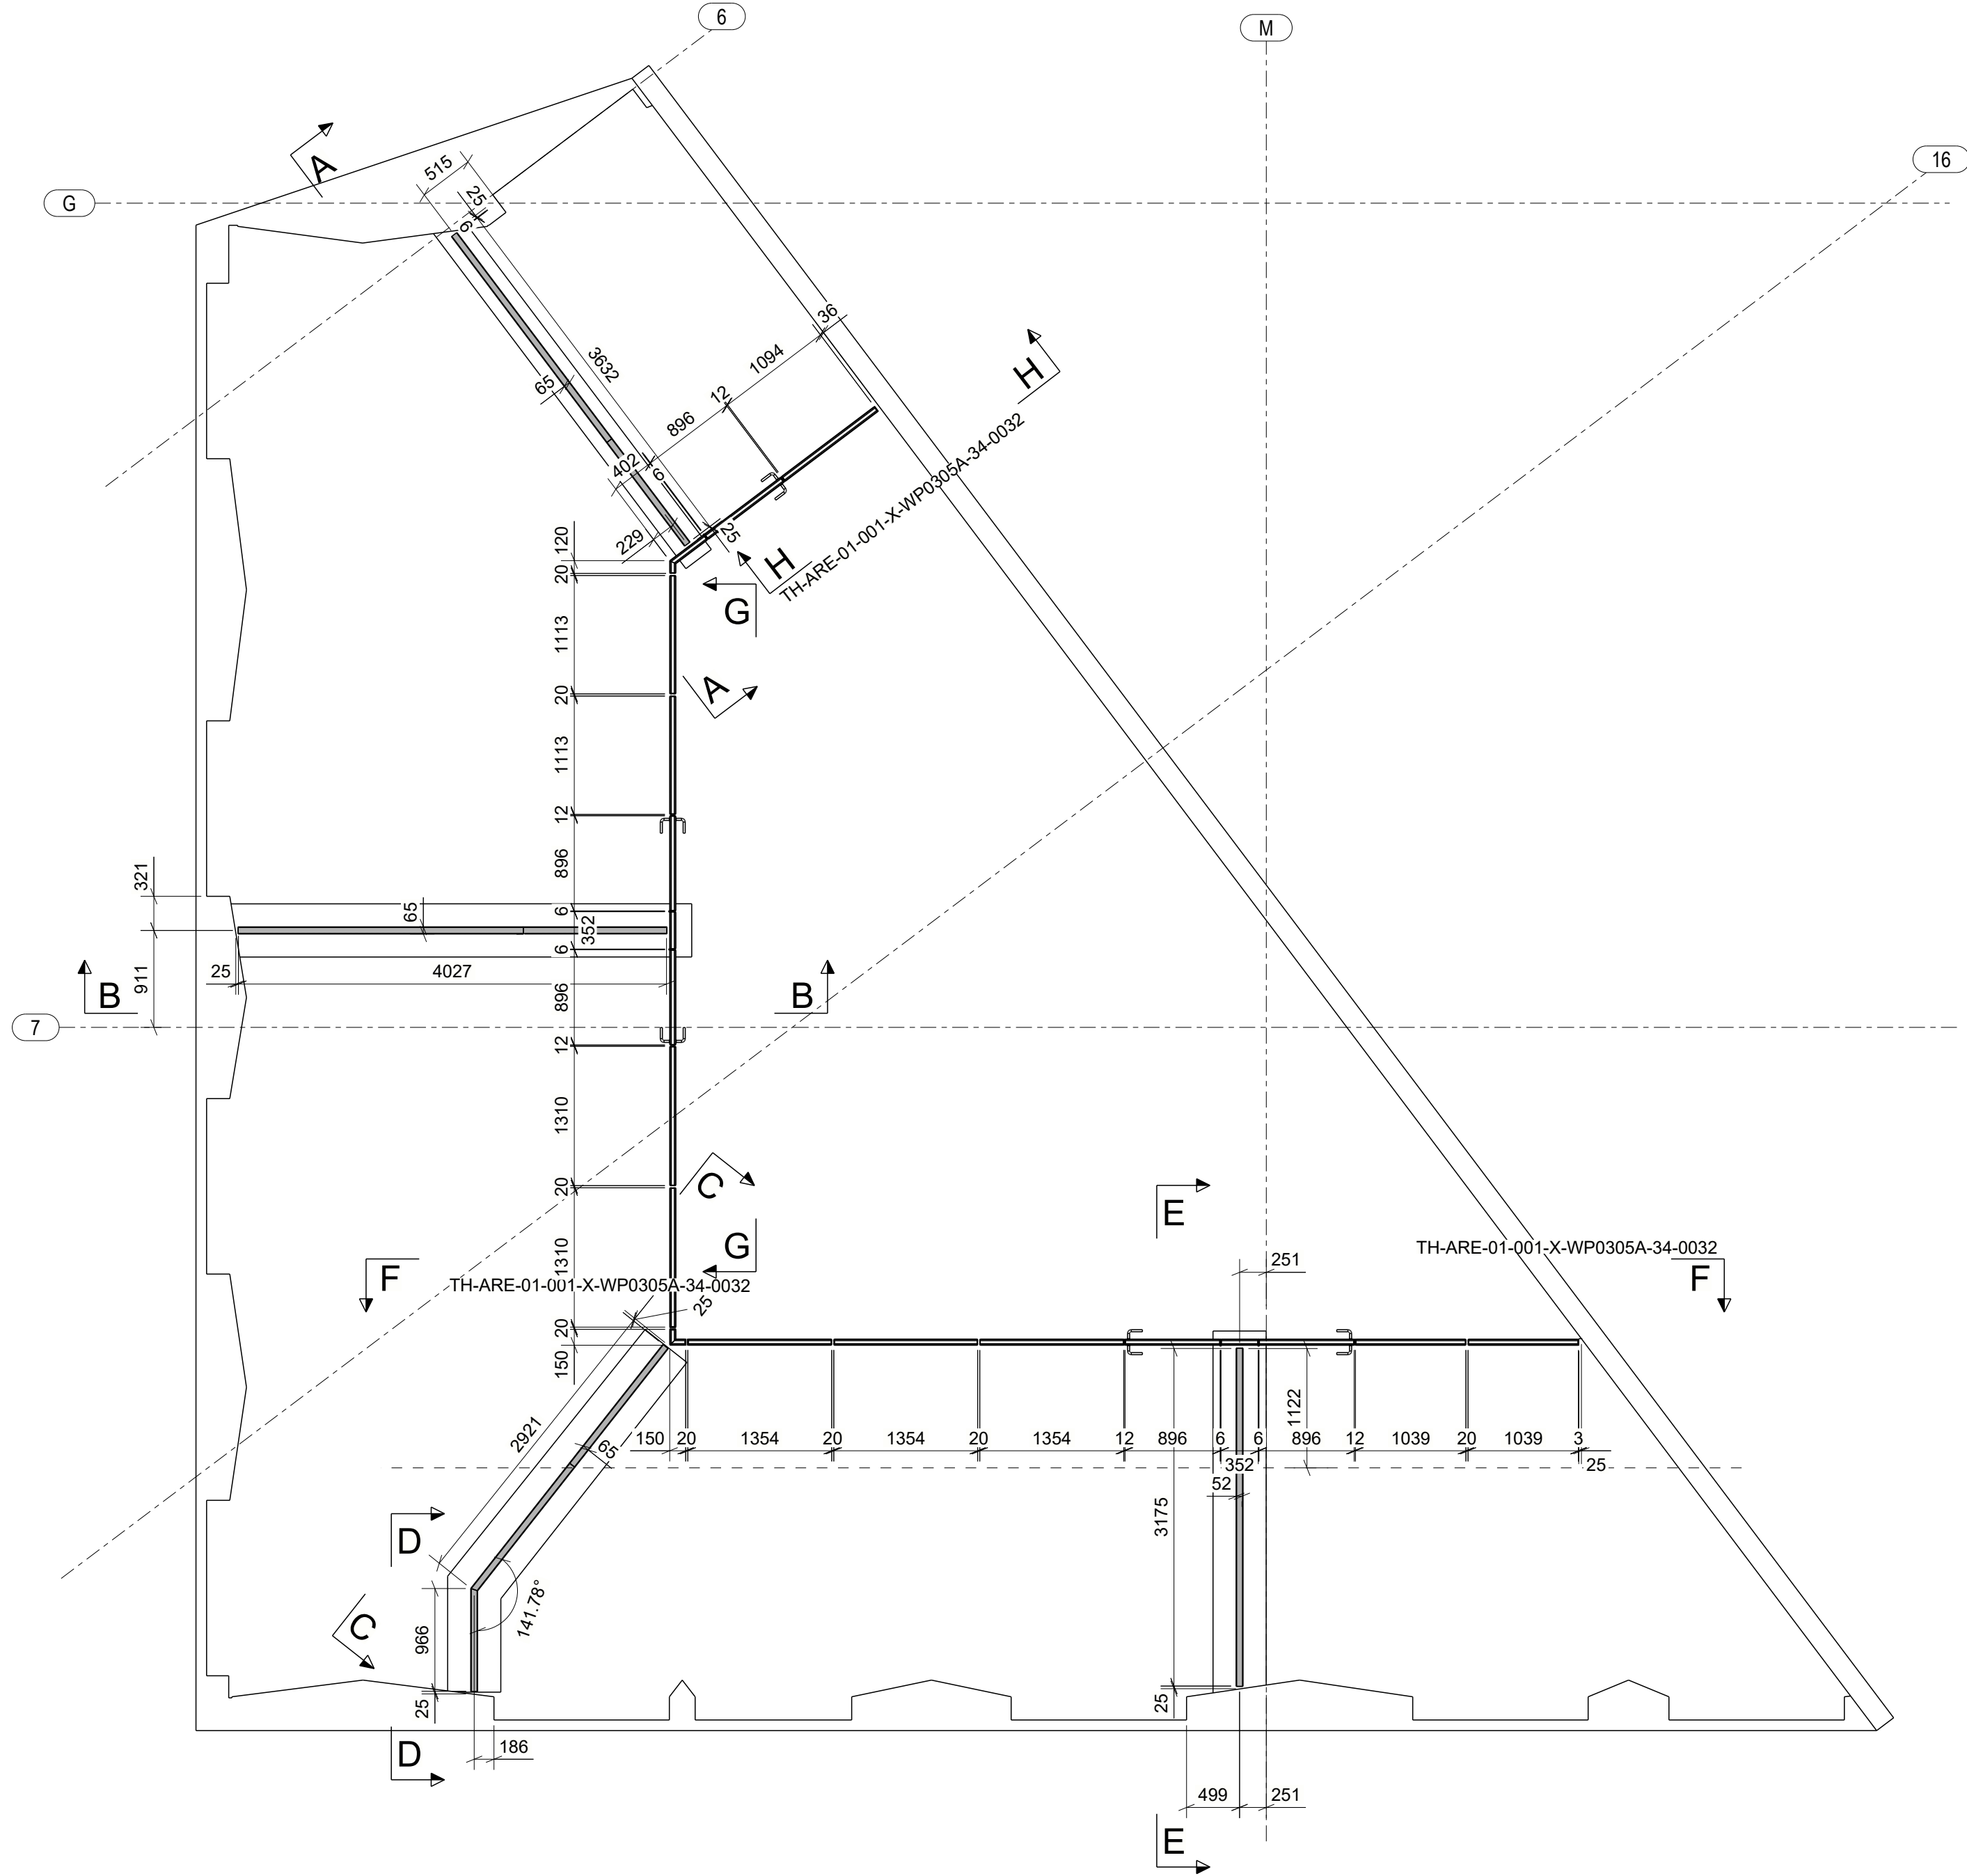

LEVEL 02 - PRIVATE AND AMENITY TERRACE
PLAN VIEW

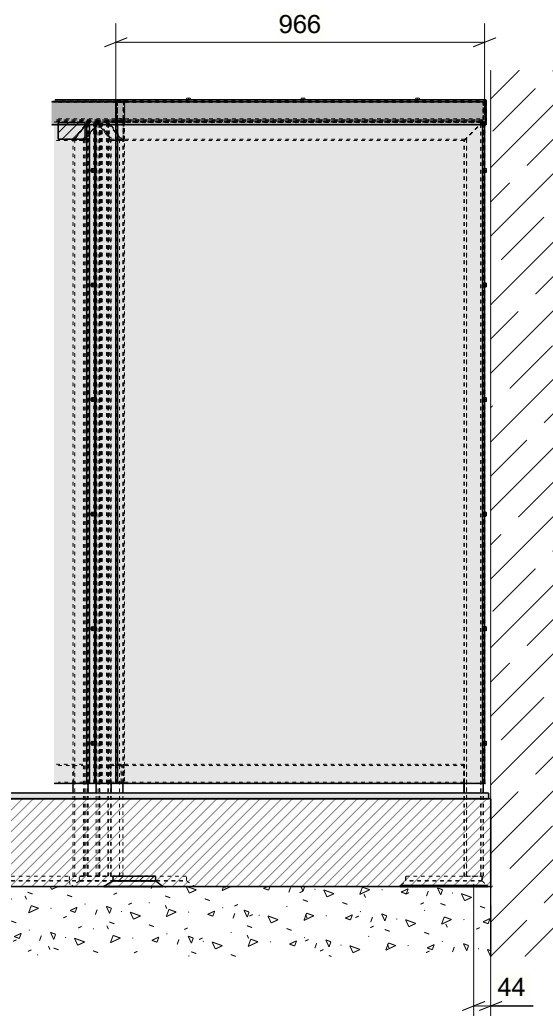

D - D

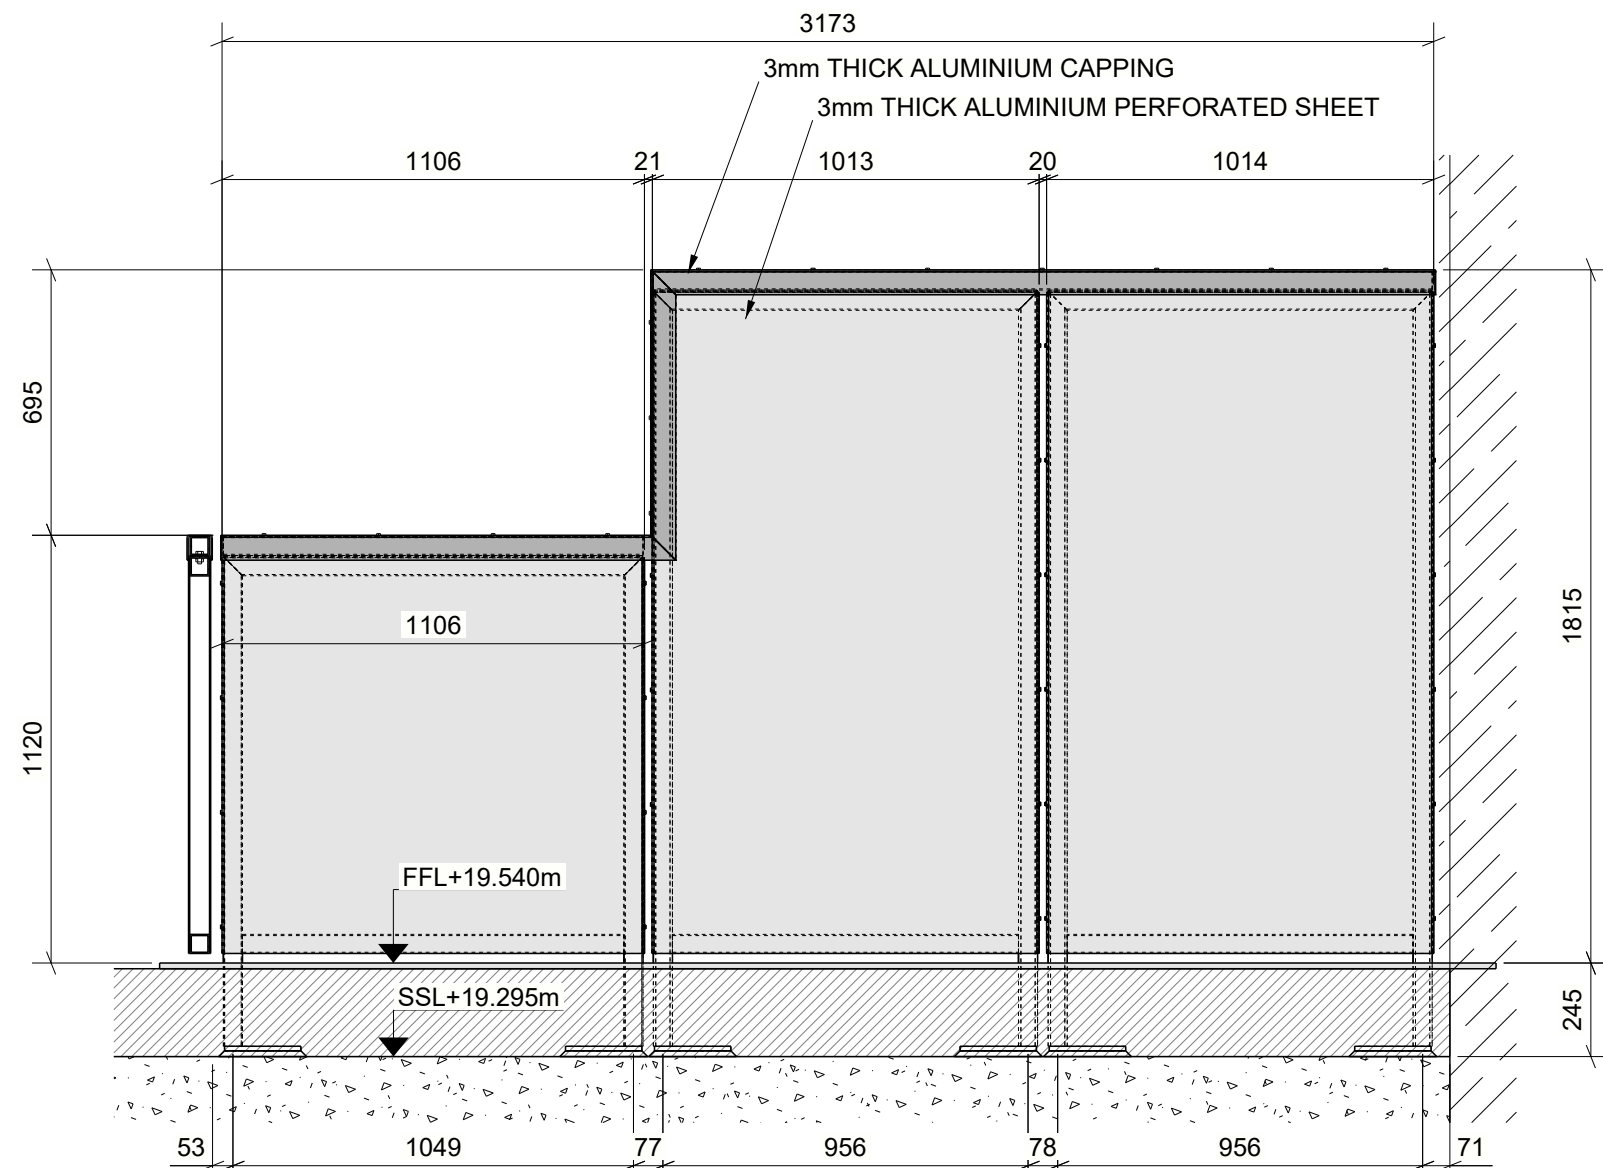

E - E

C03	CONSTRUCTION	10.05.2022
C02	CONSTRUCTION	04.05.2022
C01	FIRST ISSUE	03.03.2022
REV MARK	REVISION DESCRIPTION	REVISION DATE