



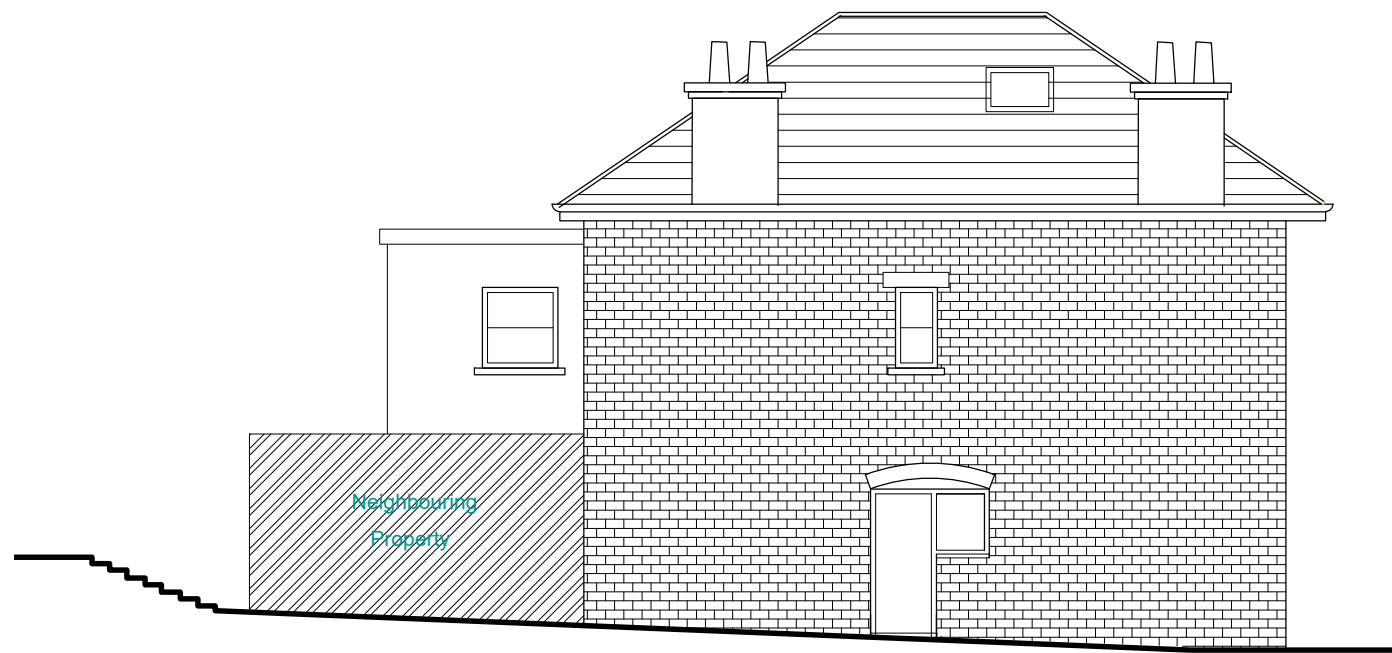


Existing Side Elevation

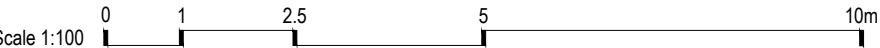

NOTE:
THIS DRAWING IS THE PROPERTY OF JLB DESIGN ASSOCIATES AND NO INFORMATION
CONTAINED HEREON SHALL BE COPIED IN WHOLE OR IN PART, OR PASSED TO ANY OTHER
PARTY WITHOUT WRITTEN CONSENT. COPYRIGHT IS RESERVED.

NOTES

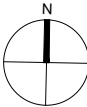

PROJECT TITLE:
29 Alexandra Gardens, London N103RN

DRAWING TITLE:
Existing Side Elevations

CLIENT:
Alan Reilly

DRAWN: IK	STATUS: PA	SCALE: 1:100	DATE: 01/09/2022
CHECKED: JB		A3	
ISSUED BY: IK			

JOB AND DRAWING N^o:
REVISION:

JLB/242/EX 04



J.L.B Design Associates Ltd
Unit E3U, Ringway, Bounds Green Industrial Estate, London N11 2UD
T: +44 (0)20 20 8368 6699 M: +44 (0)79 58789129
email: jlbdesignasso@yahoo.co.uk