



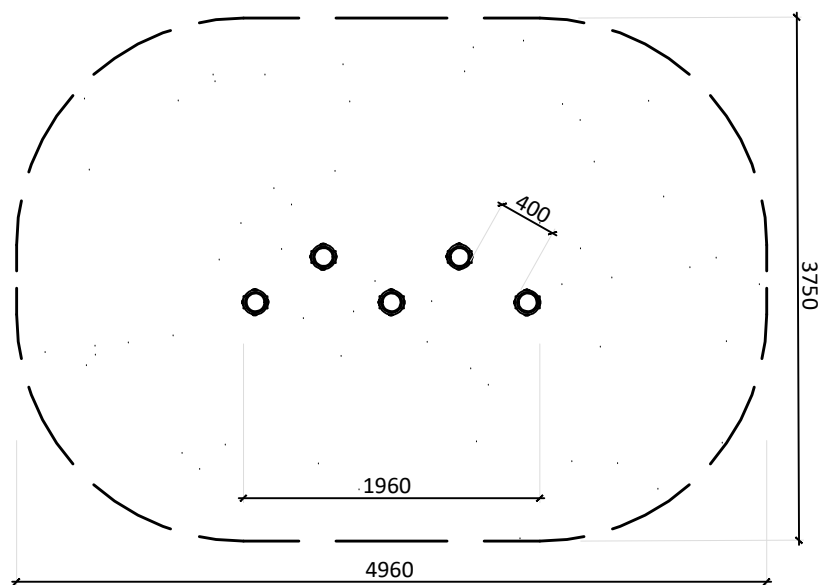

A Balance Step 40 & 60 plan detail
Scale 1:20 @ A3

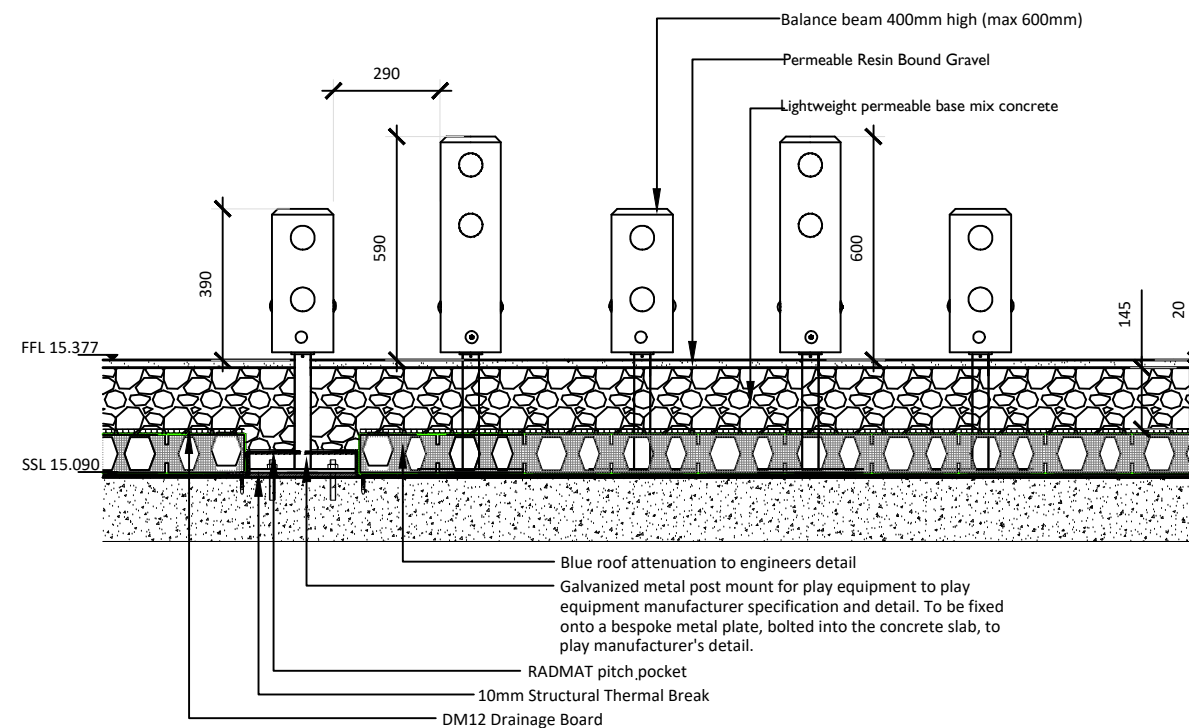

B Balance Step 40 & 60 crossing detail
Scale 1:20 @ A3



APAL FILE REFERENCE
2882-DT-06.dwg

Notes

This drawing is subject to copyright.
Do not scale from this drawing.

For location refer to drawing
TH-ARE-01-001-L-002882-90-1011

For legend refer to
TH-ARE-01-001-L-002882-90-0701

Note:

Blue roof to Engineer's specification and detail.

**Information below provided by play supplier EIBE
(Tel: +44 1483 813834)**

Balance Step 40 - 60 Combination

Material: Eucalyptus
Foundation level: FL 3
Minimum space: 140x220cm
Free falling height: 39-59cm
Fixing: Post fixed onto metal plate and slab, to
manufacturer's detail and specification
Assembly: To manufacturer's specification
Largest section: 37x16cm
Heaviest section: 6.5kg

C1	Issued for Construction	09/05/22	LM	VF
A	Step 60 added to alternate with Step 40. Fixing note updated.	25/04/22	LM	VF
Rev	Description	Date	Drawn	Checked

Drawing Status
CONSTRUCTION



69A Lensfield Road,
Cambridge, CB2 1EN
T 01223 358055
www.allenpyke.co.uk
CAMBRIDGE • KINGSTON UPON THAMES
A registered practice of the Landscape Institute

Client Galliford Try	Scale 1:20@A3
Project Ashley Road East	By/Chk LM/VF
Drawing Title Plan and section of Stepping logs	Date 06/04/22
Drawing Number TH-ARE-01-001-L-002882-90-0523	Revision C1