


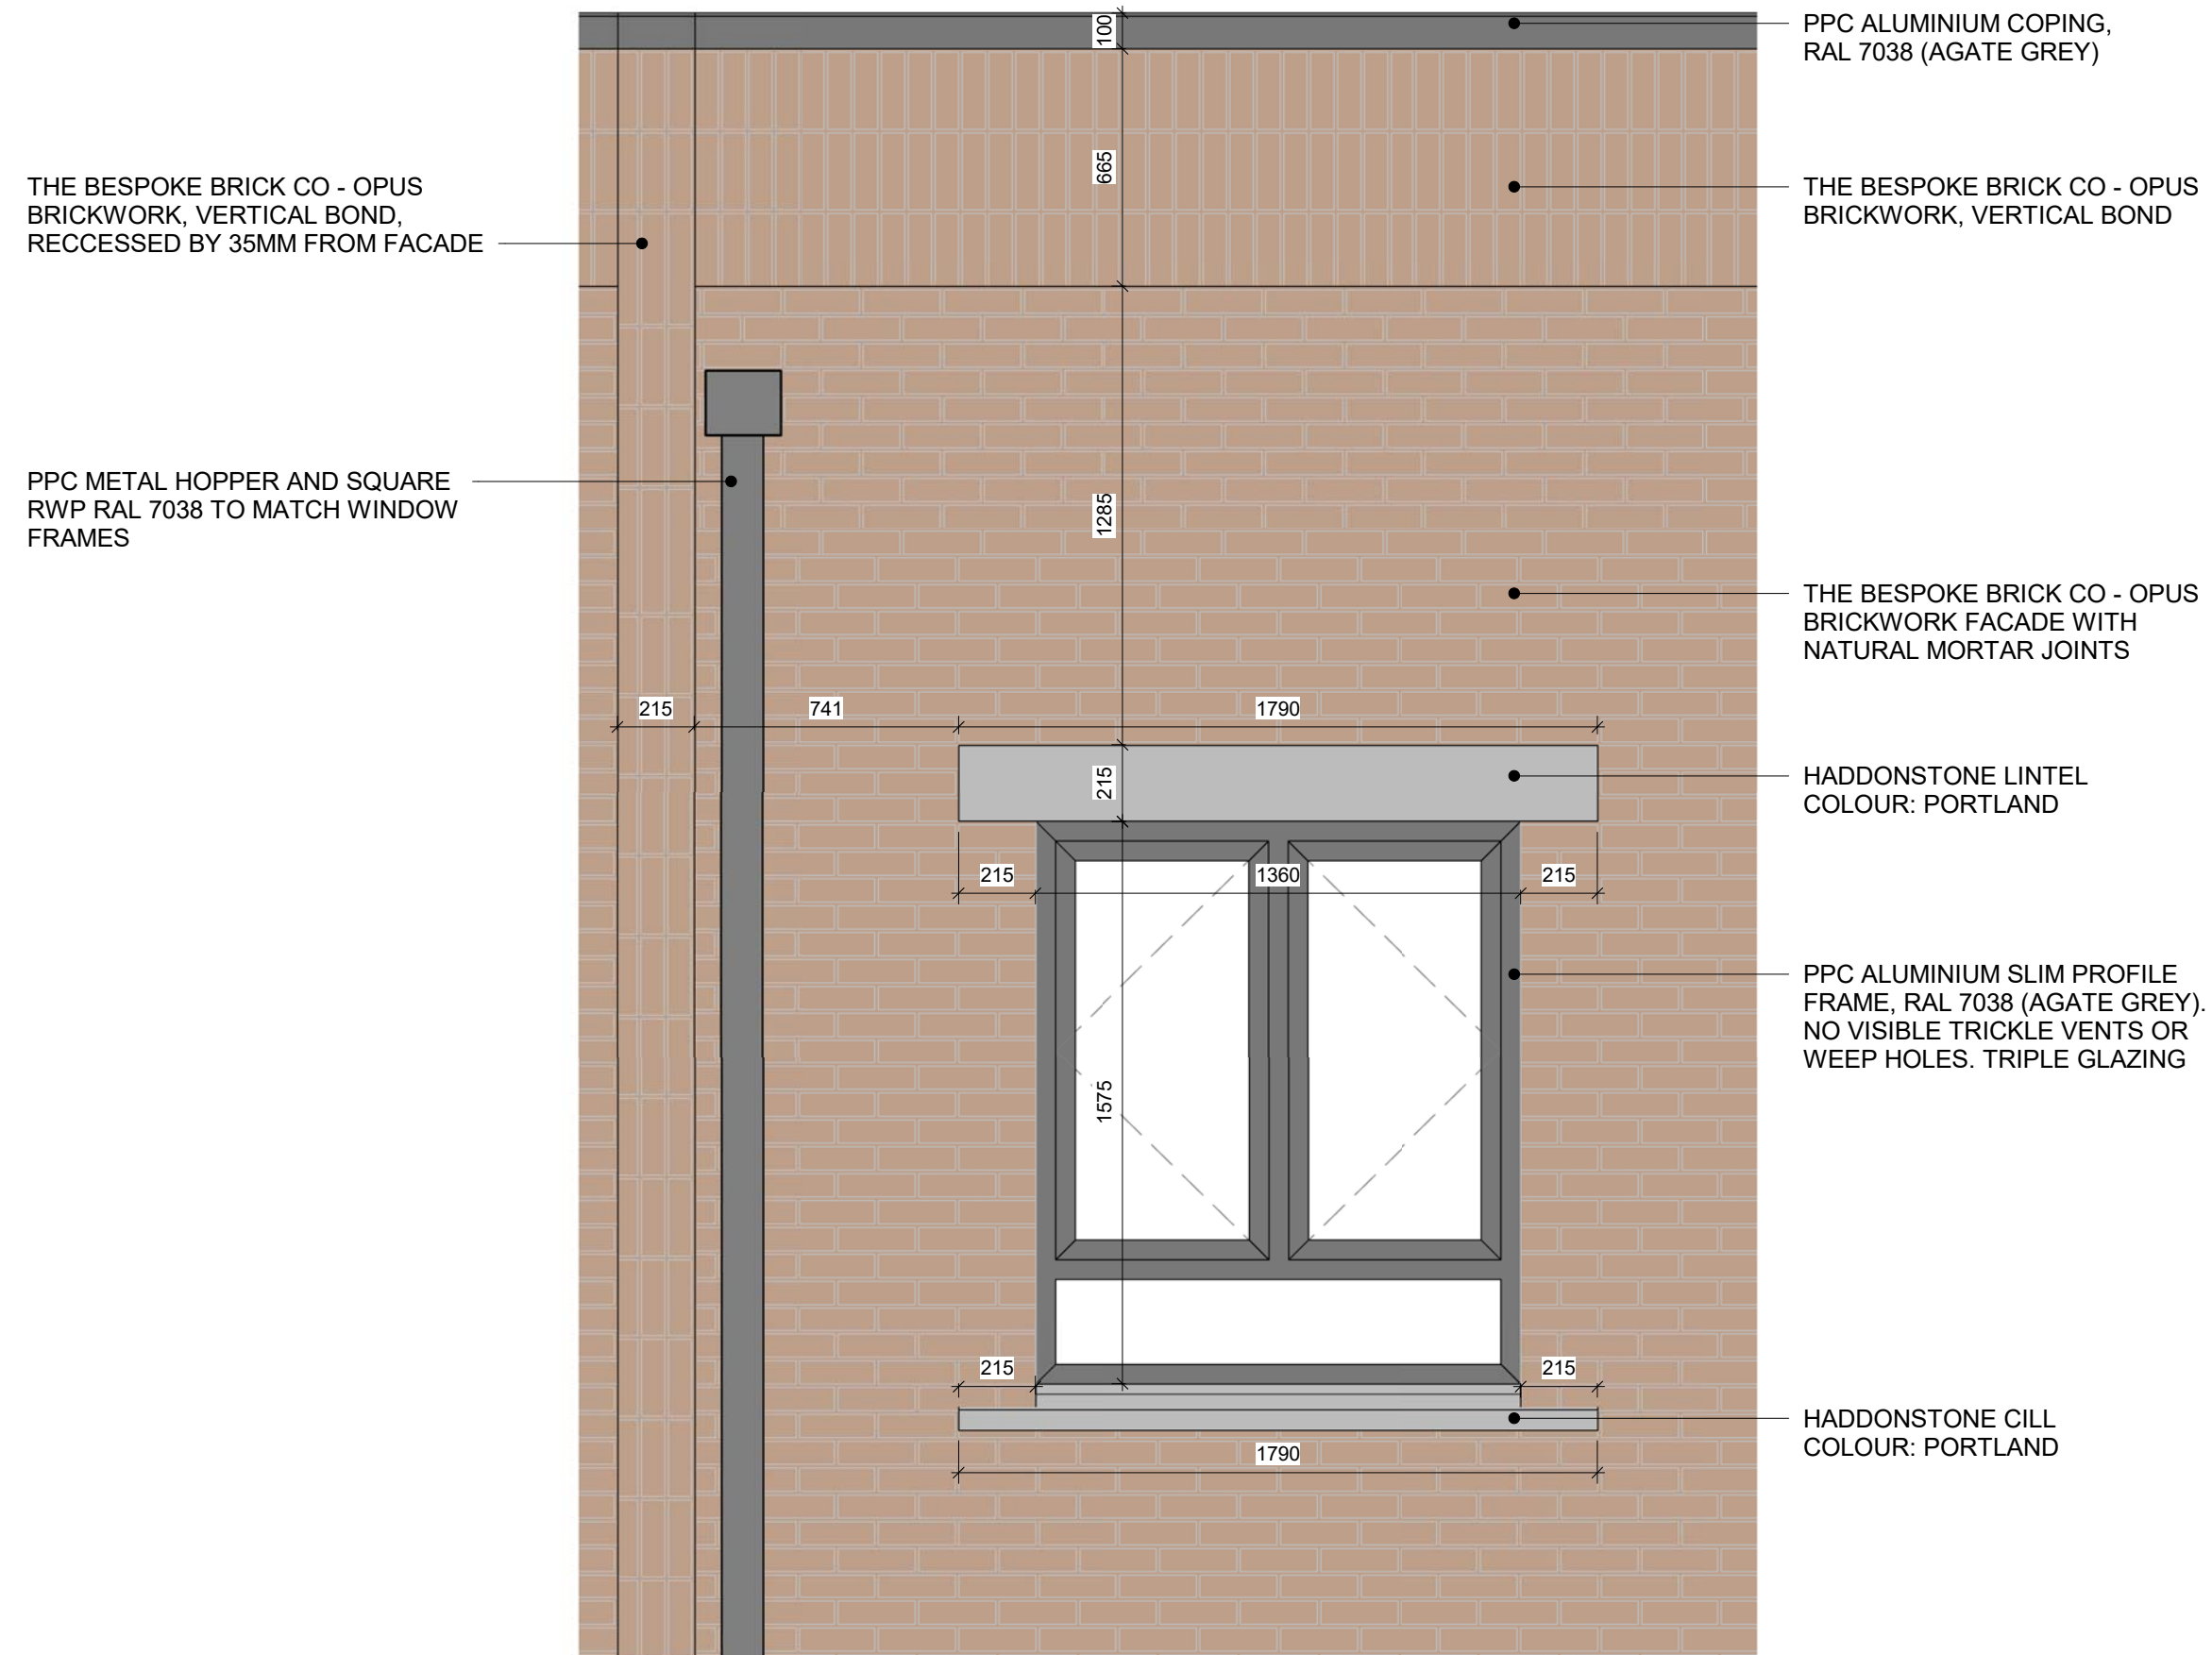

Copyright reserved

All dimensions to be checked on site before work commences.
Figured dimensions to be taken in preference to scaled dimensions.
If in doubt please ask.

P1	General update / First issue	15/09/22
Revision	Description	Date

STATUS

Preliminary

PROJECT

Watts Close

DRAWING

Typical External Finishes
Elevation

DRAWN BY	CHECKED BY	DATE
RC	CB	Sept'22

SCALE (@ A3)	PROJECT NUMBER
1 : 20	22015

DRAWING NUMBER	REV
WAT - DAR - XX - XX - DR - A - 0401	P1

Project	Ident	Originator	Zone	Level	Type	Disc	Number	Revision
---------	-------	------------	------	-------	------	------	--------	----------



Delta Architects
1 Batemans Row
London
EC2A 3HH
T 020 7613 5702

www.deltaarchitects.co.uk