


Notes :

This drawing is intended as a visual representation of the site only and is not to be used for the purposes of valuation. This drawing has been produced using OS information and full measured laser digital survey. The proposals are subject to the planning process and are subject to change. All building work is to be carried out in accordance with the Building Regulations and all necessary permissions must be obtained prior to the commencement of works and any discrepancies or omissions referred to the Architect / Engineer / Contractor.

The ownership of copyright of this drawing remains the property of Studio08 architecture + planning ltd in accordance with the Copyright Design + Patents Act 1988.

Reproduction of this drawing or its content, wholly or in part by a 3rd party is prohibited without written approval. No part of this drawing is to be reproduced.

NOTE: If a hard copy of this drawing is to be printed or copied a remote source by a 3rd party it could result in minor distortions in the original scale. It is advised to verify the visual scales on the drawing.

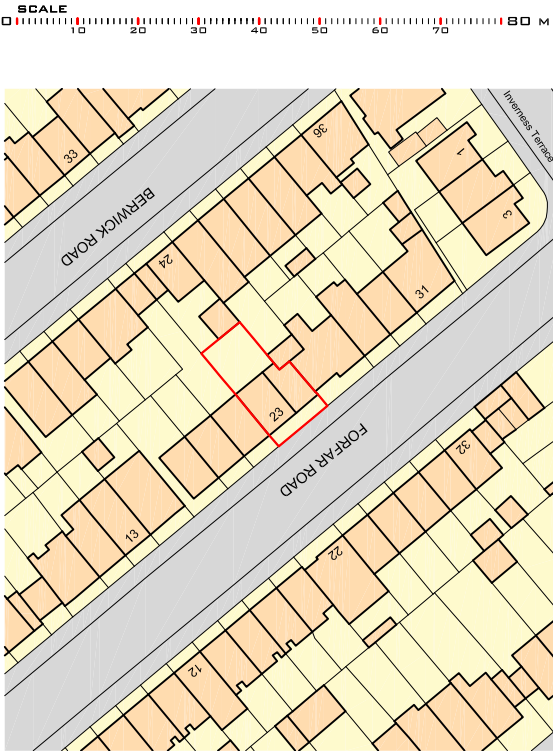

Site 185 sq m



1:1250@A4



Rev I	Detail	I	DA
-------	--------	---	----

Drawing No. : 2106.LP.01

Scale : 1:1250 @ A4

Date : 18.05.22

Project Title:

23 Forfar Road
London N22 5QE

Drawing Title :

Site Location Plan

LP 01

Studio08 architecture + planning ltd
240 Stamford Hill
London N16 6RT
t: +44(0)20 8885 3646
e: planning@studio08-architects.com