



DISCLAIMER :
All dimensions and levels to be checked on site by contractor prior to preparation of shop/specialist drawings and commencement of work on site.
This drawing and the copyrights and patents therein are the property of Martin Arnold Ltd and may not be used or reproduced without consent.
This drawing is to be read in conjunction with all relevant consultants' and/or 'specialist' drawings and documents and any discrepancies or variations are to be notified to Martin Arnold Ltd before the affected work commences.

MA Code (for MA use only): NEW 3436

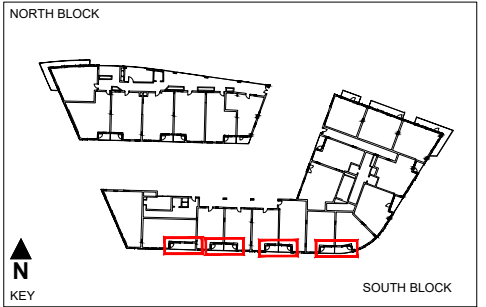

- EXISTING WALL FINISHES :
- HPL RANSOREEN PANEL (HIGH PRESSURE LAMINATE, COLOUR : WHITE)
 - HPL RANSOREEN PANEL (HIGH PRESSURE LAMINATE, COLOUR, LIGHT GREEN)
 - METAL CLADDING (COLOUR : BRONZE)
 - PPC (POLYESTER POWDER COATED PRESSED ALUMINIUM, COLOUR : BRONZE)
 - EWI (EXTERNAL WALL INSULATION, COLOUR : WHITE)
 - PETRARICH CLADDING (COLOUR : WHITE)
 - HPL RANSOREEN PANEL (HIGH PRESSURE LAMINATE, COLOUR : WHITE)
- PROPOSED WALL FINISHES :
- ROCKPANEL, PREMIUM A2 (THICKNESS 11MM, COLOUR : TO MATCH EXISTING)
 - ROCKPANEL, PREMIUM A2 (THICKNESS 11MM, COLOUR : TO MATCH EXISTING)
 - ARGO FF1 PPC ALUMINIUM (THICKNESS 3MM, COLOUR : TO MATCH EXISTING)
 - ARGO FF1 PPC ALUMINIUM (THICKNESS 3MM, COLOUR : TO MATCH EXISTING)
 - EWI (EXTERNAL WALL INSULATION, GRAN SIZE & COLOUR : TO MATCH EXISTING)
 - ARGO FF1 PPC ALUMINIUM (THICKNESS 3MM, COLOUR : TO MATCH EXISTING)
 - ARGO FF1 PPC ALUMINIUM (THICKNESS 3MM, COLOUR : TO MATCH EXISTING)

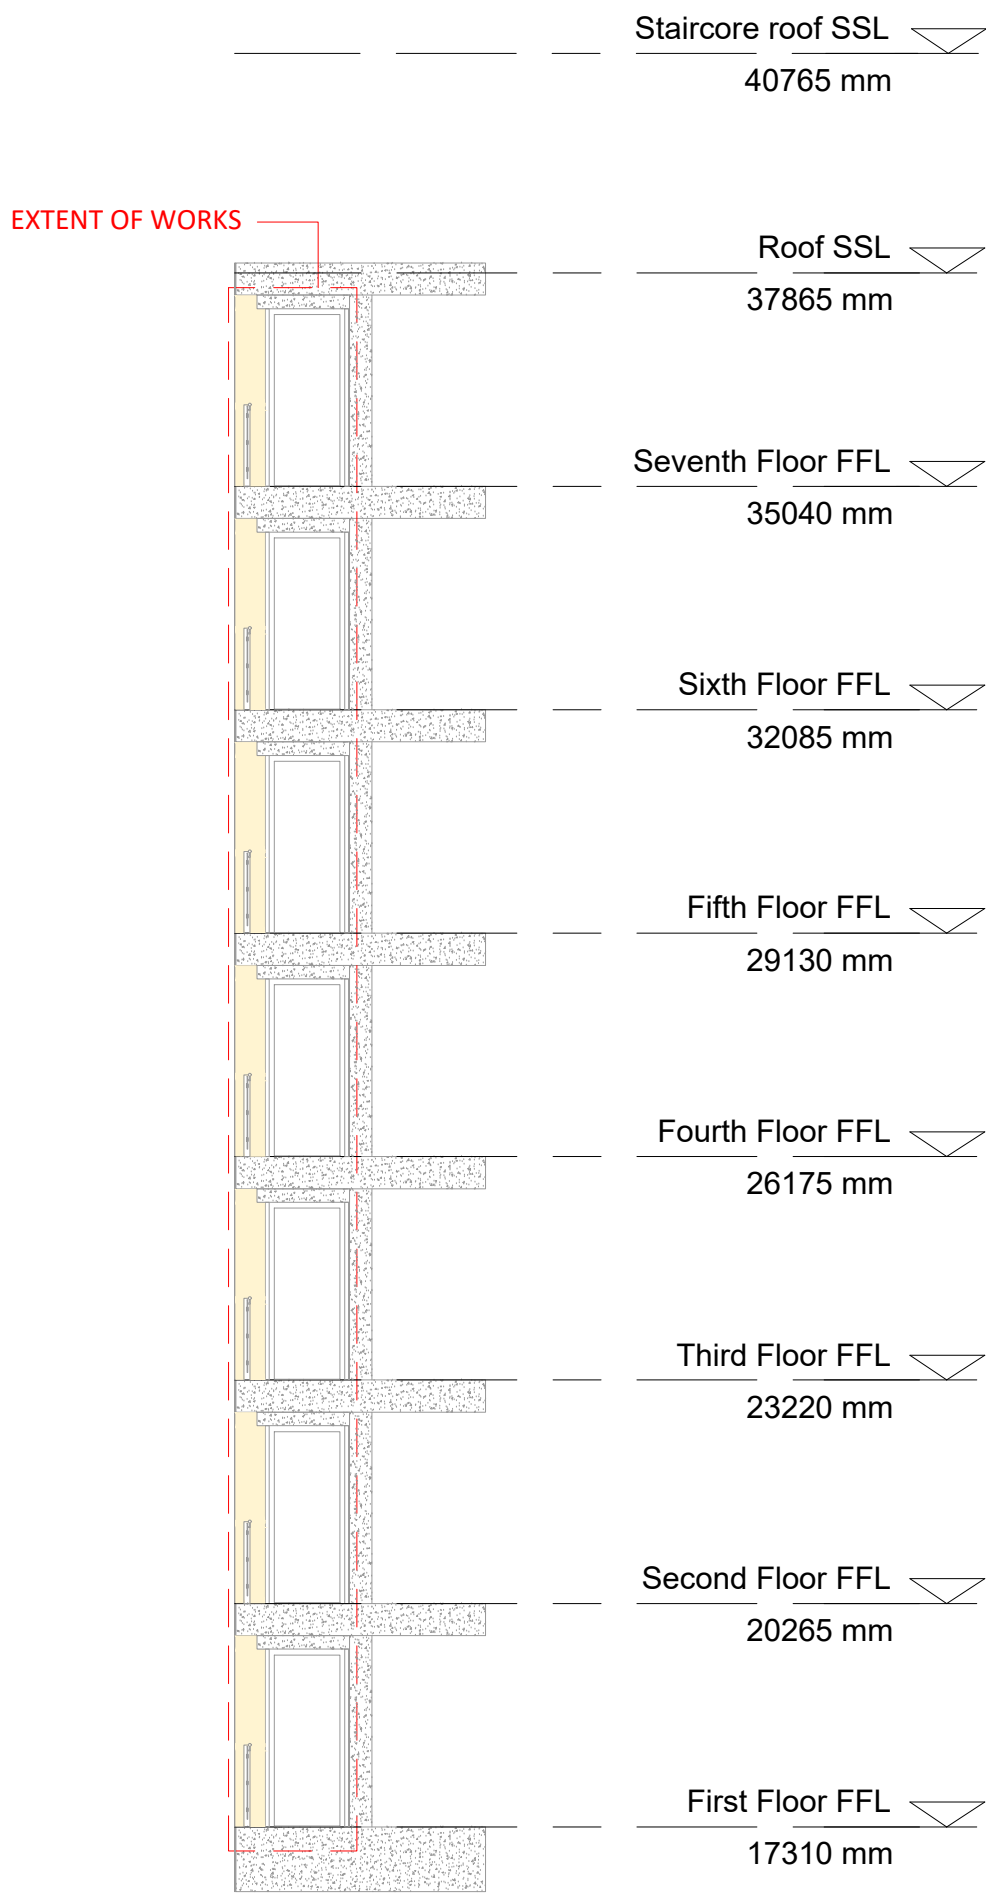


ELEVATION - TYPICAL RECESSED BALCONY FACING FERRY LANE

0 1 2 3 4 5m



ELEVATION - TYPICAL RECESSED BALCONY FACING FERRY LANE

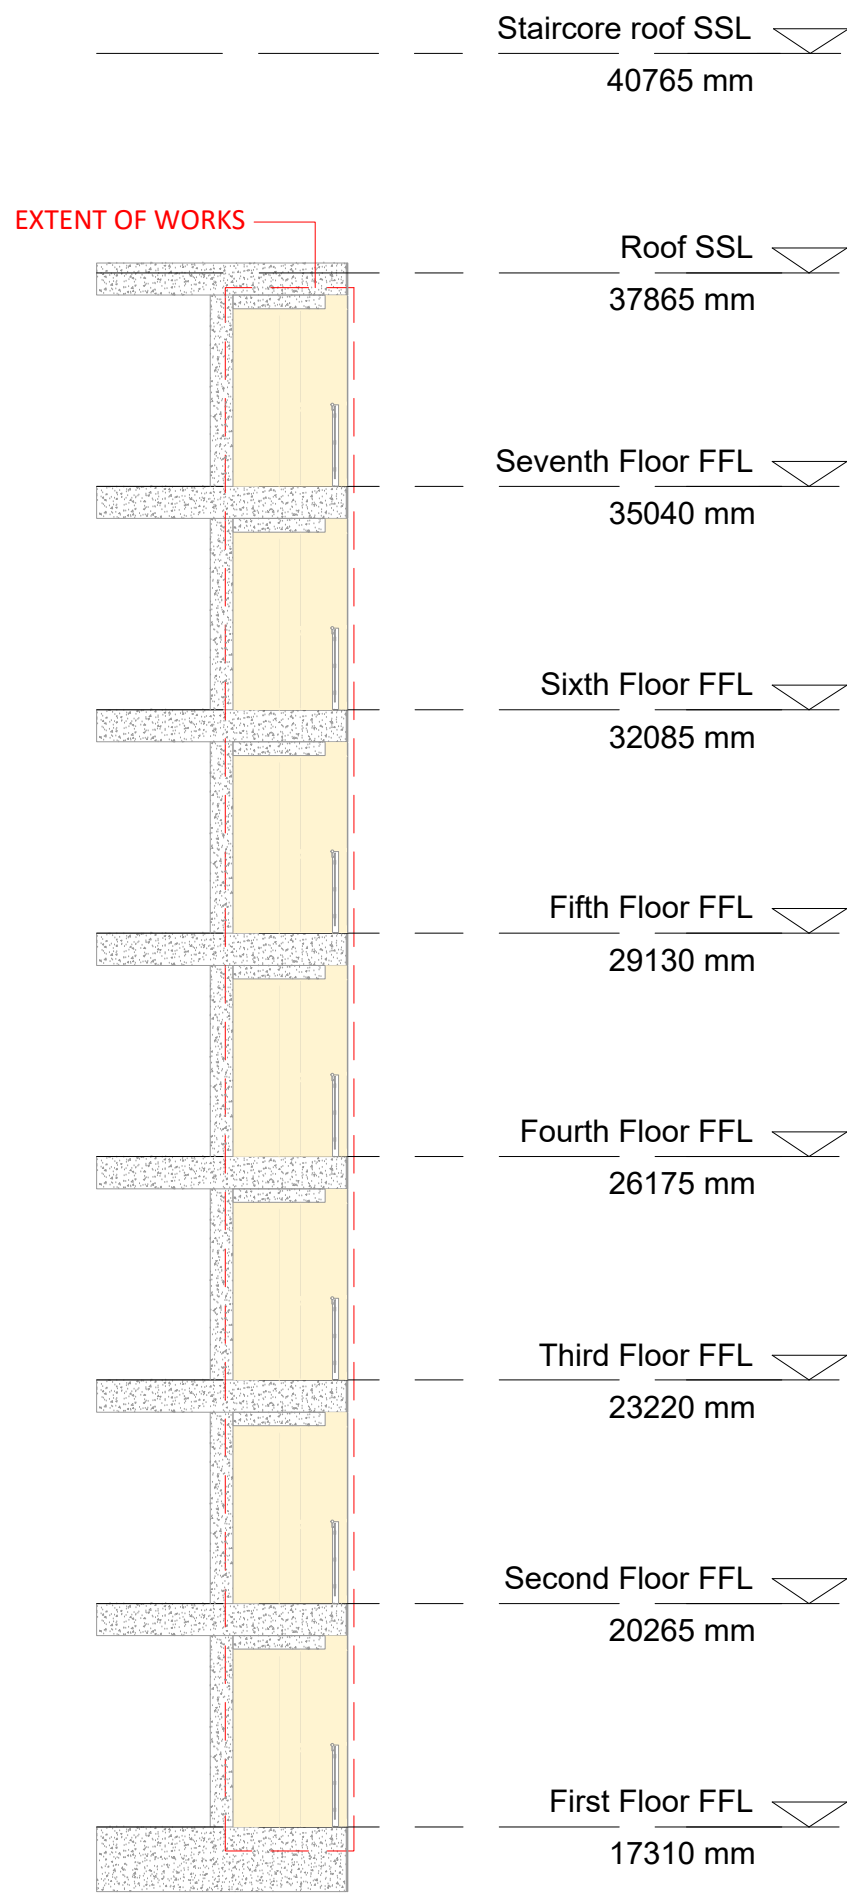

ELEVATION - TYPICAL RECESSED BALCONY FACING FERRY LANE

Rev	Date	By	Description
000	29.09.22	SA	First Issue

MA
MARTIN ARNOLD
CONSTRUCTION CONSULTANTS
4 Gunners Terrace
The Royal Arsenal
London
SE18 6SW
TEL : 020-8317-7557
FAX : 020-8317-7741
EMAIL : info@martinarnold.co.uk
WEBSITE : www.martinarnold.co.uk

CLIENT :
Newlon Group
4 Daneland Walk, Tottenham Hale,
London N17 9FE

PROJECT :
Copper Mill Heights

TITLE :
Elevations - Typical Recessed Balcony
Facing Ferry Lane

Purpose of Issue :
APPROVAL
Drawn : SA Checked By : CL
Date : SEPTEMBER 2022
Scale : 1:100@A1

Dwg No : 3436-MA-N-EL-DR-2823-D00