



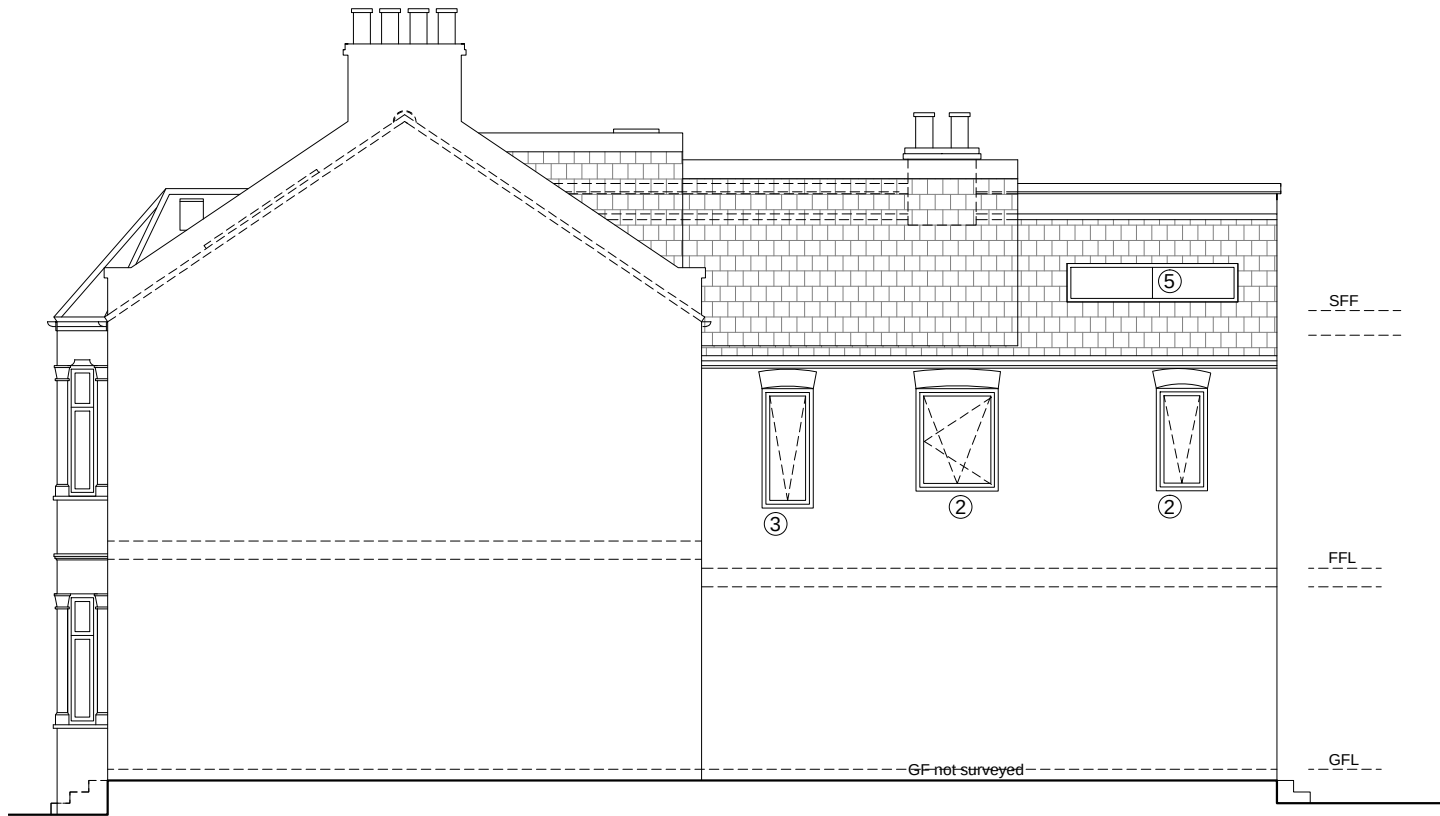

SIDE ELEVATION

- ② New windows, sill raised to sit above kitchen worktop. Double glazed aluminium/timber window
- ③ Double glazed aluminium/timber window to fit the existing opening
- ⑤ Open up existing vaulted roof. Allow exposed rafters. Introduce new rooflight
- ⑥ Demolish existing wall, to allow new balustrade
- ⑦ Remove chimney breast. Follow SE details for support of chimney stack.
- ⑨ New partition and door to the kitchen
- ⑪ Relocate boiler

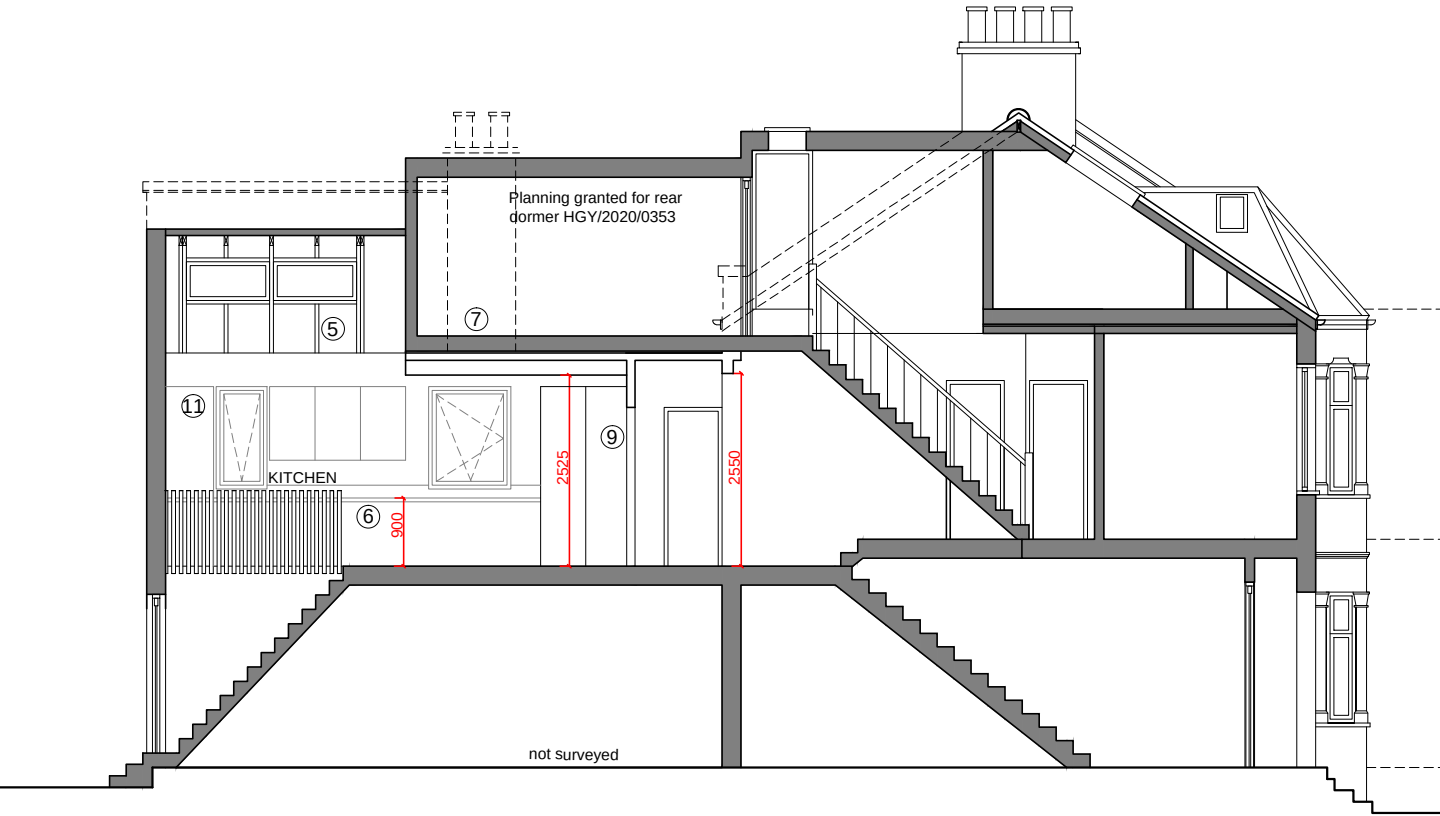

SECTION AA




revision

date

FOR PLANNING

55 Albert Road

As proposed

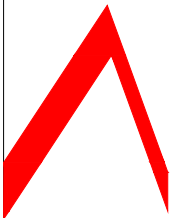

ana alonso architect
Dipl Arch ARB
T1 07754888138
E1 anatron@yahoo.com
facebook.com/ana.alonso.architect

ana alonso architect | muswell hill

Scale	1:100@A3	Job No	Dwg No	Rev
Date	July 22	2021/110	AP(00)06	.
Drawn	AAT			
Checked	AAT	© COPYRIGHT	This drawing is the copyright of Ana Alonso.	