


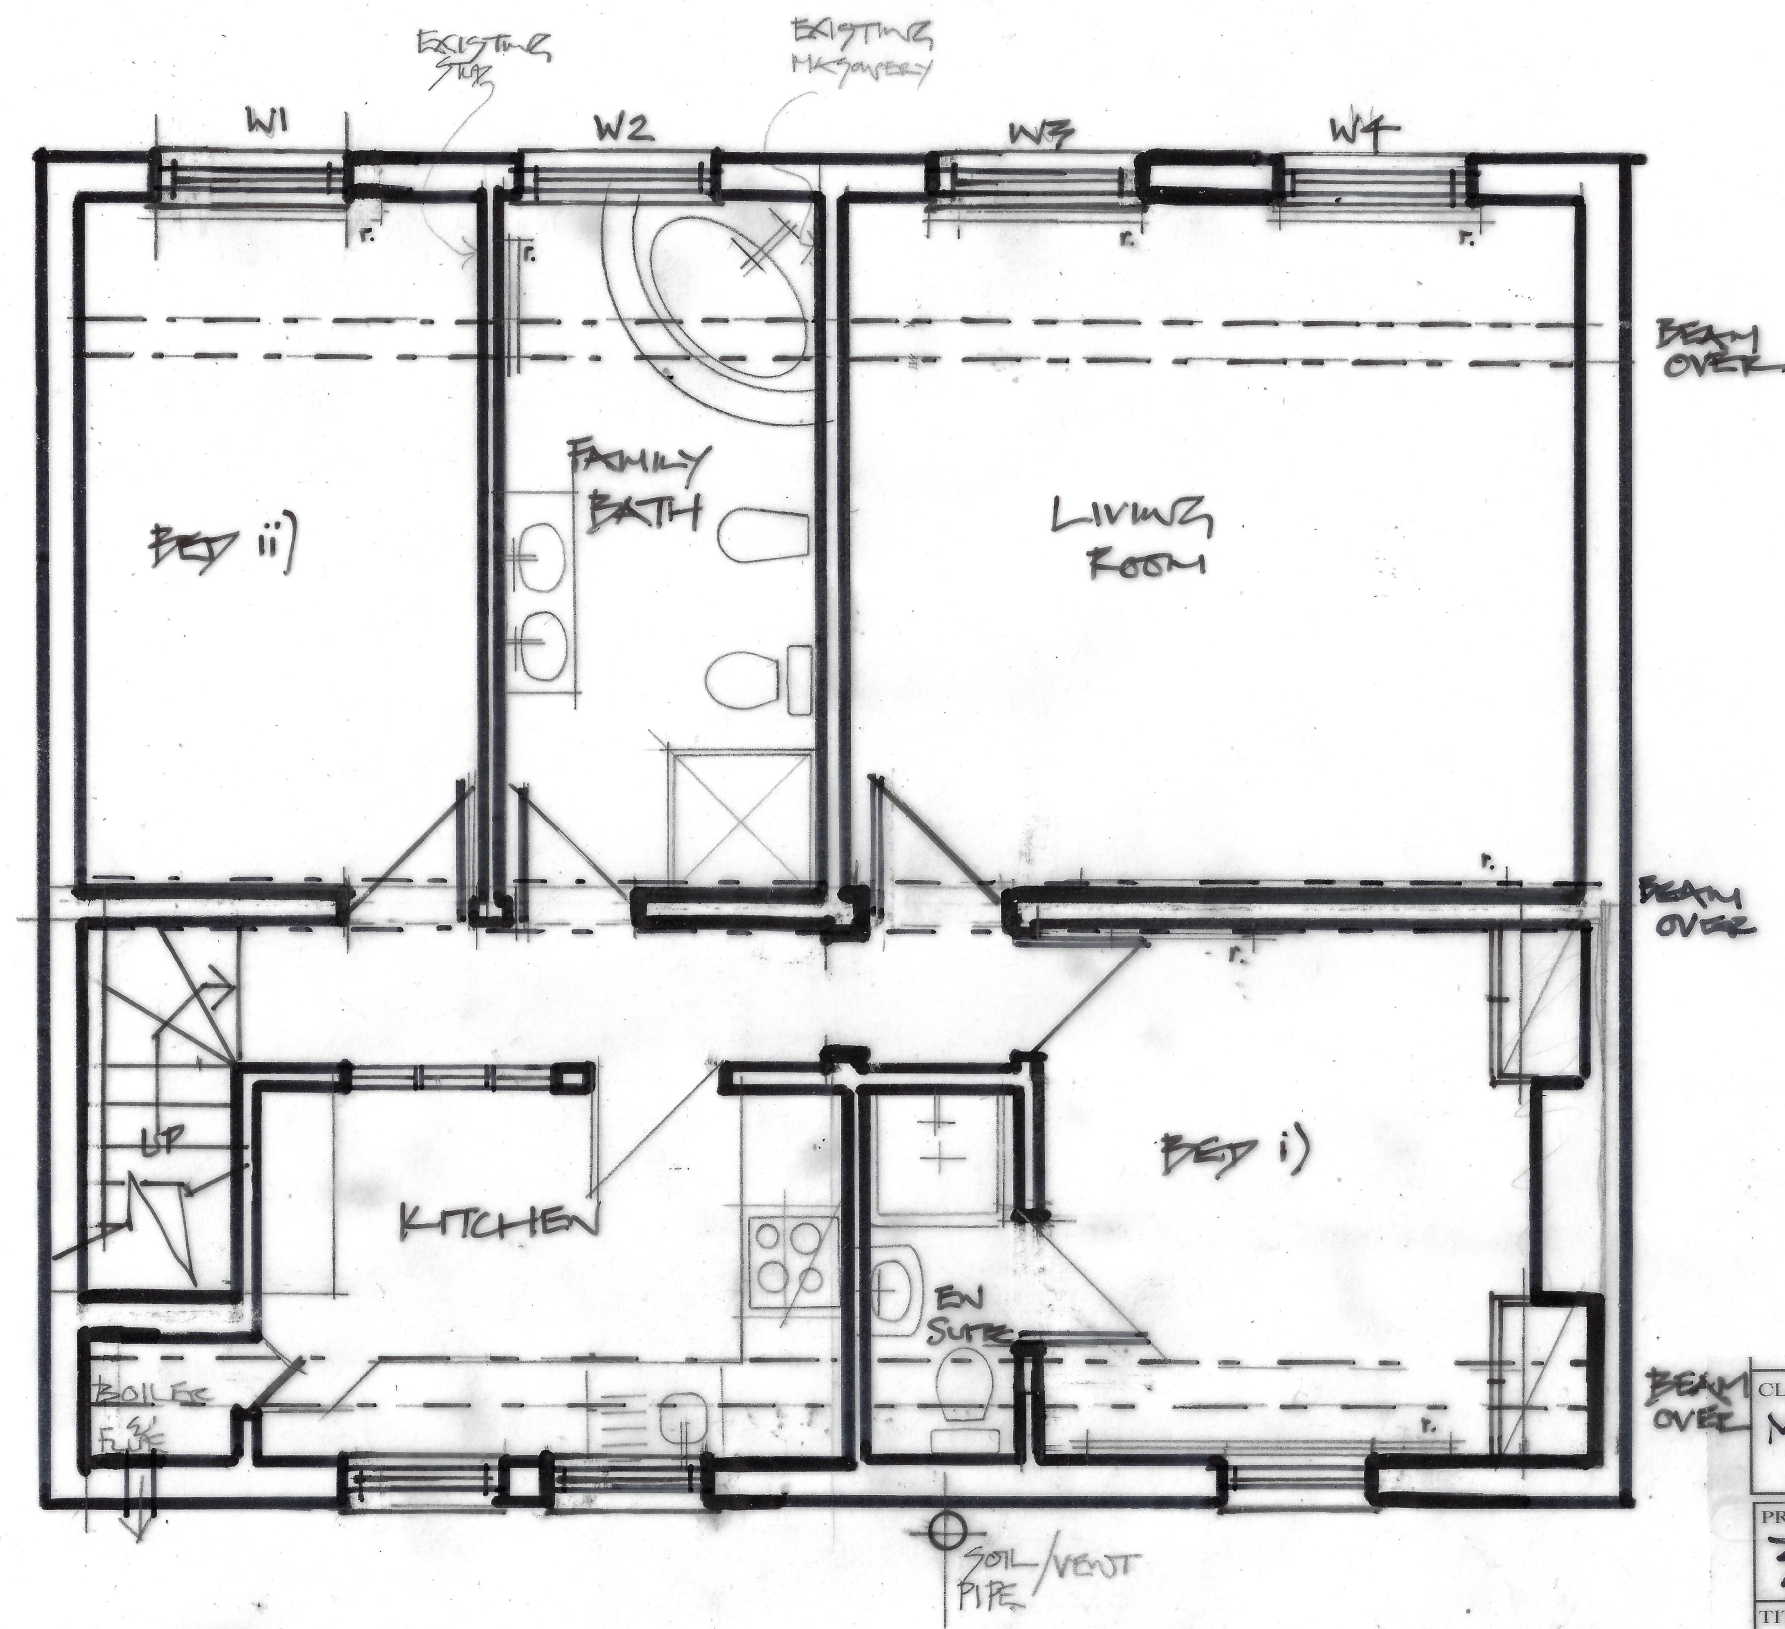

EXISTING
PLAN.

CLIENT.	
MR. & MRS A. G. BTELECKI	
PROJECT. LONDON N6 5JG 32c HIGHGATE HIGH ST	
TITLE. LAYOUT EXISTING PLAN	
DATE.	SCALE. 1 : 50 @ A3
AUG. 2022	DRAWN BY. PB
PROJECT No. X51	DRAWING No. 01 revision.
The Contractor is to check all dimensions on site and report any queries or variations. Do not scale from this drawing. The drawing is copyright.	