


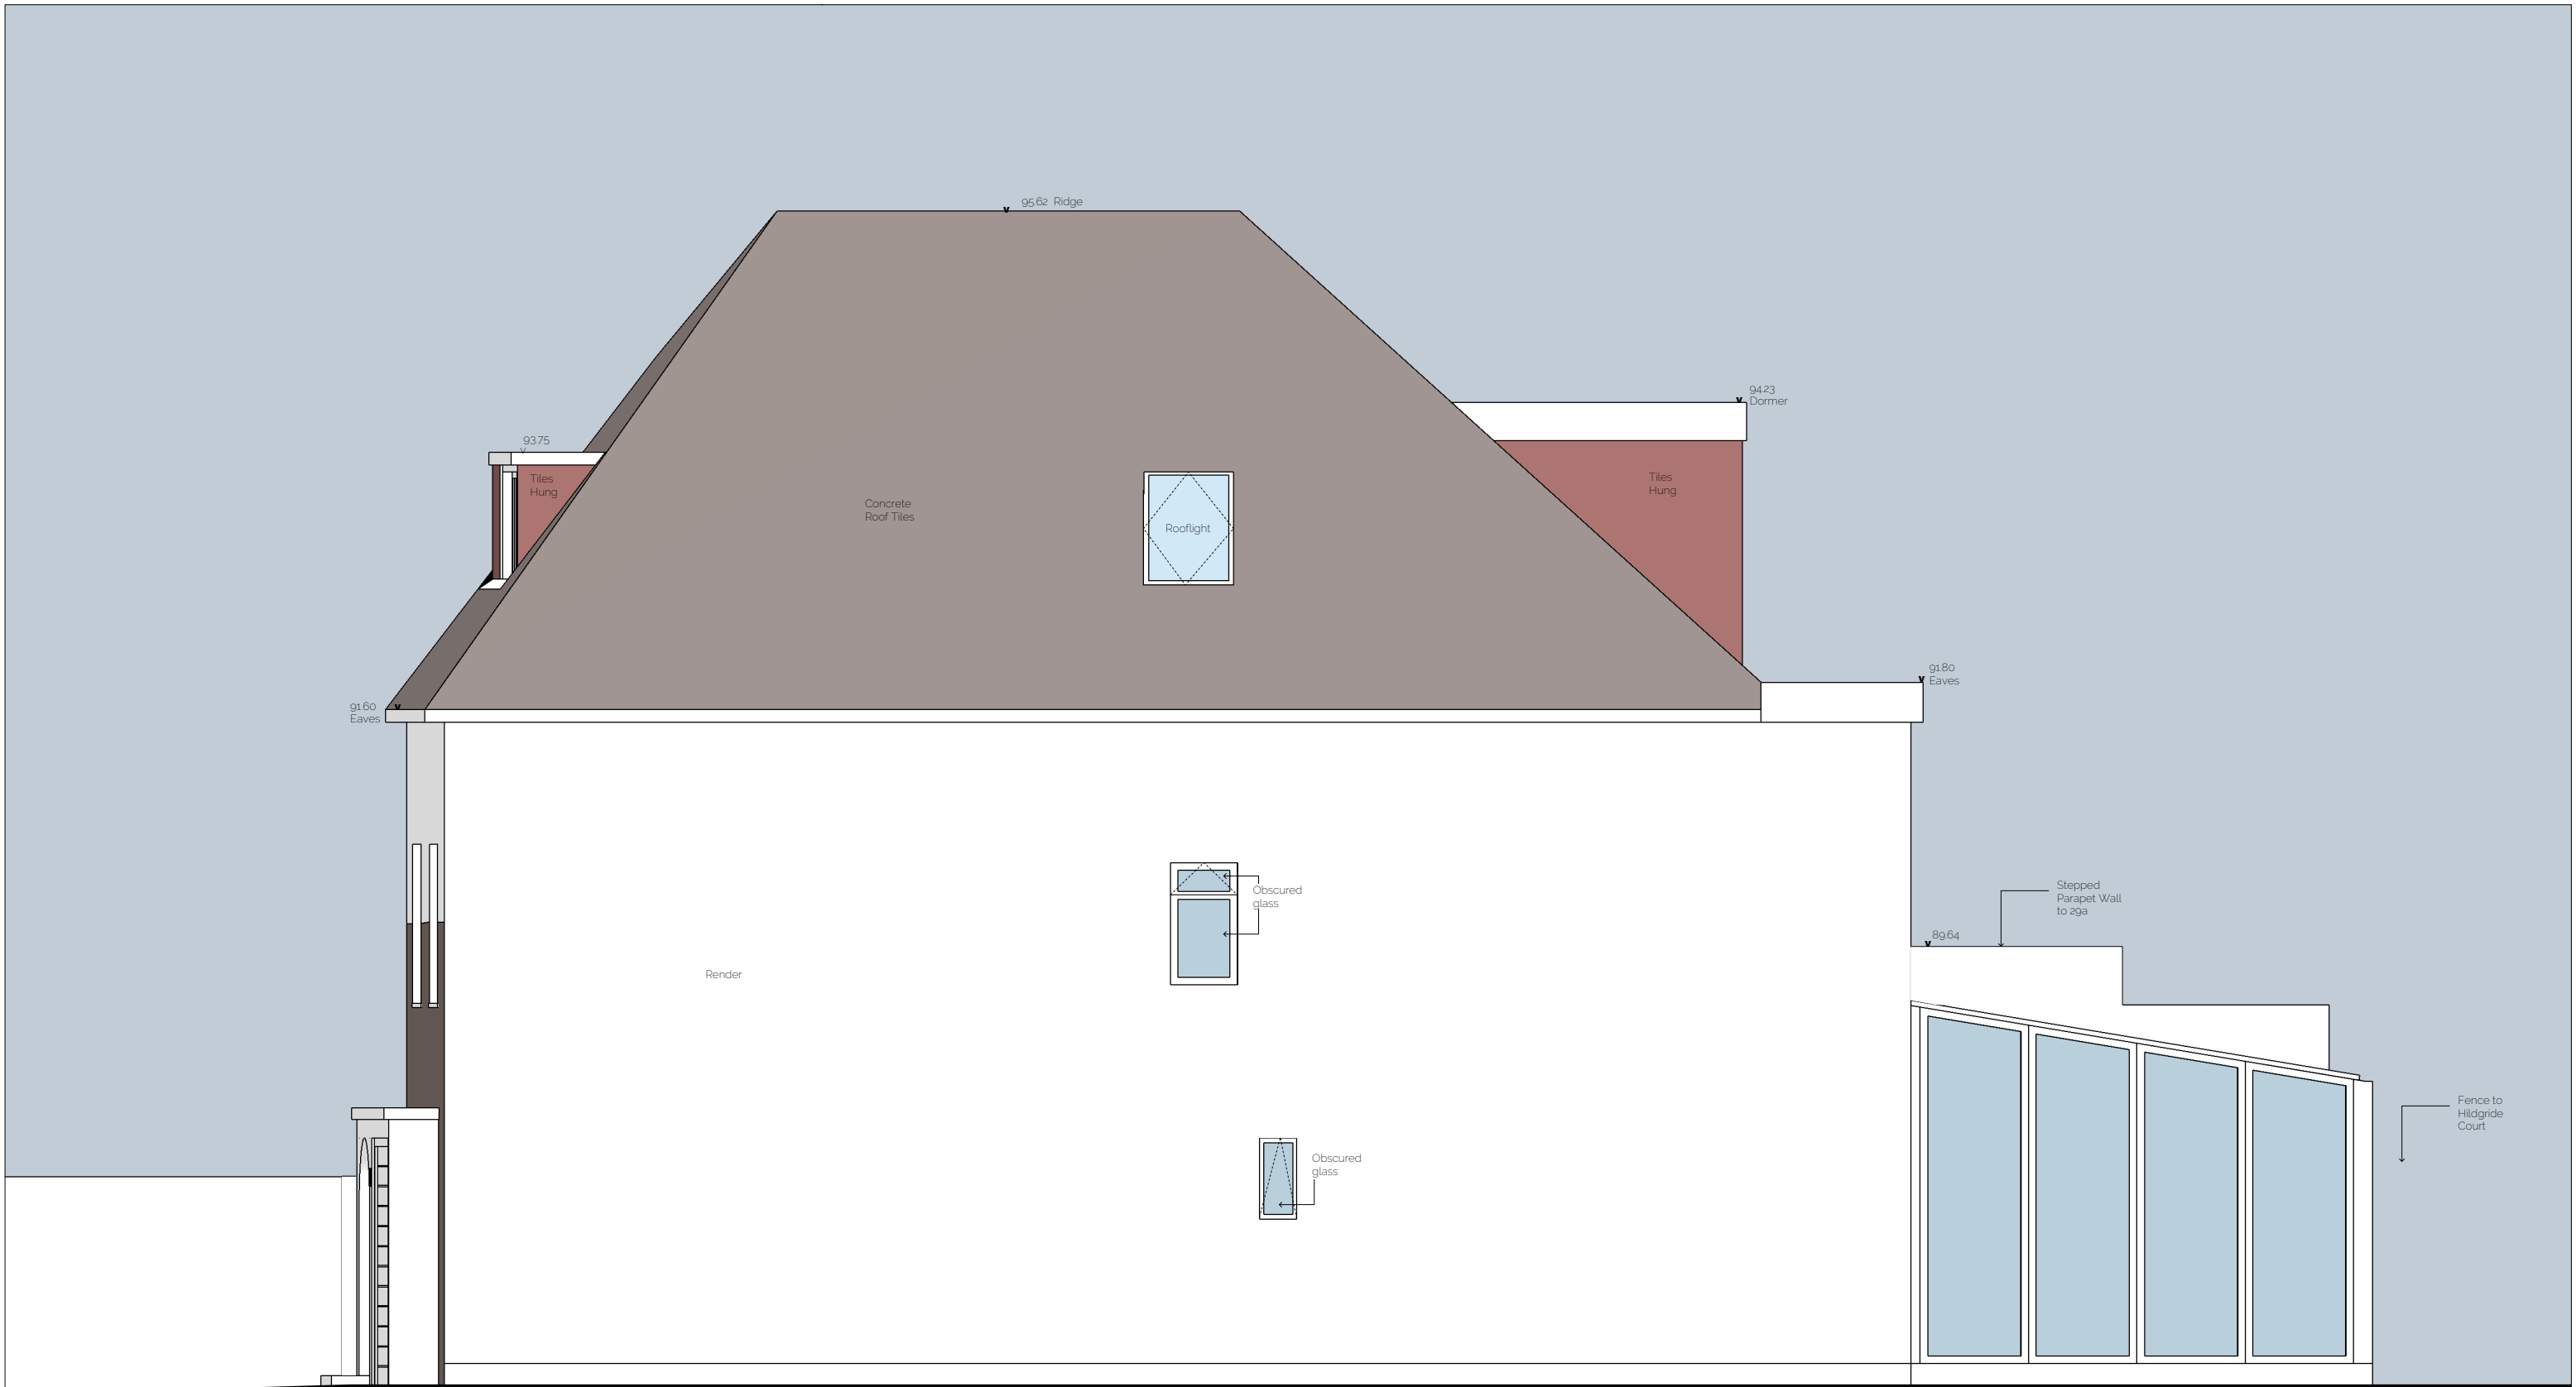

29 Lanchester Road
Existing Elevation B - West Elevation to Hildridge Court
1:50 @ A3
29L-011