
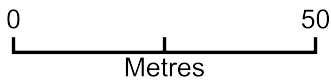


Location Plan - N8 9DY

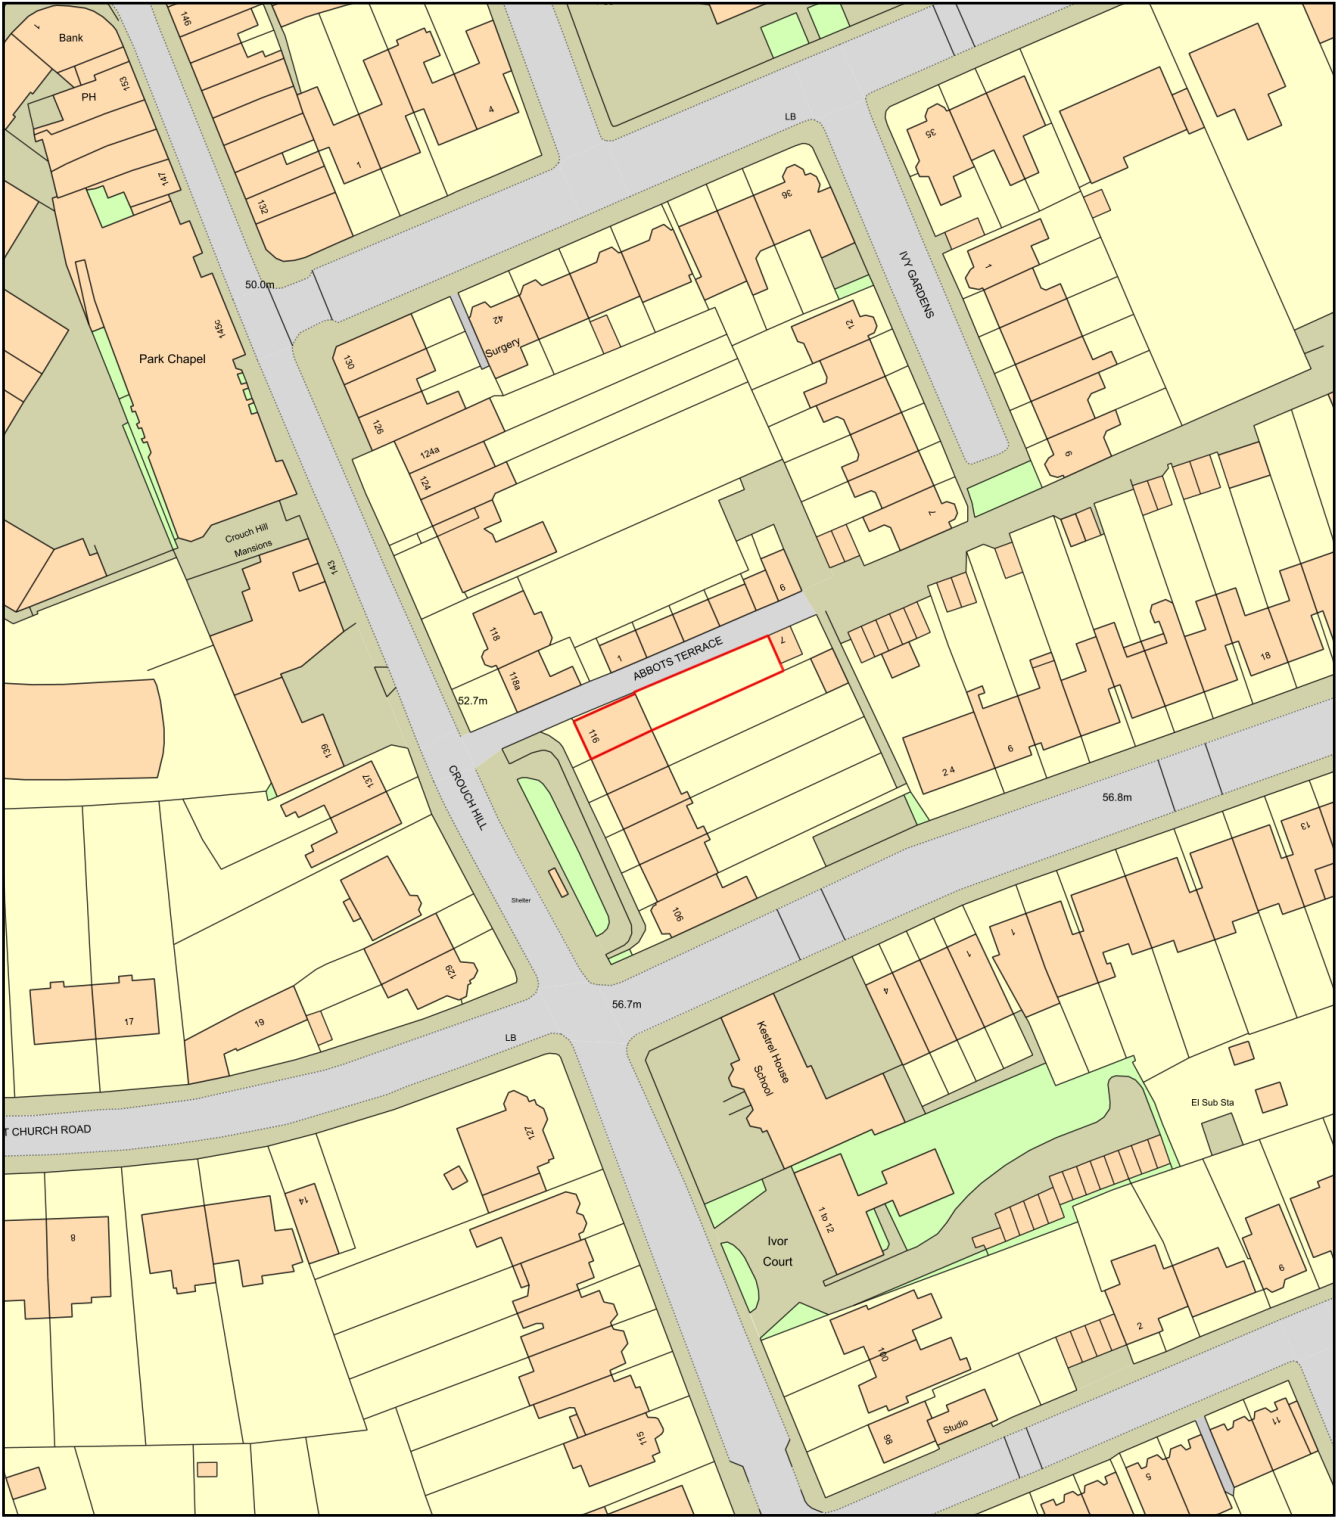

Plan Produced for: Oliver Jeffcott
Date Produced: 08 Sep 2022
Plan Reference Number: TQRQM22251130804726
Scale: 1:1250 @ A4